




CONCEPTUAL RENDERING
VIEW FROM EAST MISSION BOULEVARD

MISSION & LINDEN TOWNHOMES

603 - 675 EAST MISSION BOULEVARD &
638 - 692 EAST 4TH STREET, POMONA, CA 91766

MISSION & LINDEN LLC. | 2040 LOMITA BOULEVARD #100, LOMITA, CA 90717 | T. 310.373.8555

 

WITHEE MALCOLM ARCHITECTS, LLP
2251 West 190th Street Torrance, CA 90504
t. 310. 217. 8885
f. 310. 217. 0425
JOB: B9006 July 15, 2020
PRINTED: July 15, 2020

SHEET
SD
0.0

PROJECT ANALYSIS


LEGAL DESCRIPTION:	BLOCK 'A' LOT #7 & #8 BLK #72
APPRAISAL PARCEL NUMBER:	8335-014-917
LOT SIZE:	±63,597.60 S.F. (1.46 ACRES)
NUMBER OF DWELLING UNITS:	36 DWELLING UNITS
DENSITY:	24.7 DU/ACRE
COVERAGE:	± 31,666 S.F. (49.79%)
COMMON OPEN SPACE:	± 6,018 S.F.
PRIVATE OPEN SPACE:	± 3,242 S.F.
BUILDING HEIGHT:	33'-0"
NUMBER OF STORIES:	3 STORIES
ZONING CLASSIFICATION:	PCSP, MIDTOWN SEGMENT
GENERAL PLAN DESIGNATION:	TOD NEIGHBORHOOD, T5 TYPICAL
BUILDING CONSTRUCTION:	TYPE V-A (FULLY SPRINKLERED)
NOTE: (2) PARCELS ARE WITHIN THIS PROPOSED DEVELOPMENT AND THERE IS (1) ALLEY BEING VACATED (CITY OWNED).	

UNIT ANALYSIS						
UNITS	TYPE	QUANTITY	GROSS LIVABLE AREA	TOTAL GROSS LIVABLE AREA	NET LIVABLE AREA	TOTAL NET LIVABLE AREA
A1	3 BDR + 2.5 BA	28	1,763 S.F.	49,364 S.F.	1,632 S.F.	45,696 S.F.
A2	3 BDR + 2 BA + (2) 0.5 BA	4	1,980 S.F.	7,920 S.F.	1,828 S.F.	7,312 S.F.
B	4 BDR + 3 BA	2	2,243 S.F.	4,486 S.F.	2,089 S.F.	4,178 S.F.
C	3 BDR + 2.5 BA	2	1,911 S.F.	3,822 S.F.	1,786 S.F.	3,572 S.F.
TOTAL		36		65,592 S.F.		60,758 S.F.

PRIVATE OPEN SPACE ANALYSIS				
UNITS	TYPE	QUANTITY	PATIO AREA	DECK AREA
A1	PATIO AND DECK	28	-	90 S.F.
A2	DECK	4	-	93 S.F.
B	PATIO	2	94 S.F.	-
C	PATIO	2	81 S.F.	-
TOTAL		36		3,242 S.F.

NOTES: REQUIRED PRIVATE OPEN SPACE IS 60 S.F. / UNIT (TOTAL OF 2,160 S.F. REQUIRED).
REQUIRED COMMON OPEN SPACE IS 150 S.F. / UNIT (TOTAL OF 5,400 S.F. REQUIRED).

PARKING ANALYSIS			
RESIDENT PARKING REQUIRED: 3-BEDROOM (2.5 STALLS PER UNIT)	2.5 x 36 = 90 STALLS	RESIDENT PARKING PROVIDED: COVERED PARKING	72 STANDARD STALLS
GUEST PARKING REQUIRED: 1 STALL PER EVERY 4 UNITS	36 / 4 = 9 STALLS	COVERED TANDEM PARKING OPEN PARKING (ON SITE)	30 TANDEM STALLS 4 STANDARD STALLS
TOTAL PARKING REQUIRED:	99 STALLS	TOTAL PARKING PROVIDED:	106 PARKING STALLS

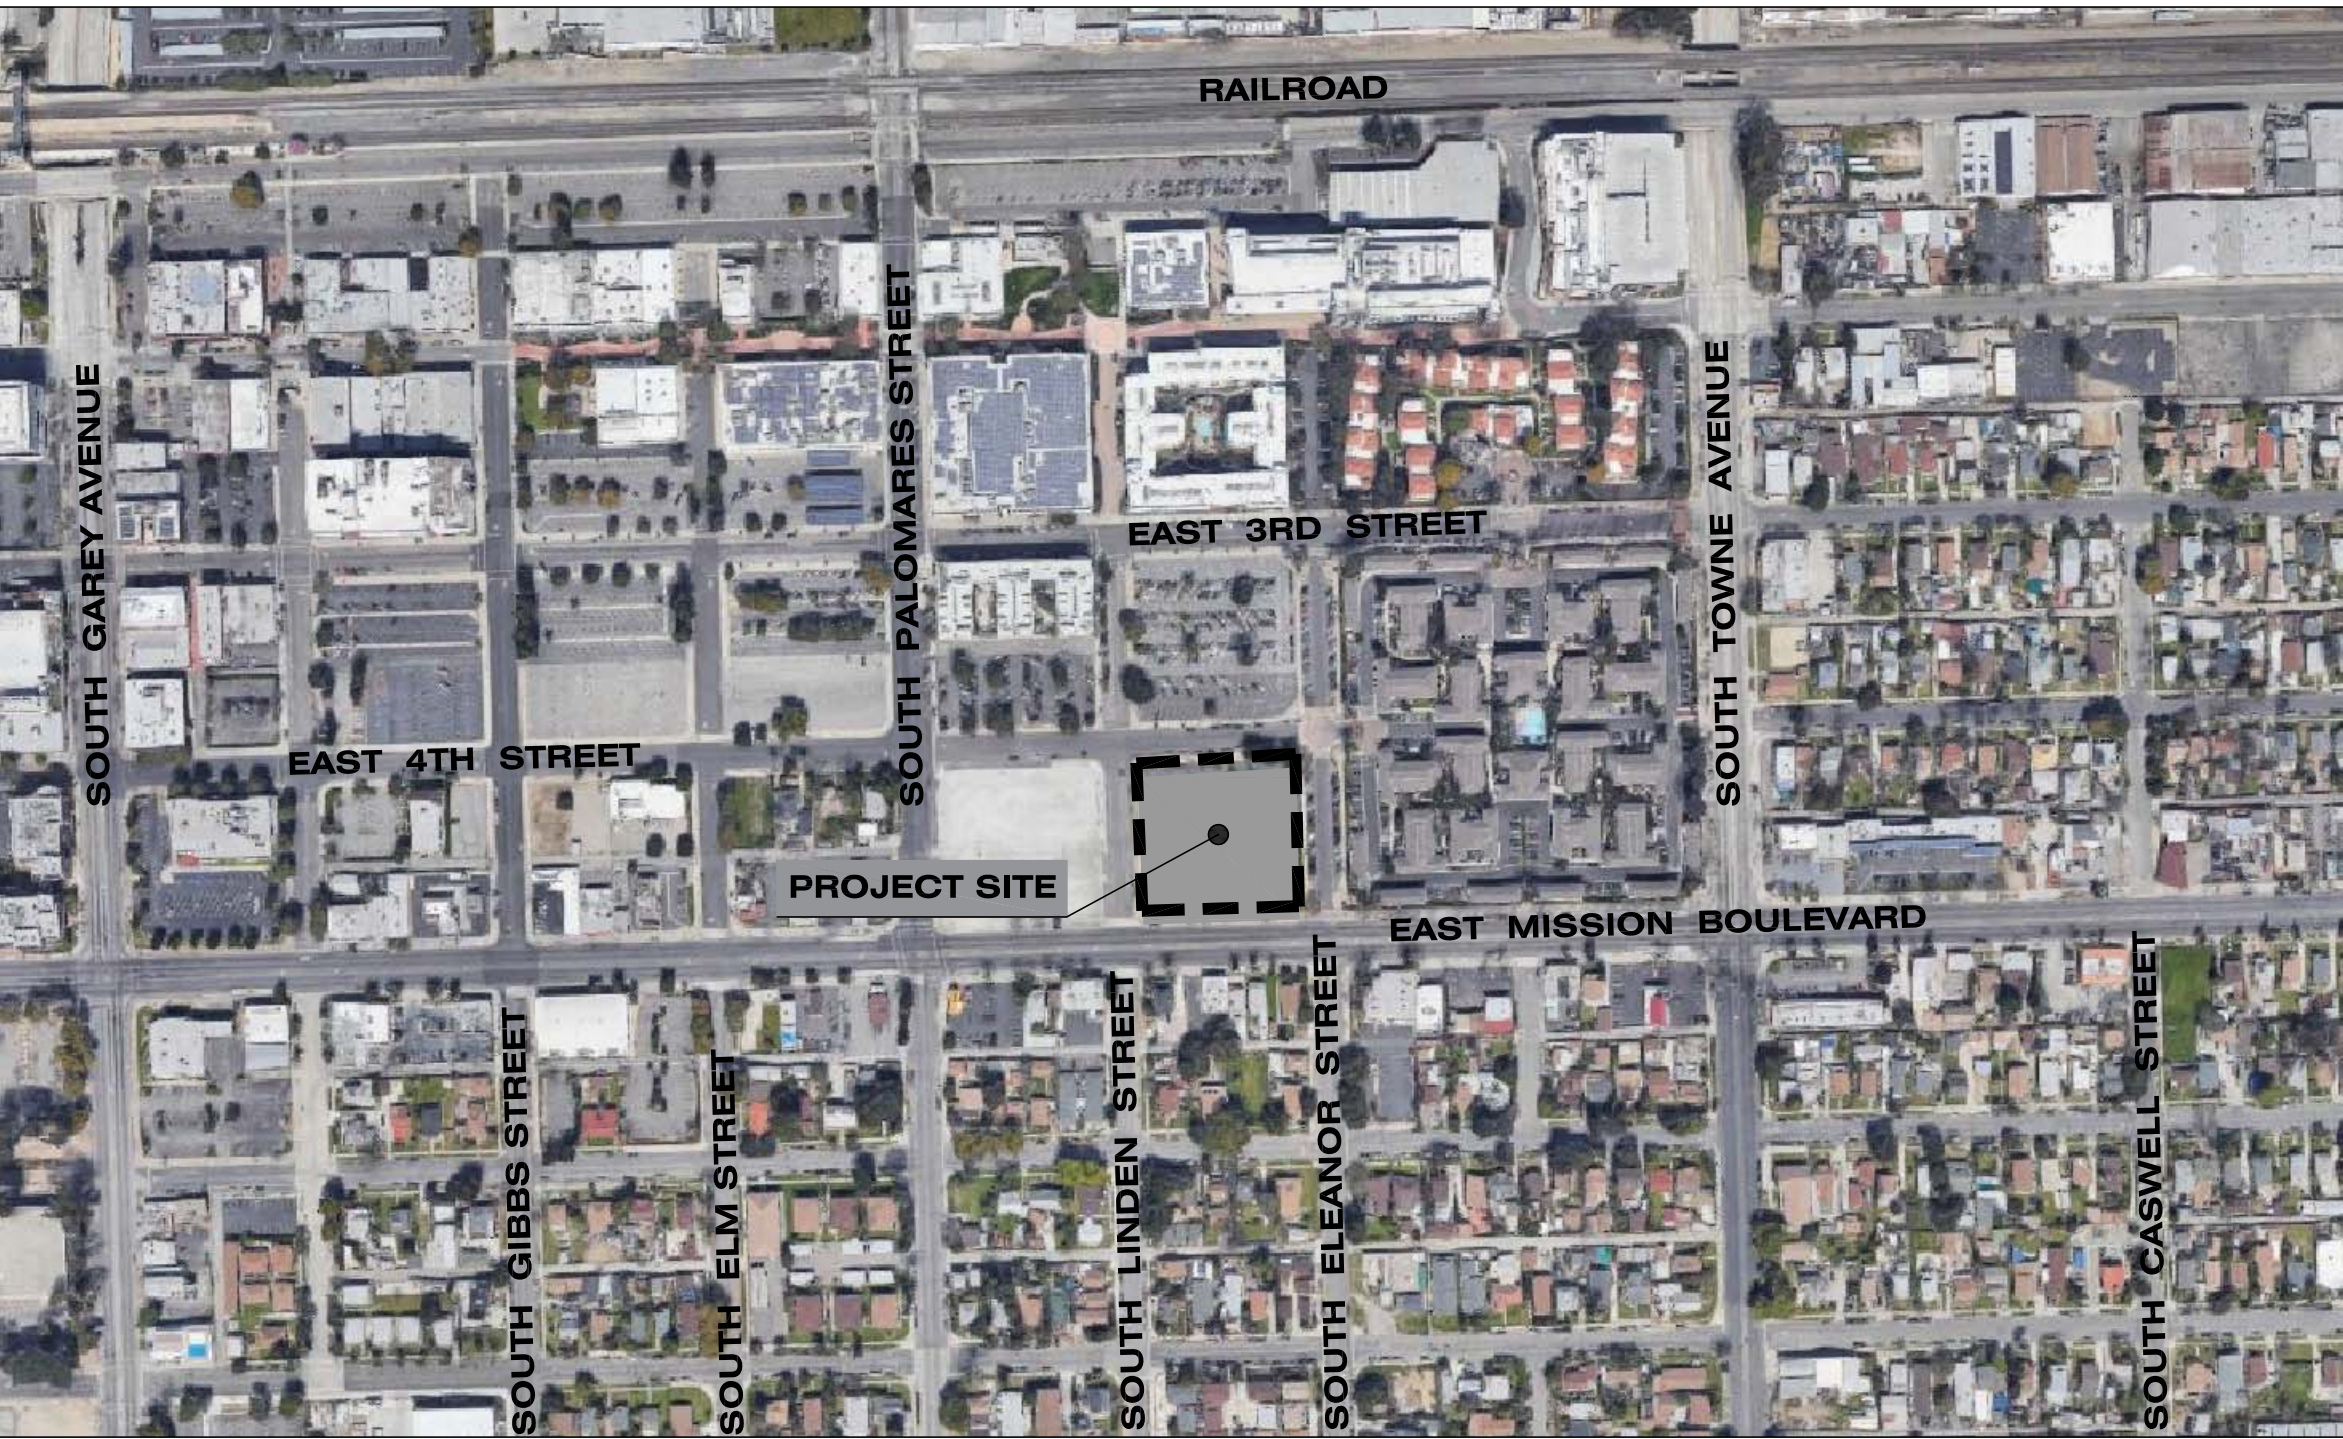

VICINITY MAP N.T.S.

PROJECT TEAM

DEVELOPER

MISSION & LINDEN,LLC
ADDRESS: 2040 LOMITA BLVD.
LOMITA, CA 90717
CONTACT: LUIGI SCHIAPPA
PHONE: 310.261.7650
EMAIL: luigi@schippadev.com

ARCHITECT

WITHEE MALCOLM ARCHITECTS, LLP

ADDRESS: 2251 WEST 190TH STREET
TORRANCE, CA 90504

CONTACT: DIRK THELEN
PHONE: 424.266.6935
FAX: 310.217.0425
EMAIL: dthelen@witheemalcolm.com

SHEET INDEX:

ARCHITECTURAL

SD 0.0	CONCEPTUAL RENDERING
SD 1.0	PROJECT INFORMATION
SD 1.1	SITE PLAN
SD 1.2	FIRE DEPARTMENT ACCESS PLAN
SD 2.1	BUILDING #1 1ST AND 2ND LEVELS
SD 2.2	BUILDING #1 3RD LEVEL AND ROOF PLAN
SD 2.3	BUILDING #2 1ST AND 2ND LEVELS
SD 2.4	BUILDING #2 3RD AND ROOF LEVELS
SD 2.5	BUILDING #3 & #6 BUILDING PLANS
SD 2.6	BUILDING #4 BUILDING PLANS
SD 2.7	BUILDING #5 1ST AND 2ND LEVELS
SD 2.8	BUILDING #5 3RD AND ROOF LEVELS

SD 3.1	SOUTH AND EAST ELEVATIONS
SD 3.2	NORTH AND WEST ELEVATIONS
SD 3.3	INTERIOR SITE ELEVATIONS
SD 3.4	INTERIOR SITE ELEVATIONS
SD 3.5	INTERIOR SITE ELEVATIONS
SD 3.6	INTERIOR SITE ELEVATION

SD 4.1	PLAN A1 UNIT PLANS
SD 4.2	PLAN A2 UNIT PLANS
SD 4.3	PLAN B UNIT PLANS
SD 4.4	PLAN C UNIT PLANS

SD 5.1	COMMON OPEN SPACE EXHIBIT
SD 5.2	OPENING PERCENTAGE EXHIBIT
SD 5.3	OPENING PERCENTAGE EXHIBIT

CIVIL

1	TENTATIVE TRACT MAP
2	TOPOGRAPHICAL SURVEY MAP
3	CONCEPTUAL GRADING AND DRAINAGE PLAN
4	SECTIONS PLAN
5	CONCEPTUAL UTILITY PLAN

PROJECT INFORMATION

MISSION & LINDEN TOWNHOMES

MISSION & LINDEN LLC. | 2040 LOMITA BOULEVARD #100, LOMITA, CA 90717 | T. 310.373.8555

603 - 675 EAST MISSION BOULEVARD &
638 - 692 EAST 4TH STREET, POMONA, CA 91766




WITHEE MALCOLM ARCHITECTS, LLP
2251 West 190th Street Torrance, CA 90504
t. 310. 217. 8885
f. 310. 217. 0425
JOB: B9006 July 15, 2020
PRINTED: September 03, 2020

SHEET

SD

1.0

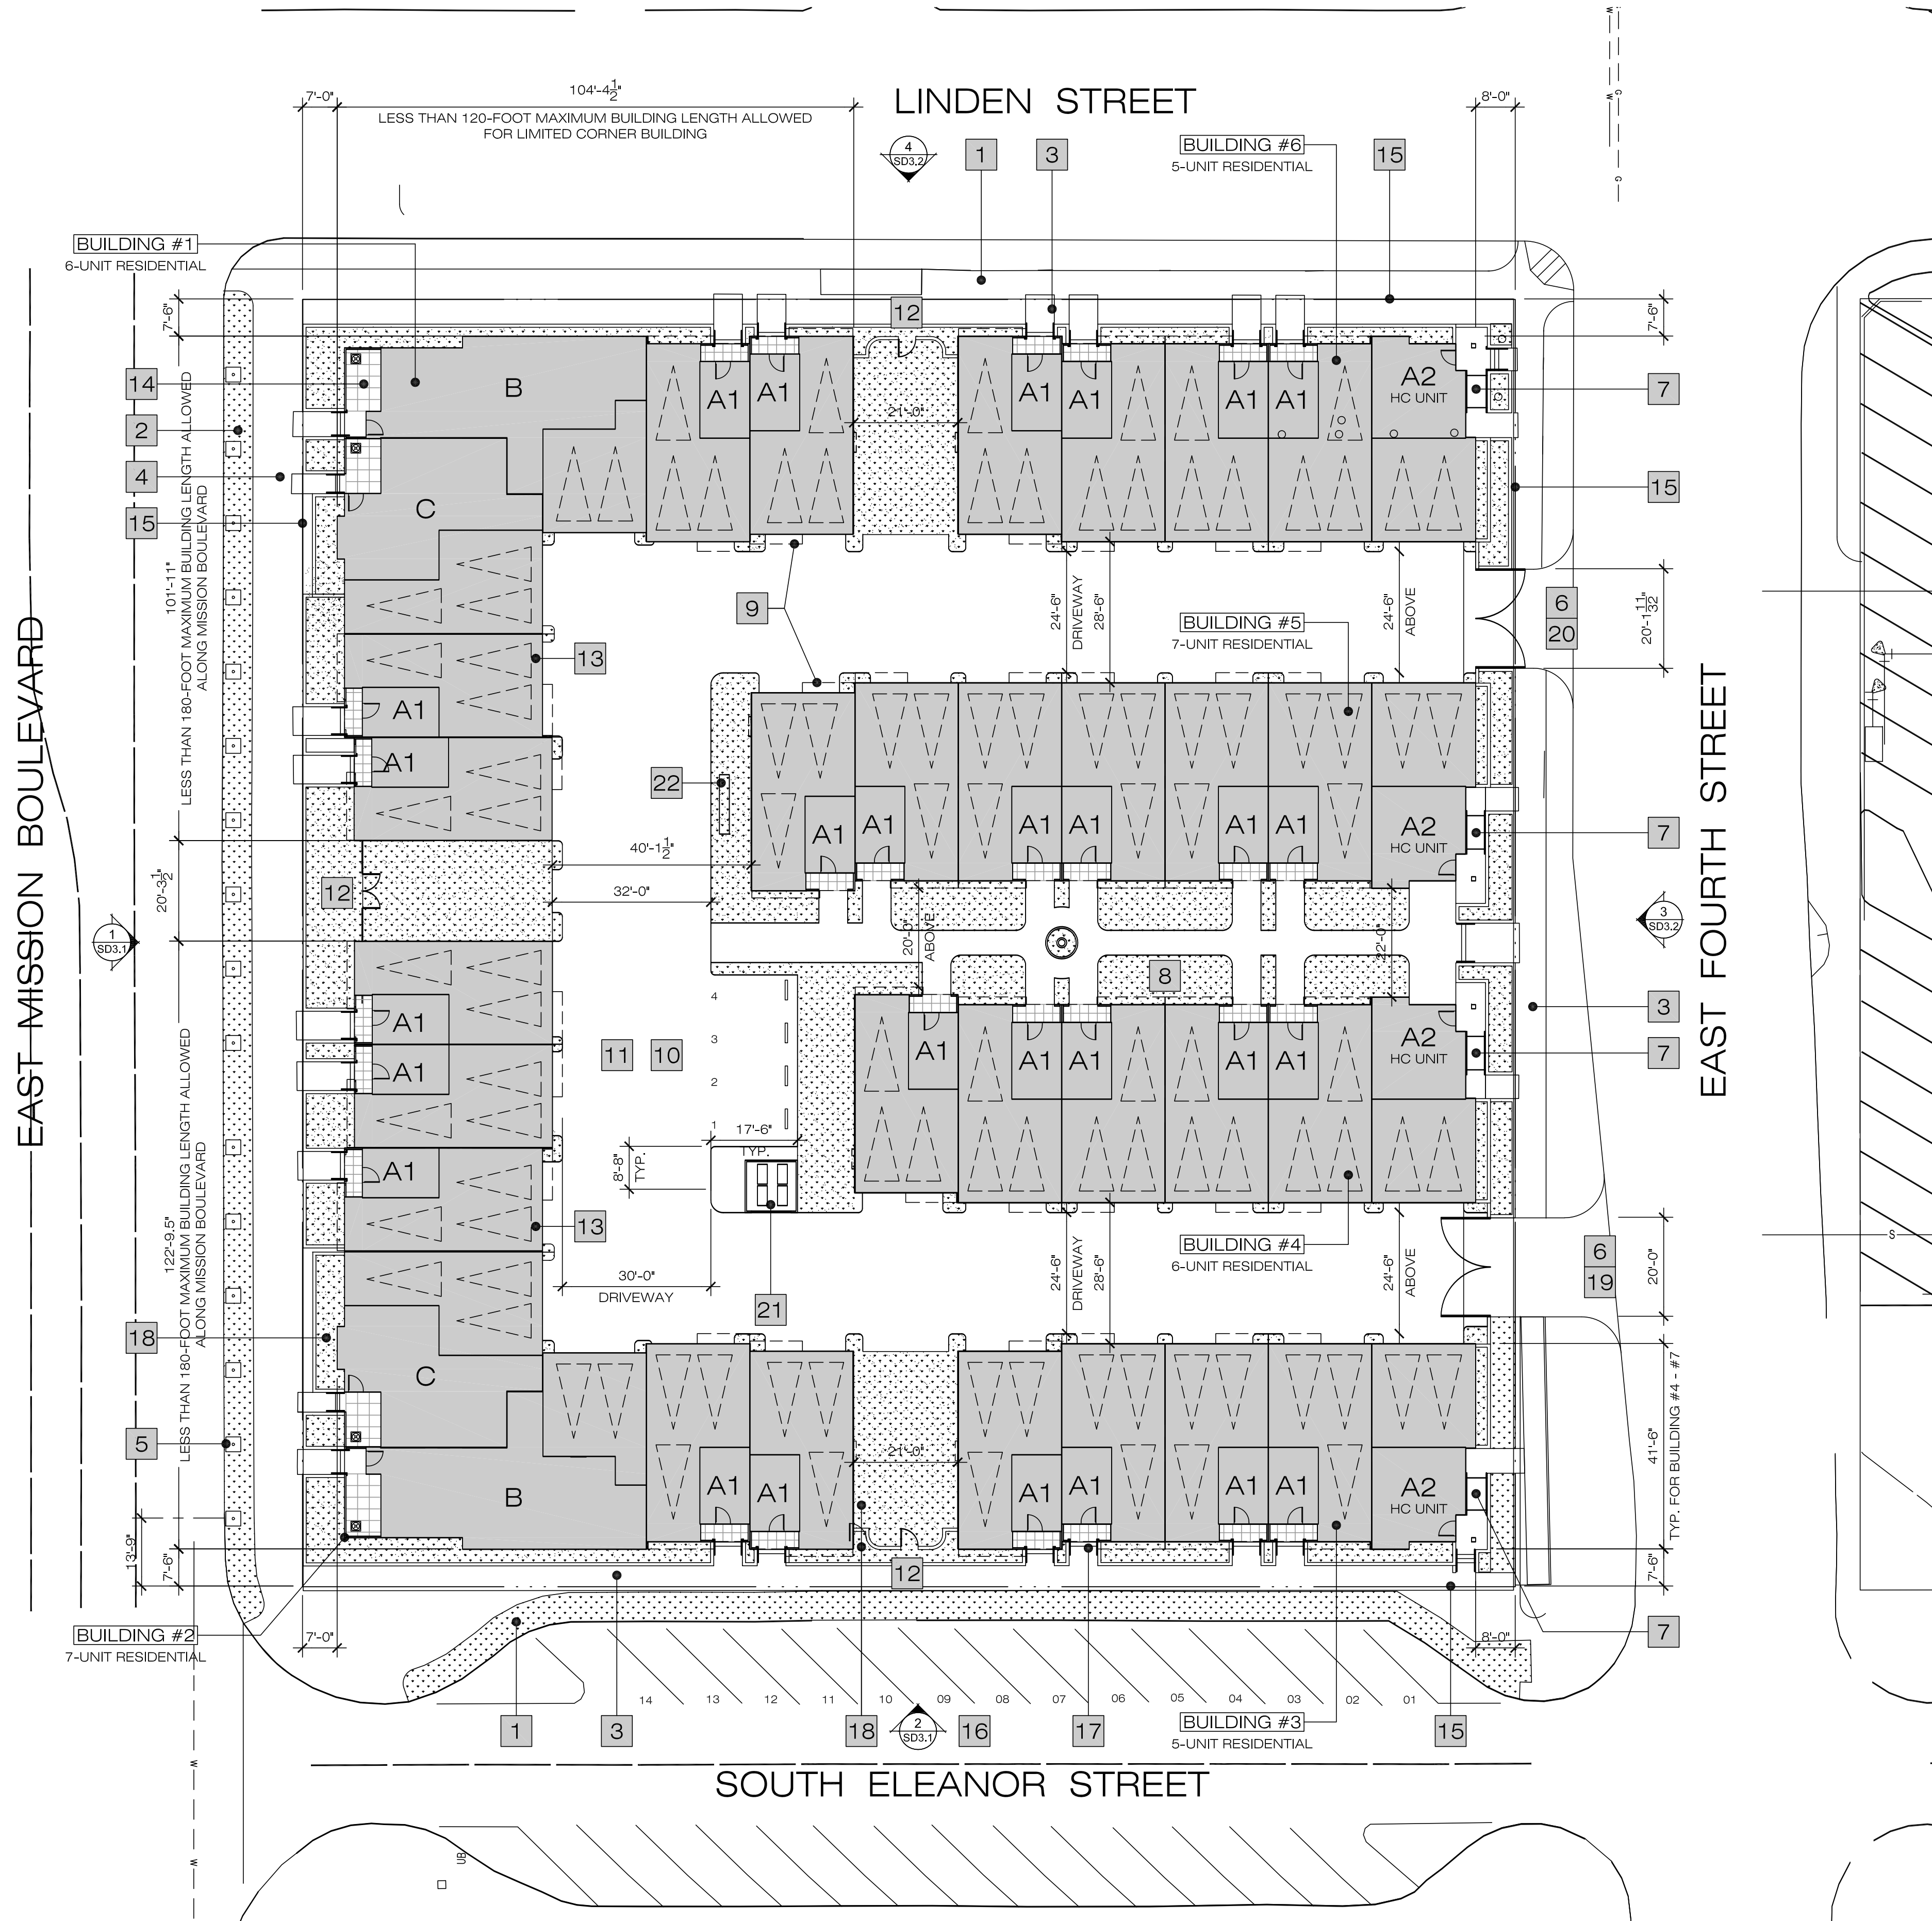


LEGEND	
1	6'-0" WIDE LANDSCAPING
2	6'-0" WIDE LANDSCAPING ALONG STREET
3	6'-0" WIDE MIN. SIDEWALK
4	10'-0" WIDE MIN. SIDEWALK
5	24"-BOX TREES AT 15'-0" O.C. ALONG MISSION
6	DECORATIVE STAMPED CONCRETE
7	DISABLED ACCESS RAMP
8	LANDSCAPE
9	LINE OF FLOOR ABOVE
10	ON-SITE SURFACE PARKING
11	ONE-WAY CONCRETE DRIVEWAY
12	PEDESTRIAN ACCESS GATE
13	PEDESTRIAN WALK
14	PRIVATE PATIO
15	PROPERTY LINE
16	STREET PARKING
17	TYPICAL CONCRETE STAIR AND WALKWAY
18	TYPICAL LANDSCAPE PLANTER
19	VEHICULAR ENTRANCE
20	VEHICULAR EXIT
21	TRASH ENCLOSURE
22	MAIL BOX

SITE PLAN

MISSION & LINDEN TOWNHOMES

603 - 675 EAST MISSION BOULEVARD &
638 - 692 EAST 4TH STREET, POMONA, CA 91766

MISSION & LINDEN LLC. | 2040 LOMITA BOULEVARD #100, LOMITA, CA 90717 | T. 310.373.8555

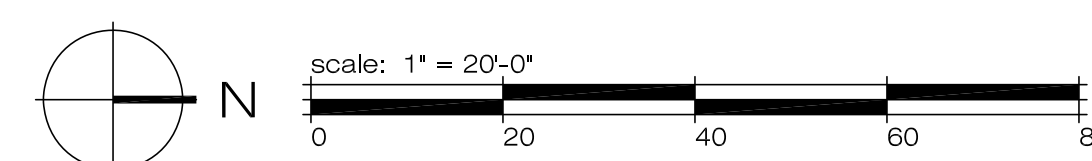



WITHEE MALCOLM ARCHITECTS, LLP


2251 West 190th Street Torrance, CA 90504
t. 310. 217. 8885
f. 310. 217. 0425

JOB: B9006 July 15, 2020
PRINTED: September 03, 2020

SHEET

SD

1.1

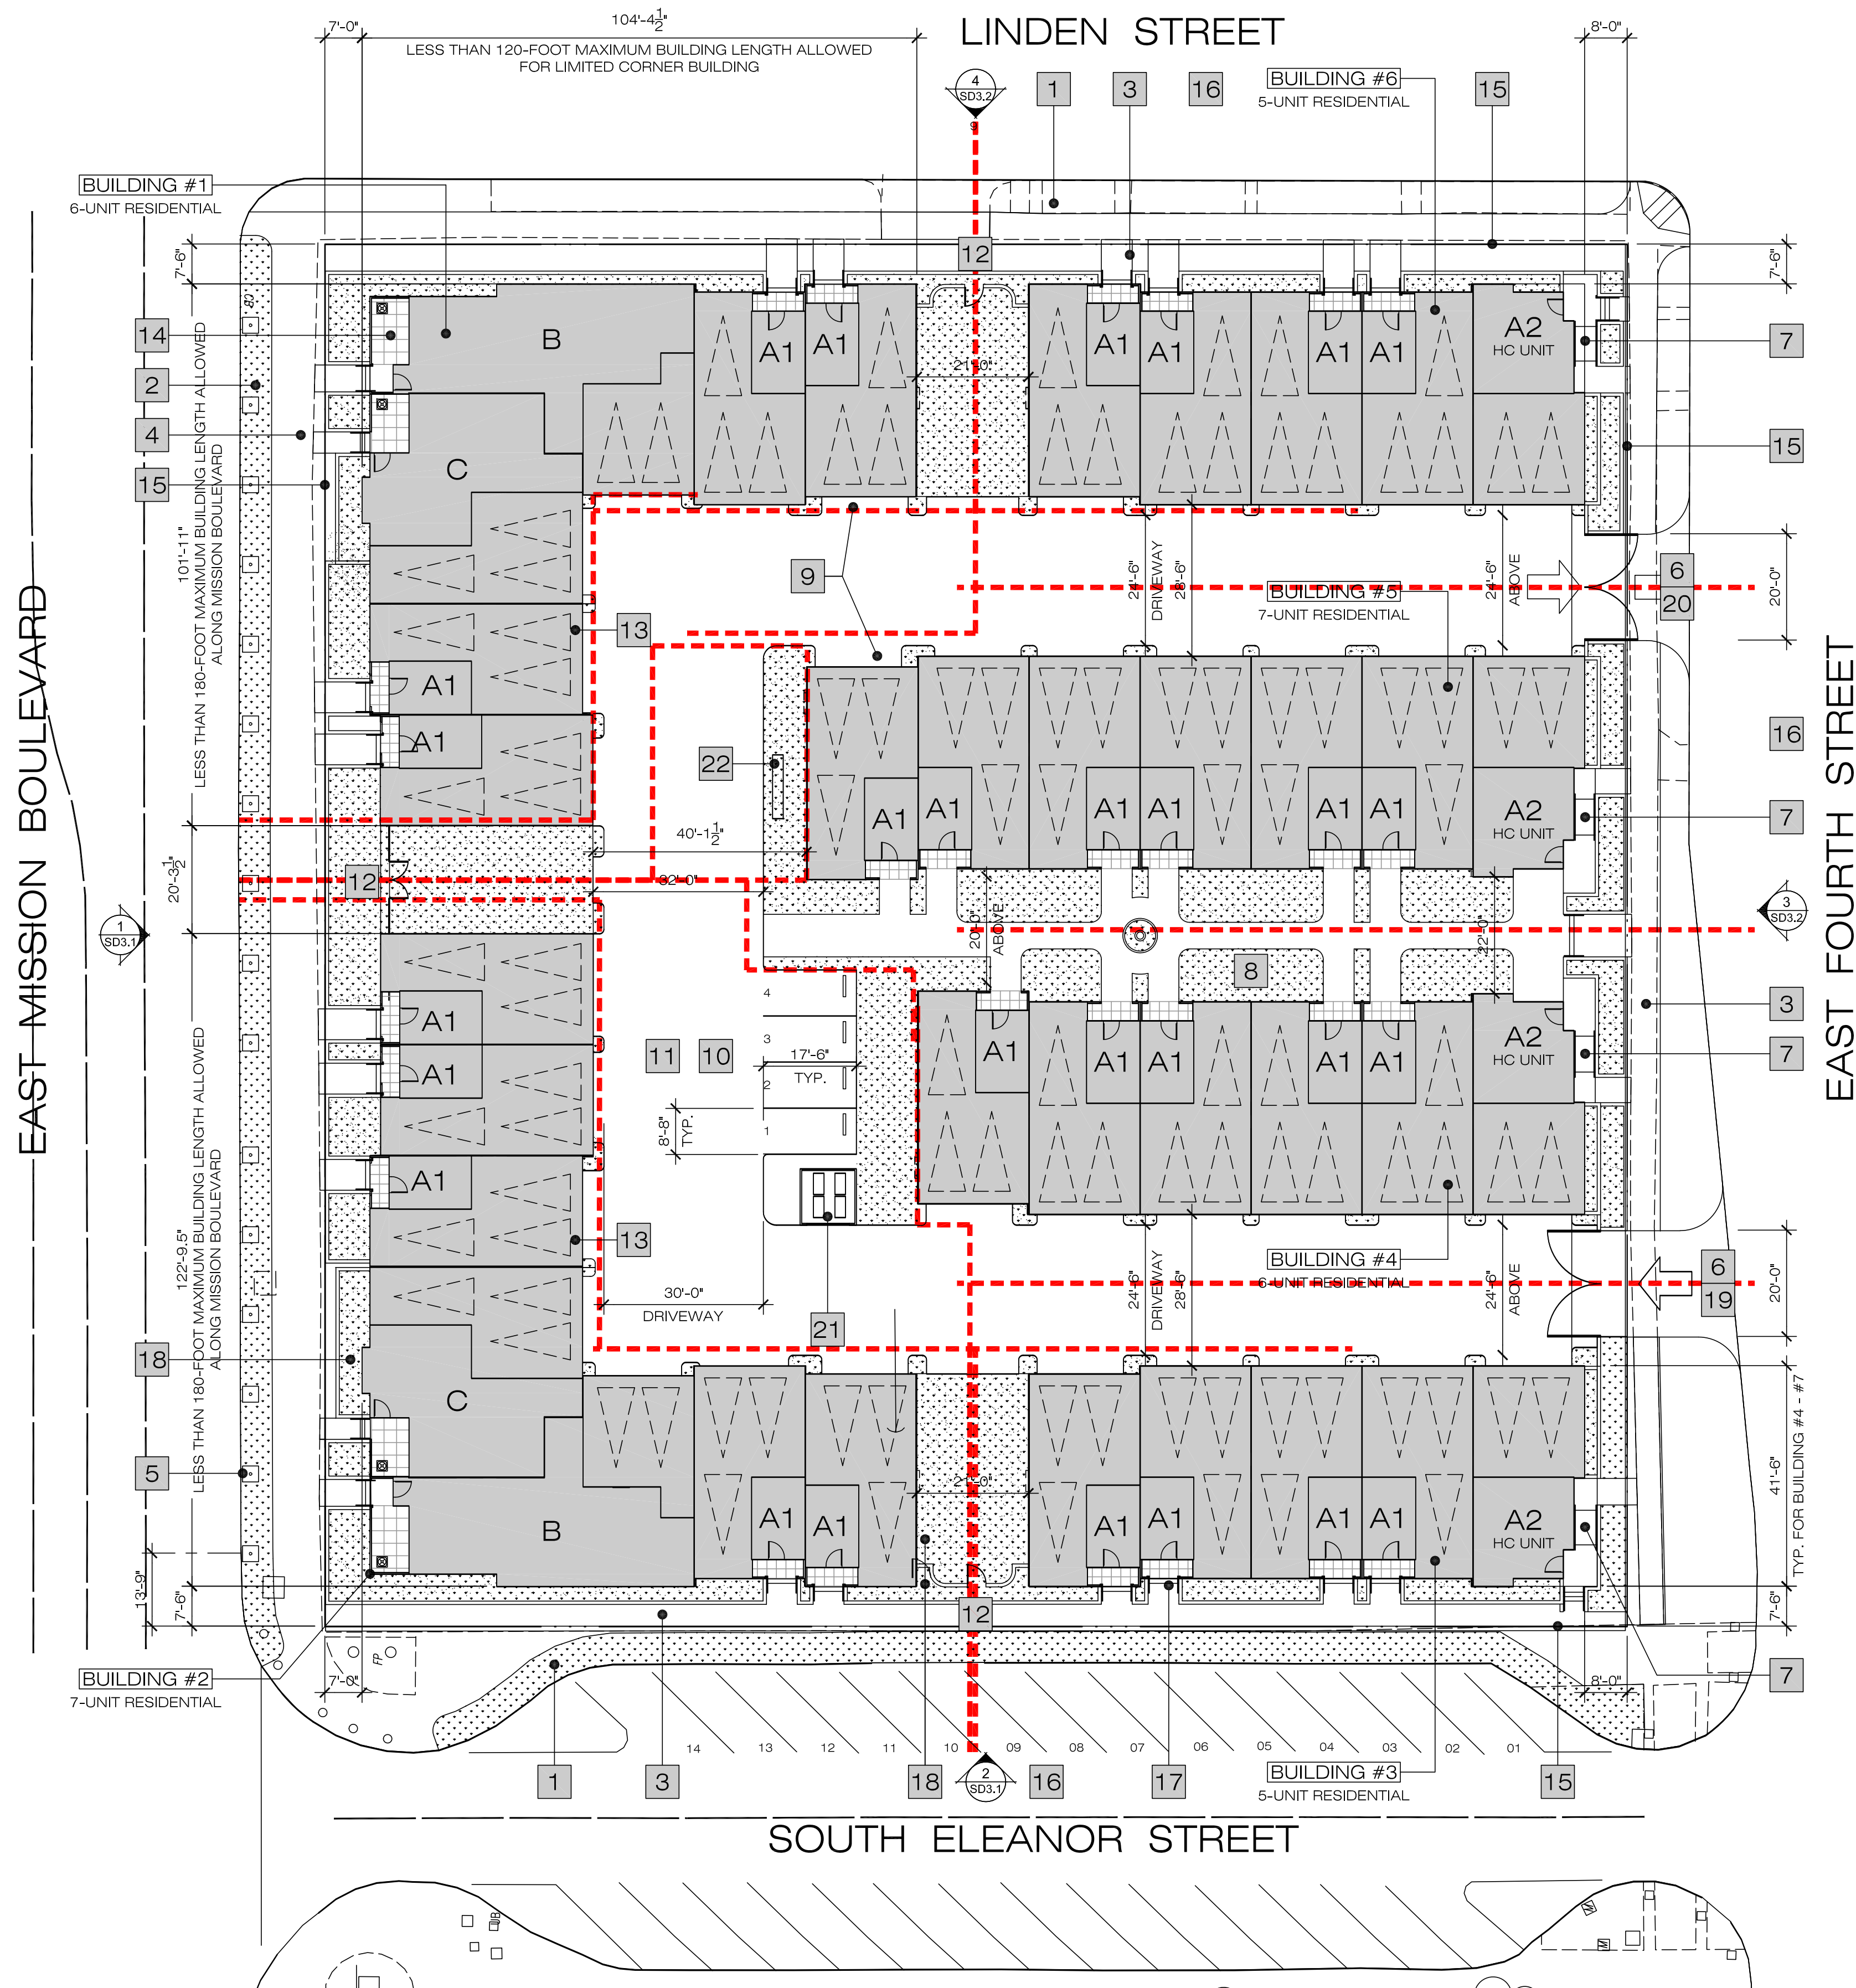

LEGEND

- 1 6'-0" WIDE LANDSCAPING
- 2 6'-0" WIDE LANDSCAPING ALONG STREET
- 3 6'-0" WIDE MIN. SIDEWALK
- 4 10'-0" WIDE MIN. SIDEWALK
- 5 24"-BOX TREES AT 15'-0" O.C. ALONG MISSION
- 6 DECORATIVE STAMPED CONCRETE
- 7 DISABLED ACCESS RAMP
- 8 LANDSCAPE
- 9 LINE OF FLOOR ABOVE
- 10 ON-SITE SURFACE PARKING
- 11 ONE-WAY CONCRETE DRIVEWAY
- 12 PEDESTRIAN ACCESS GATE
- 13 PEDESTRIAN WALK
- 14 PRIVATE PATIO
- 15 PROPERTY LINE
- 16 STREET PARKING
- 17 TYPICAL CONCRETE STAIR AND WALKWAY
- 18 TYPICAL LANDSCAPE PLANTER
- 19 VEHICULAR ENTRANCE
- 20 VEHICULAR EXIT
- 21 TRASH ENCLOSURE
- 22 MAIL BOX


150' FIRE HOSE

FIRE DEPARTMENT ACCESS PLAN

MISSION & LINDEN TOWNHOMES

603 - 675 EAST MISSION BOULEVARD &
638 - 692 EAST 4TH STREET, POMONA, CA 91766

MISSION & LINDEN LLC. | 2040 LOMITA BOULEVARD #100, LOMITA, CA 90717 | T. 310.373.8555

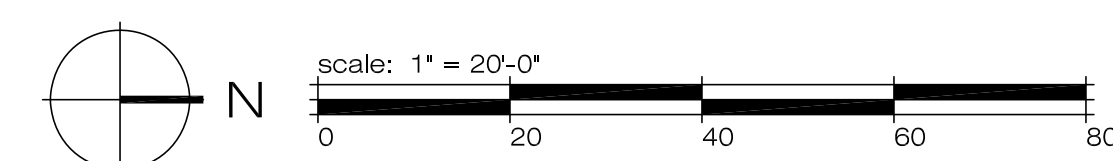

WITHEE MALCOLM ARCHITECTS, LLP


2251 West 190th Street Torrance, CA 90504
t. 310. 217. 8885
f. 310. 217. 0425

JOB: B9006 July 15, 2020
PRINTED: September 03, 2020

SHEET

SD

1.2

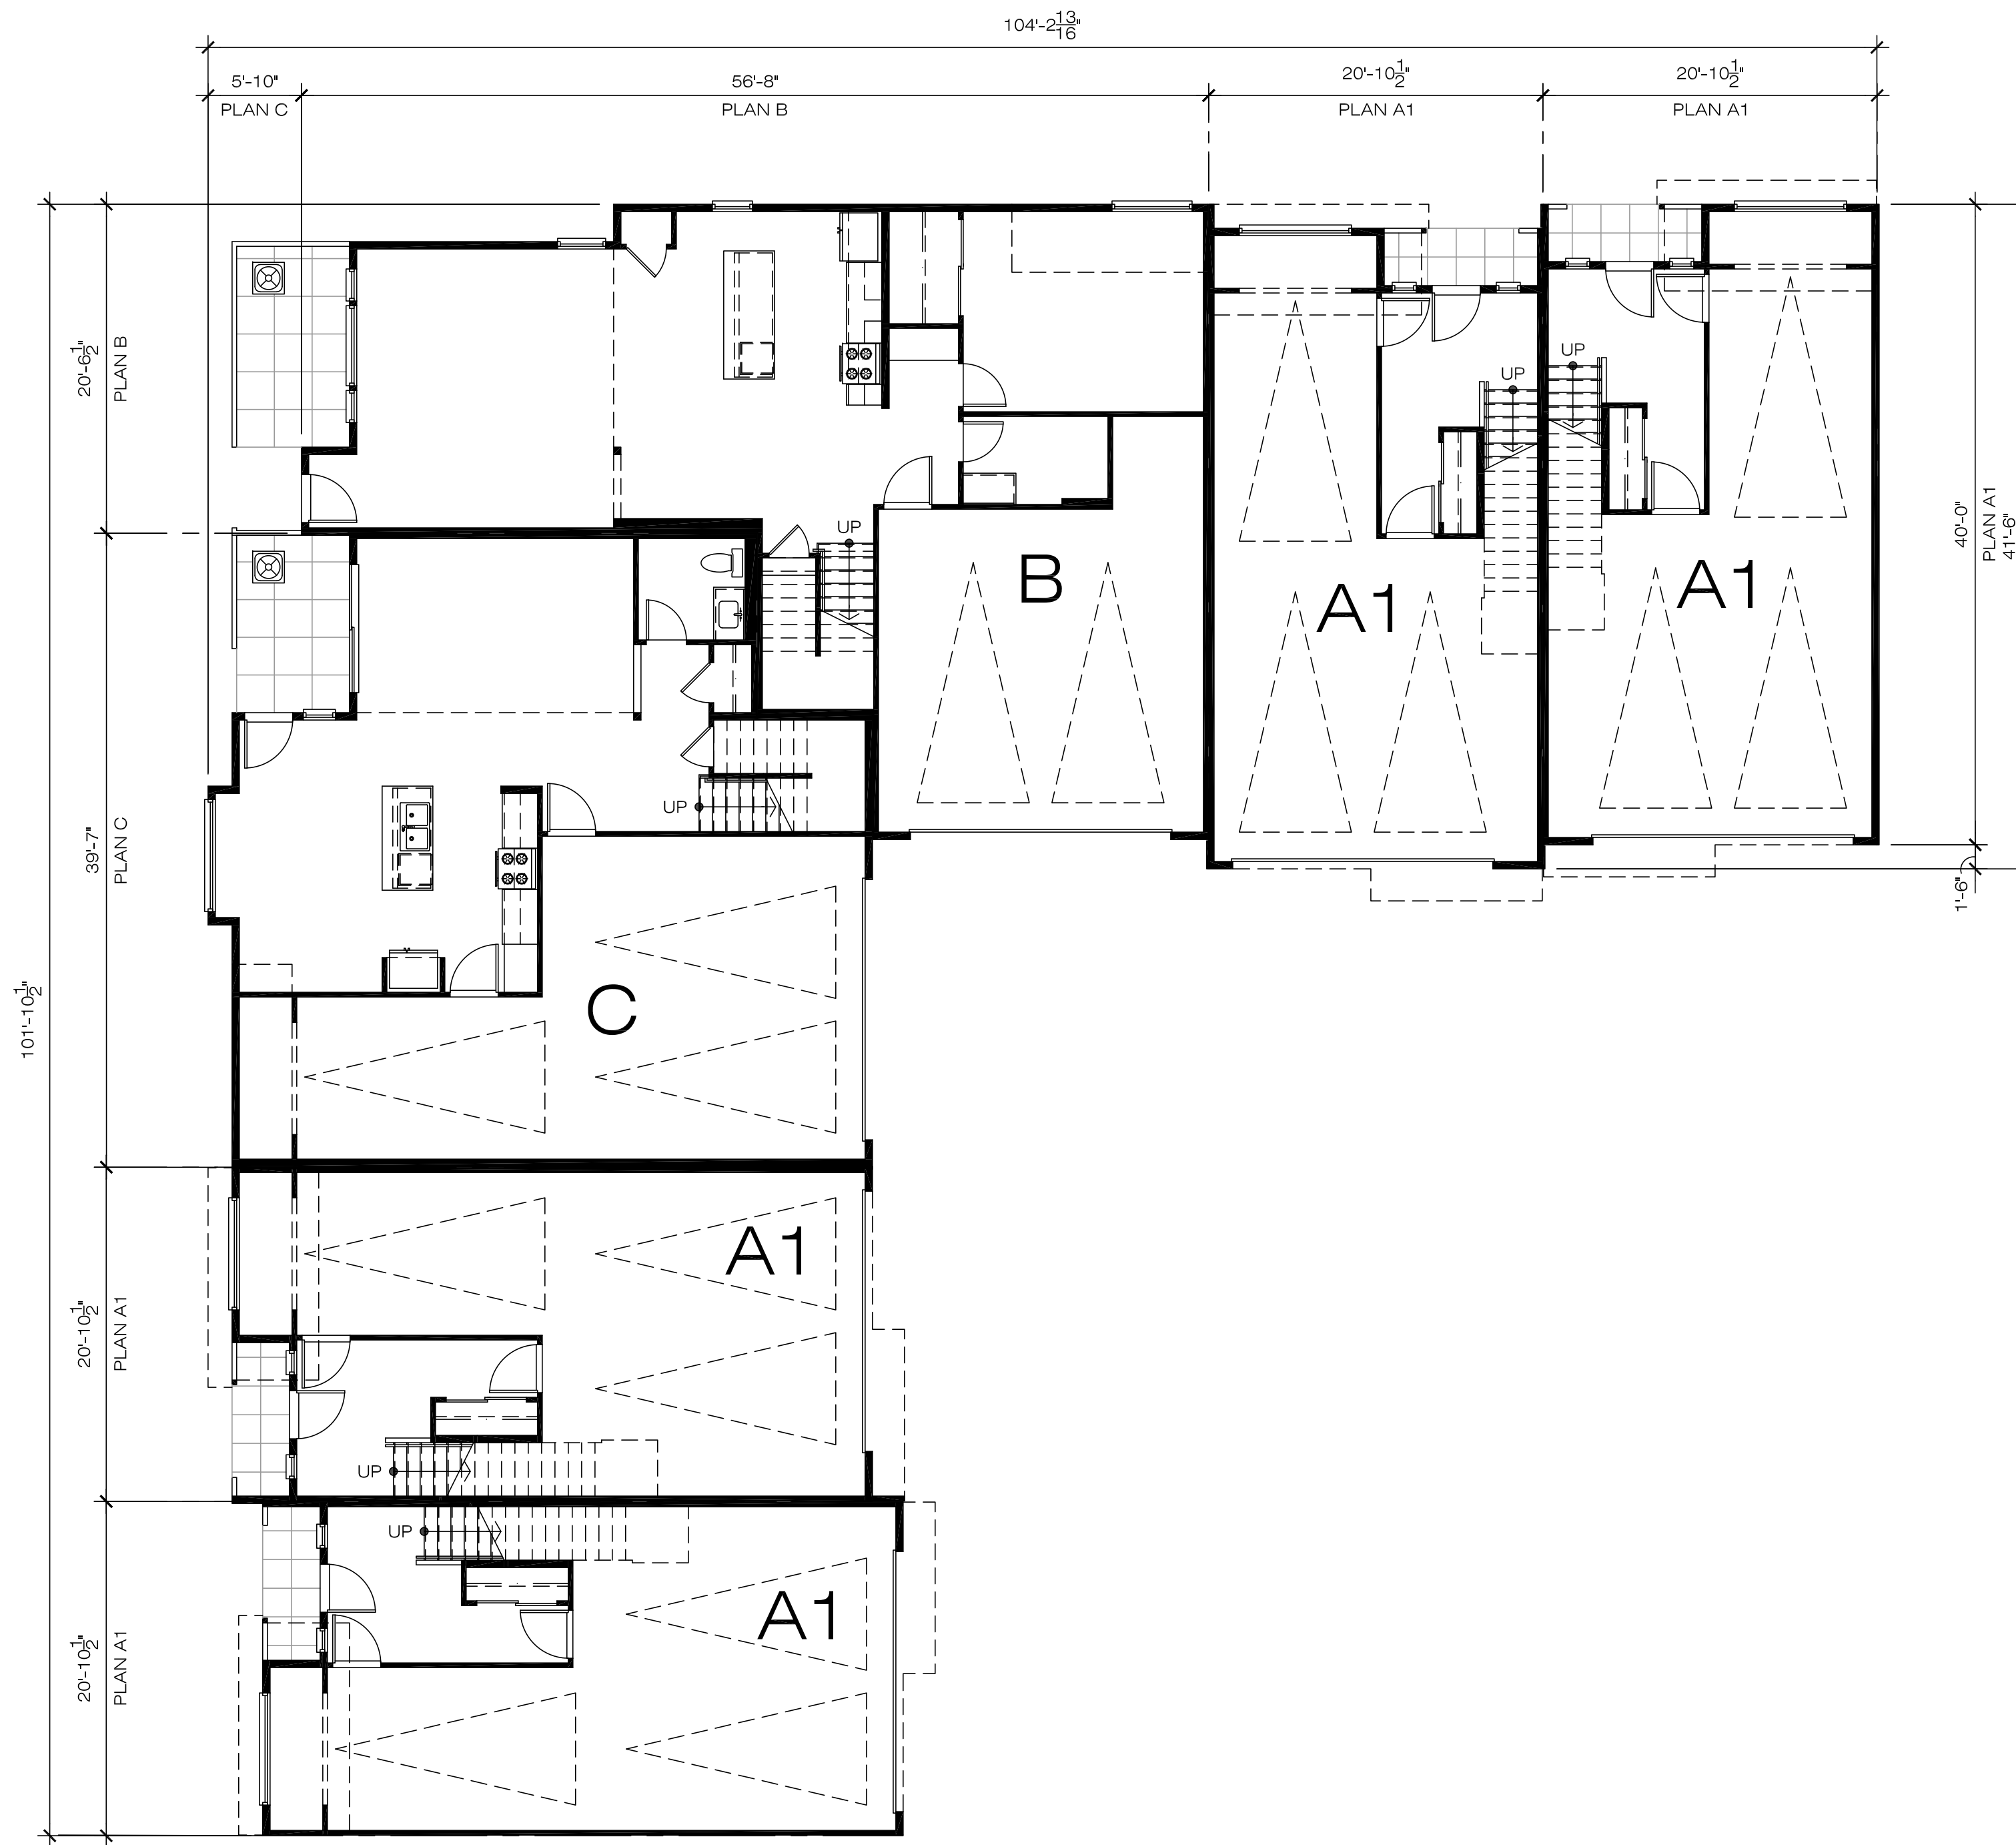

FIRST LEVEL




SECOND LEVEL

BUILDING #1 1ST AND 2ND LEVELS

MISSION & LINDEN TOWNHOMES

603 - 675 EAST MISSION BOULEVARD &
638 - 692 EAST 4TH STREET, POMONA, CA 91766

MISSION & LINDEN LLC. | 2040 LOMITA BOULEVARD #100, LOMITA, CA 90717 | T. 310.373.8555

 

WITHEE MALCOLM ARCHITECTS, LLP
2251 West 190th Street Torrance, CA 90504
t. 310. 217. 8885
f. 310. 217. 0425
JOB: B9006 July 15, 2020
PRINTED: July 15, 2020

SHEET

SD

2.1



THIRD LEVEL




ROOF LEVEL

BUILDING #1 3RD AND ROOF LEVELS

MISSION & LINDEN TOWNHOMES



603 - 675 EAST MISSION BOULEVARD &
638 - 692 EAST 4TH STREET, POMONA, CA 91766

MISSION & LINDEN LLC. | 2040 LOMITA BOULEVARD #100, LOMITA, CA 90717 | T. 310.373.8555

 

WITHEE MALCOLM ARCHITECTS, LLP
2251 West 190th Street Torrance, CA 90504
t. 310. 217. 8885
f. 310. 217. 0425
JOB: B9006 July 15, 2020
PRINTED: July 15, 2020

SHEET
SD
2.2

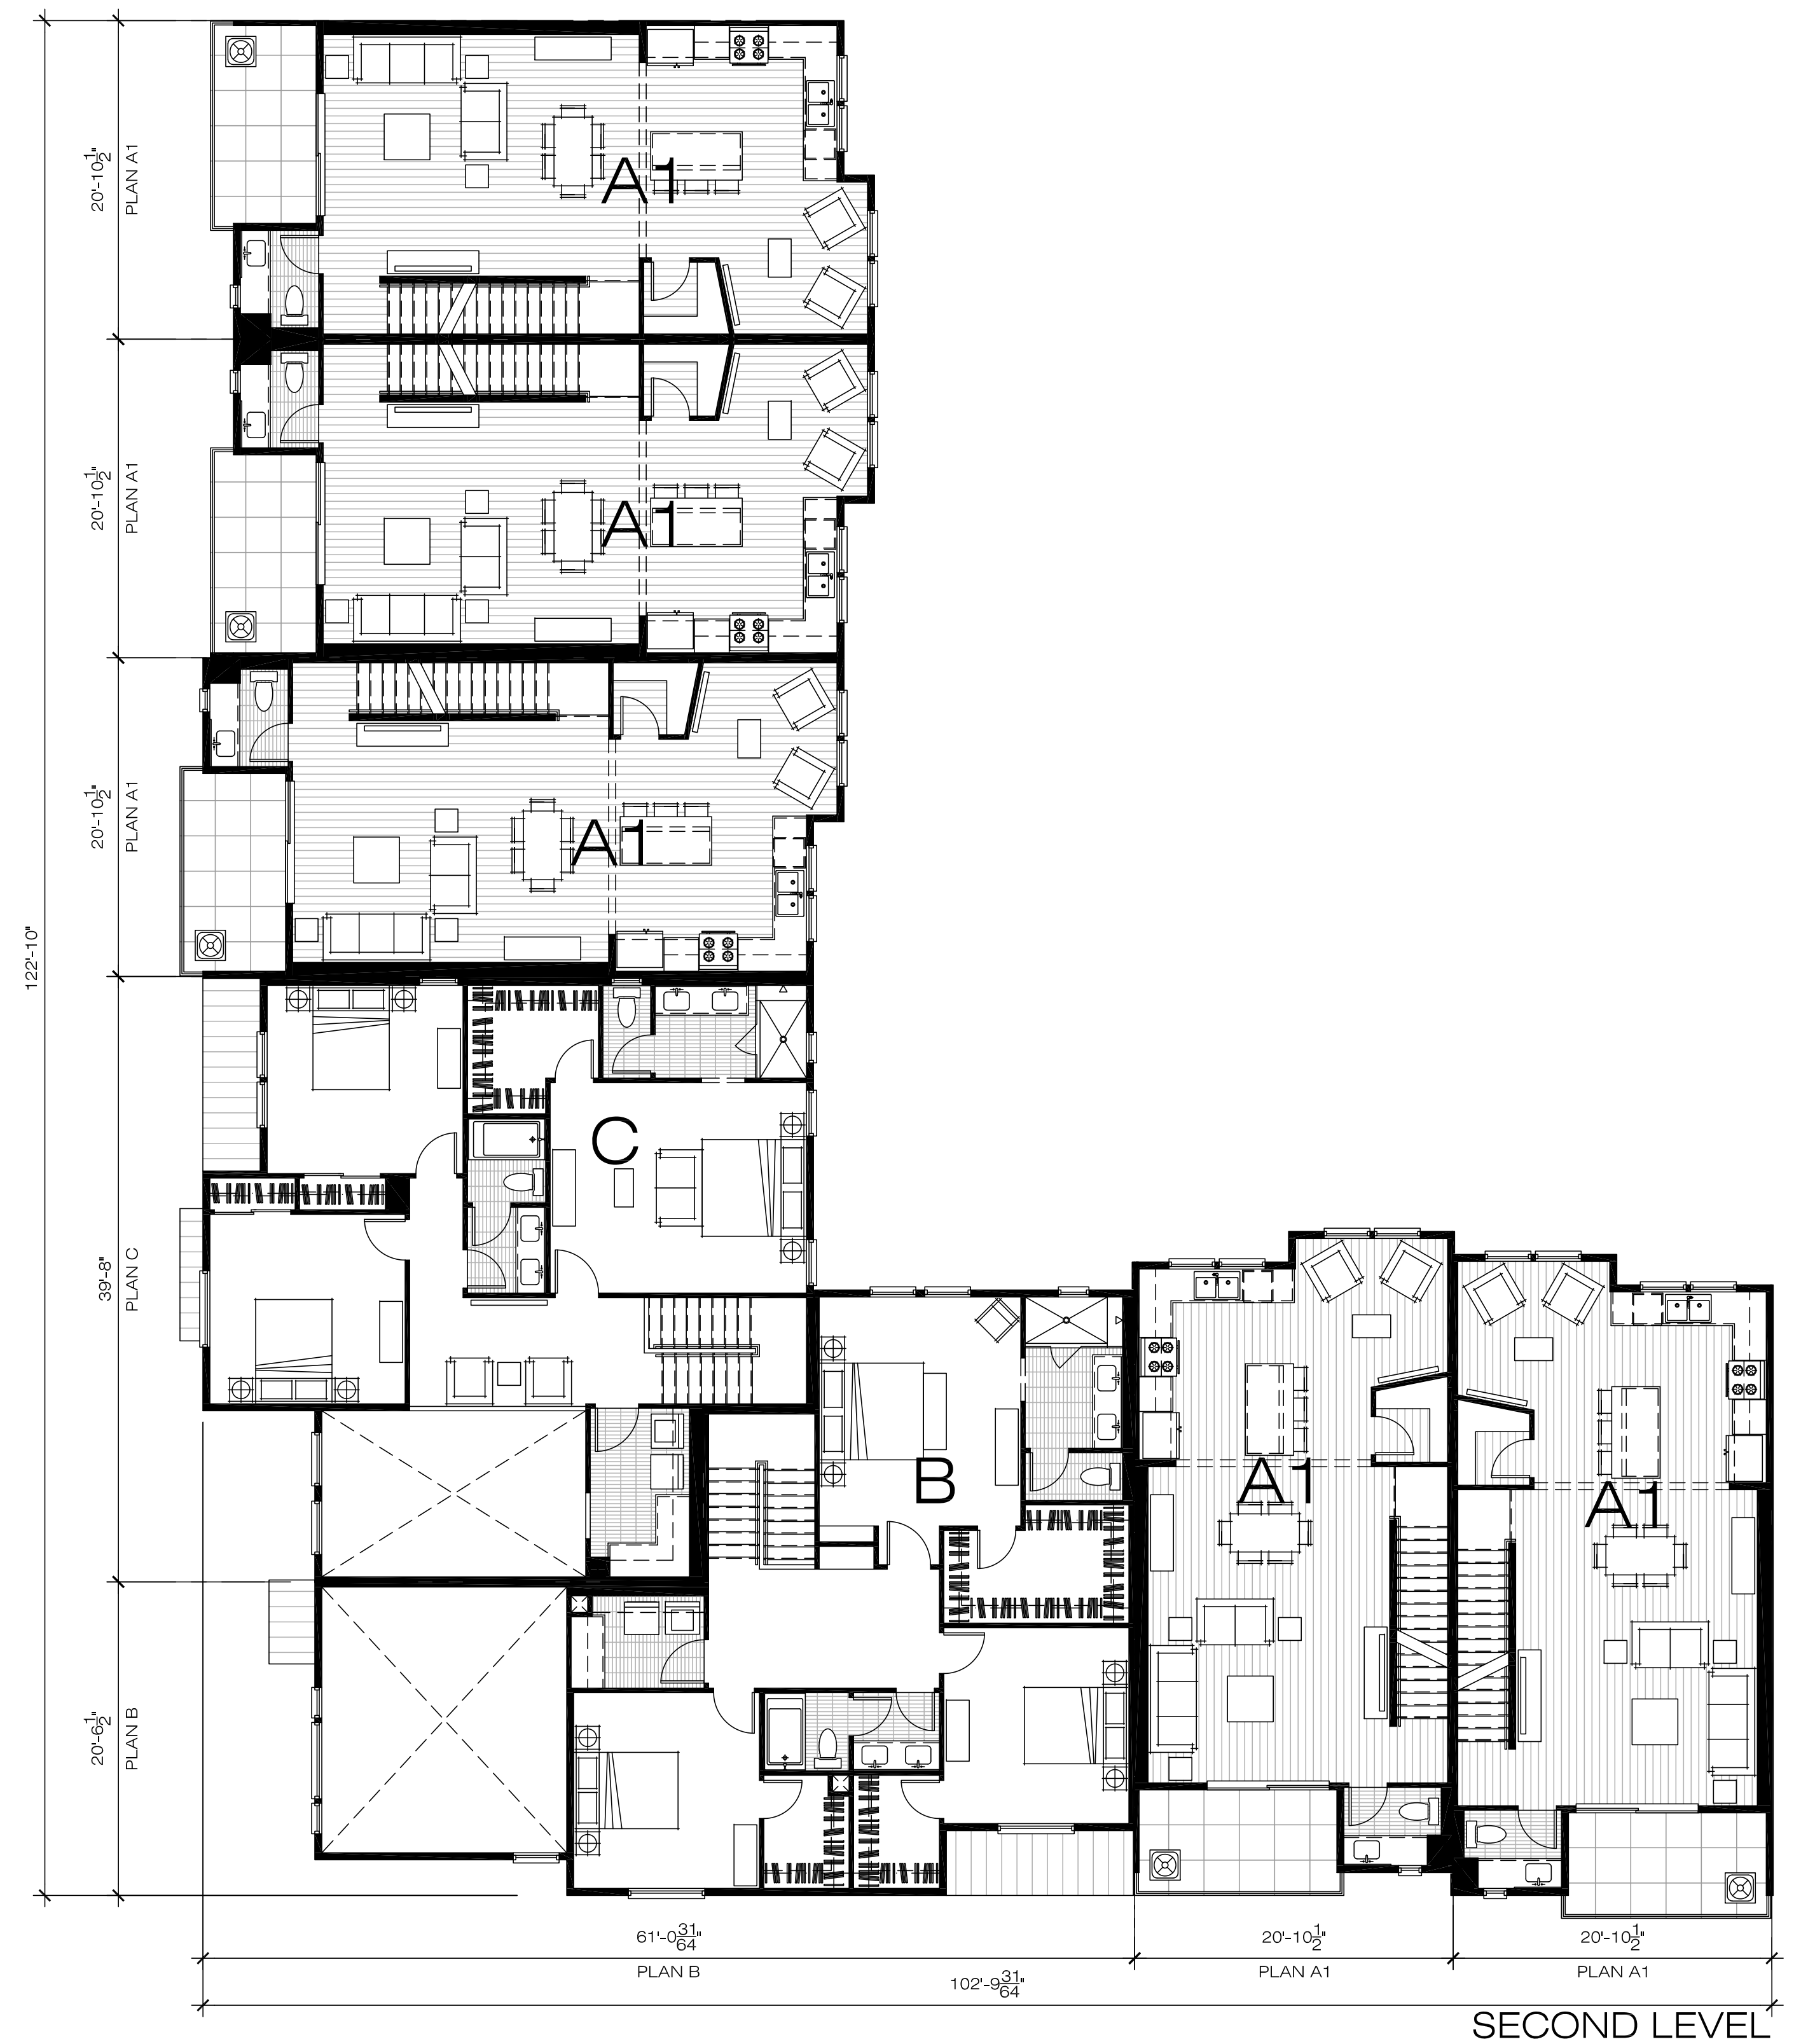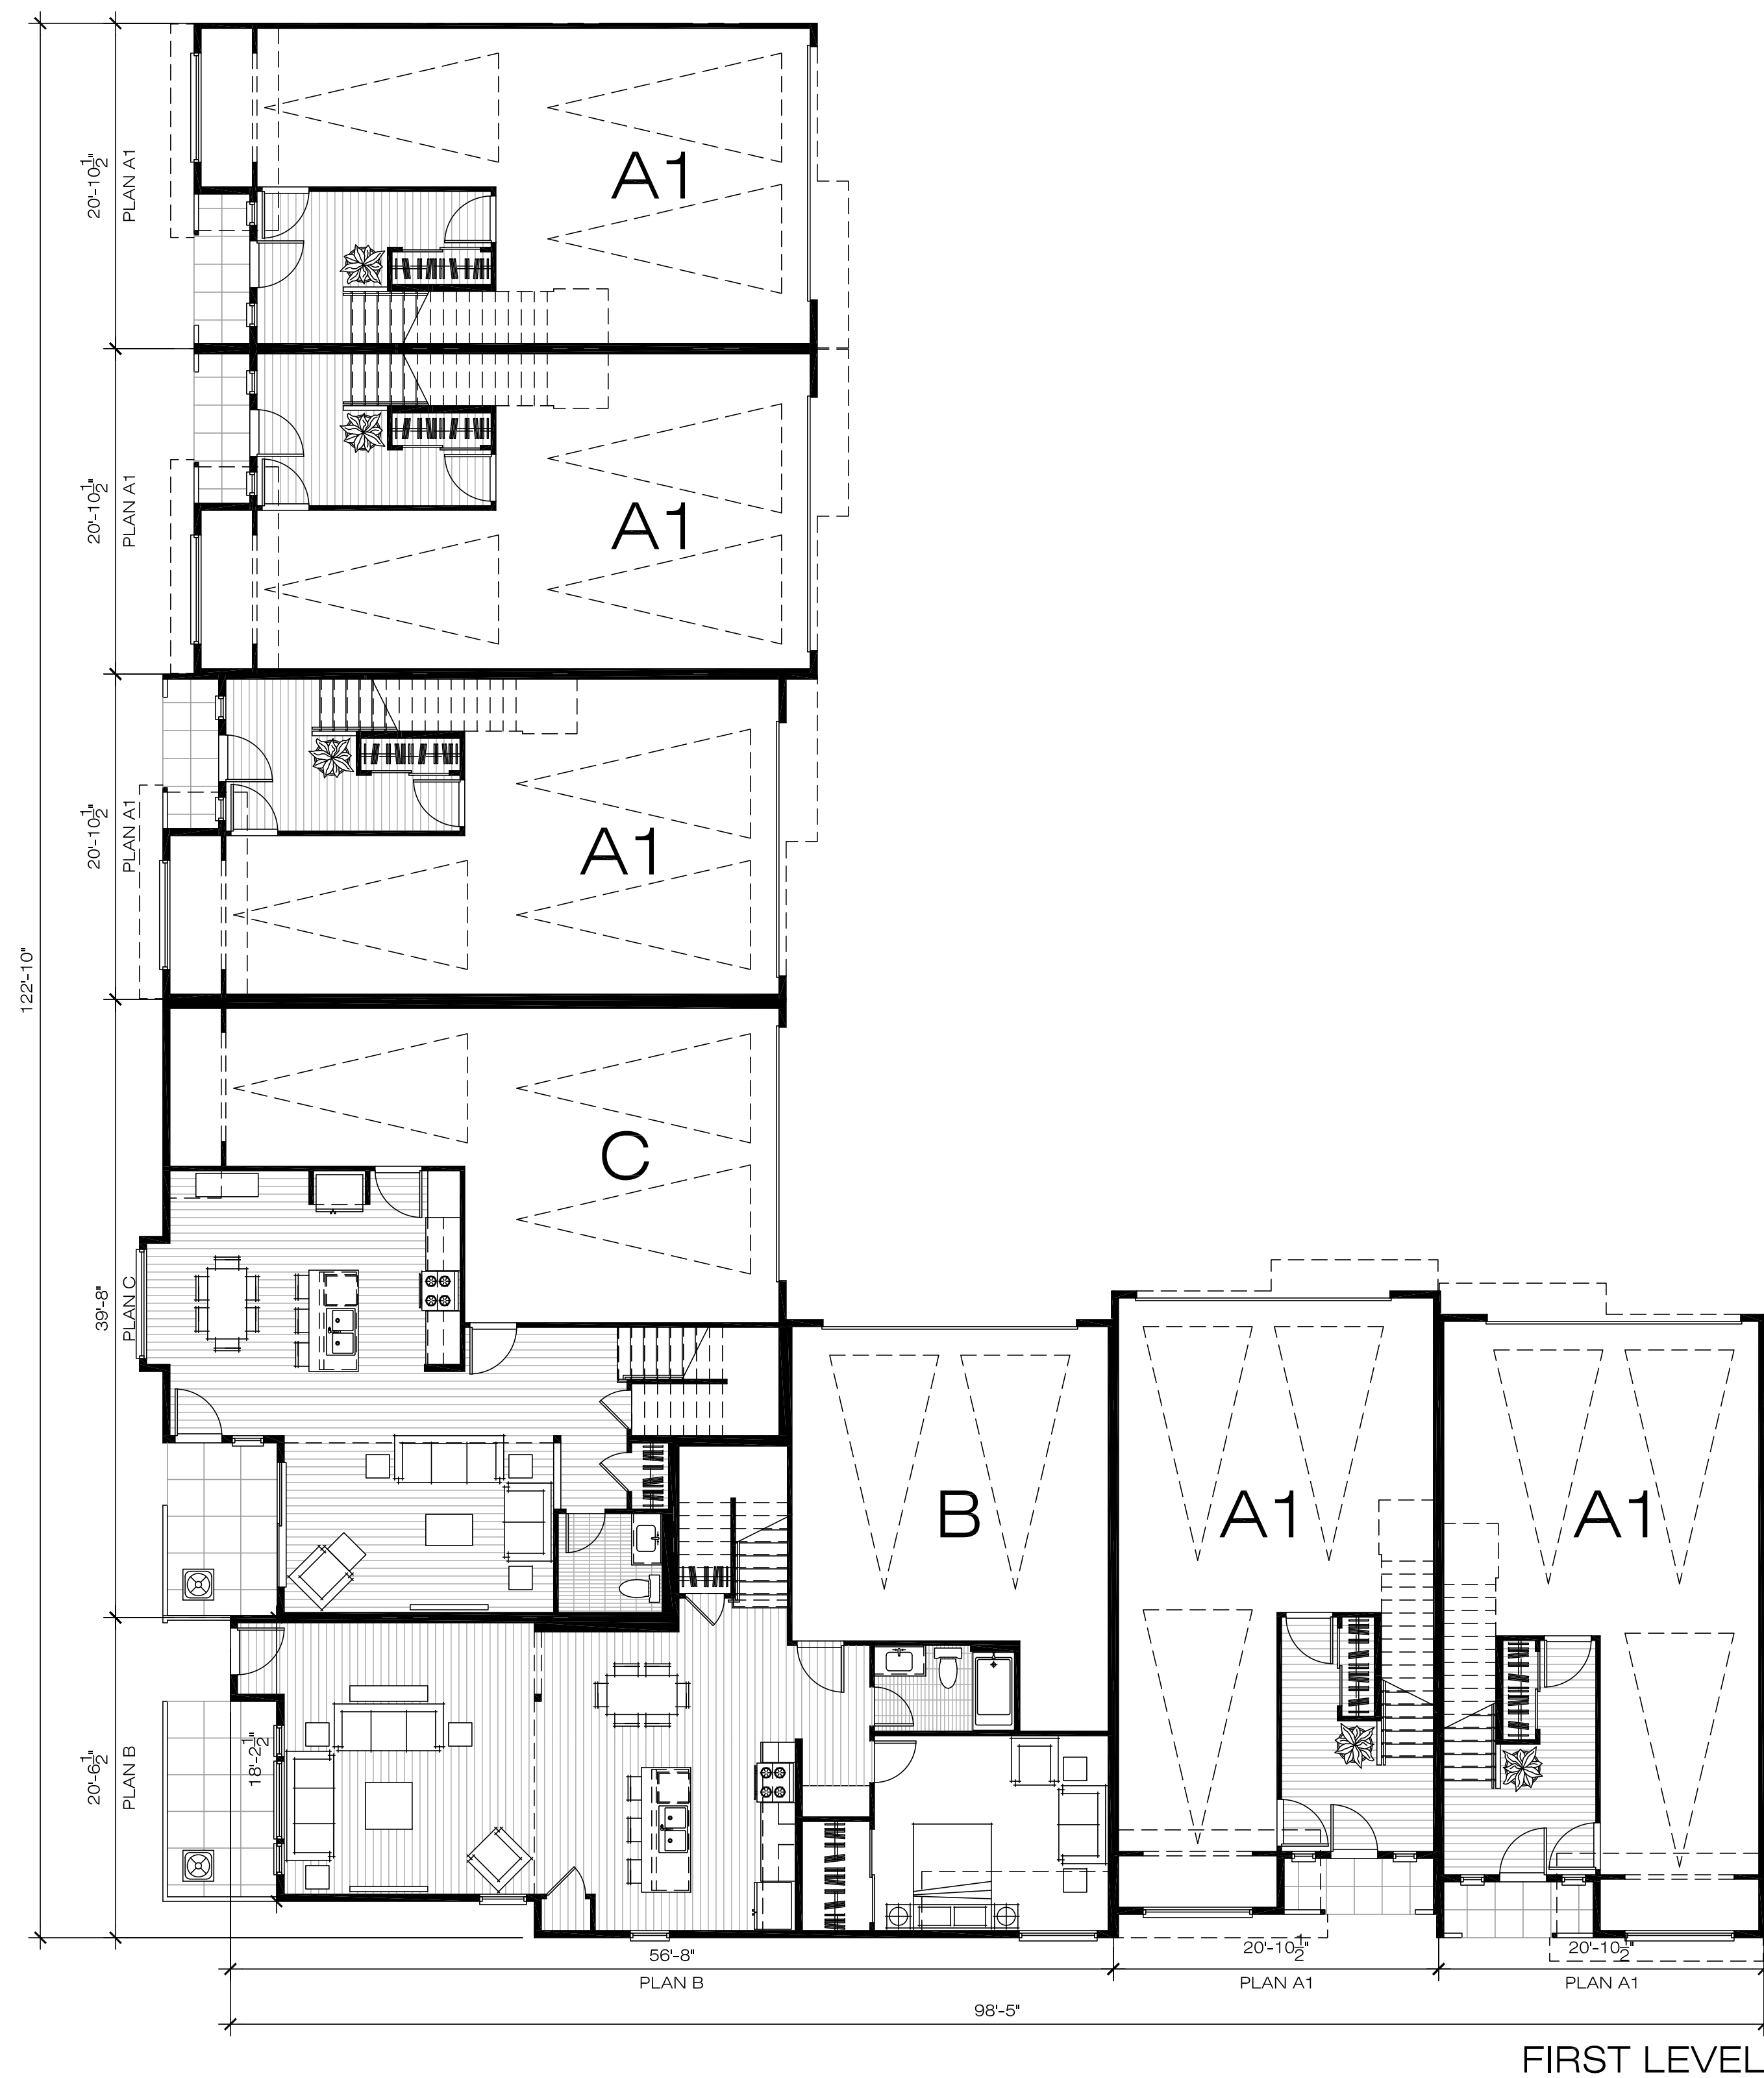


BUILDING #2 1ST AND 2ND LEVELS

MISSION & LINDEN TOWNHOMES


603 - 675 EAST MISSION BOULEVARD &
638 - 692 EAST 4TH STREET, POMONA, CA 91766

MISSION & LINDEN LLC. | 2040 LOMITA BOULEVARD #100, LOMITA, CA 90717 | T. 310.373.8555

 

WITHEE MALCOLM ARCHITECTS, LLP
2251 West 190th Street Torrance, CA 90504
t. 310. 217. 8885
f. 310. 217. 0425
JOB: B9006 July 15, 2020
PRINTED: July 15, 2020

SHEET
SD
2.3

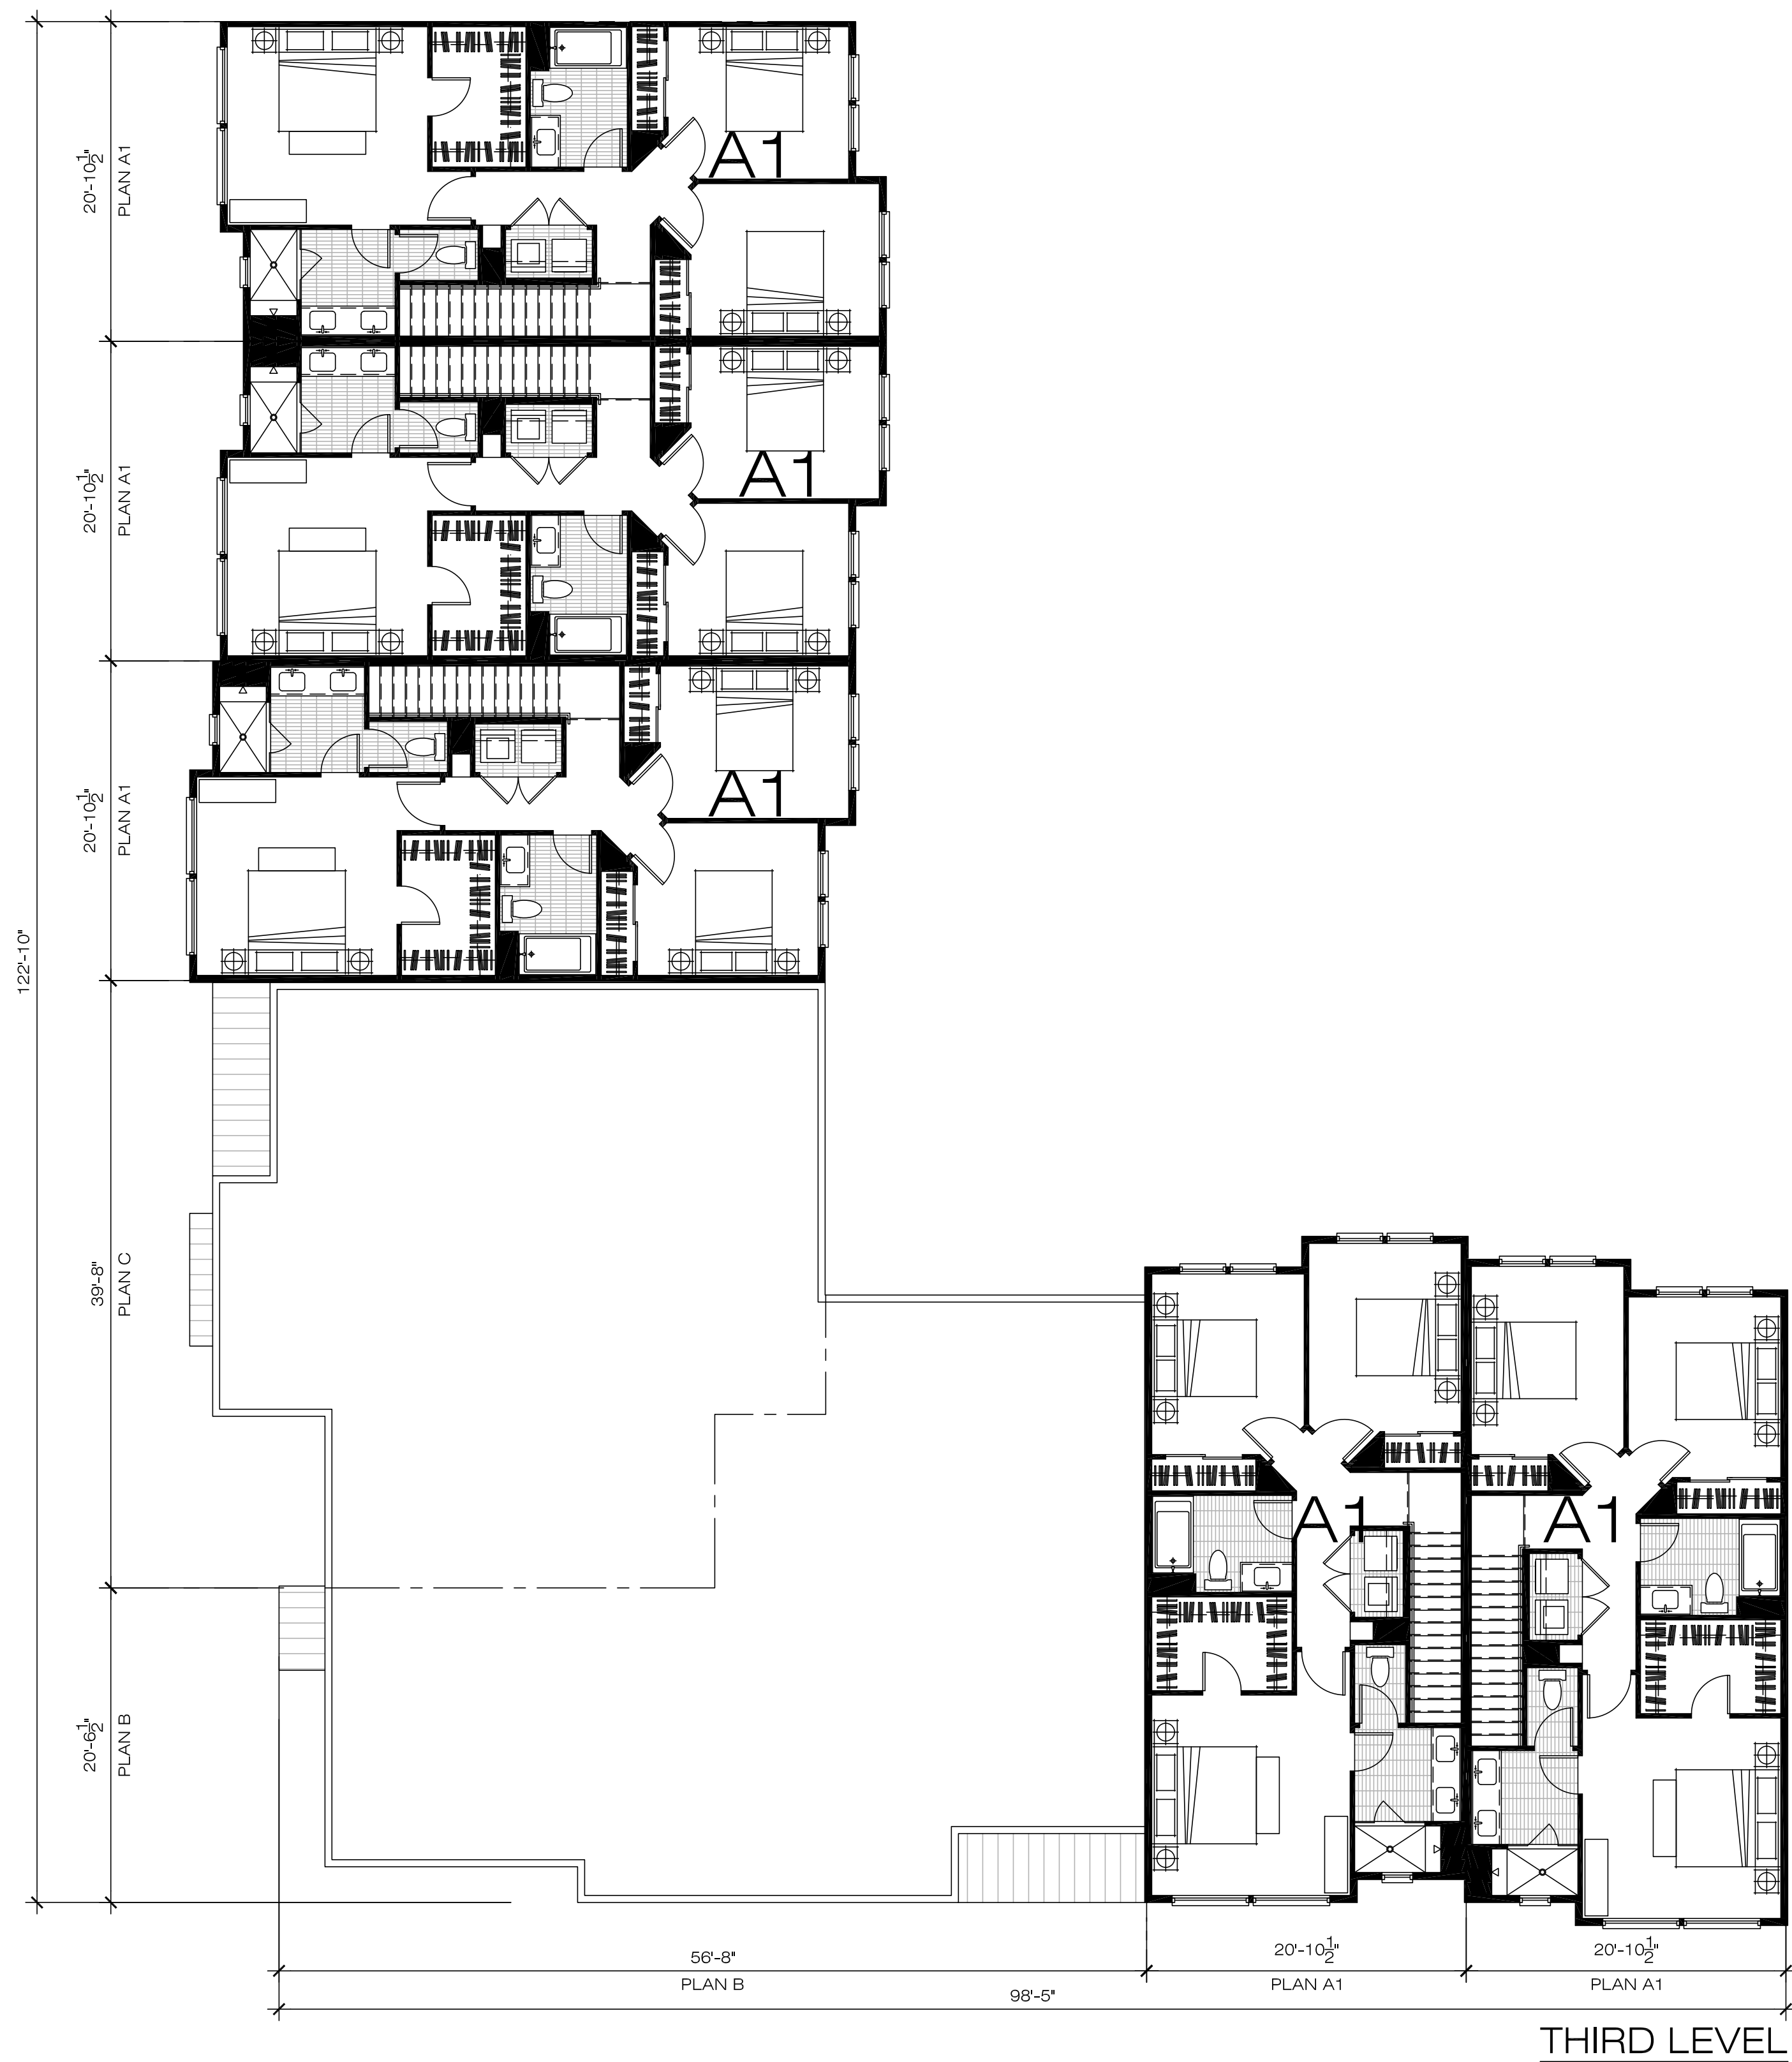


BUILDING #2 3RD AND ROOF LEVELS

MISSION & LINDEN TOWNHOMES


603 - 675 EAST MISSION BOULEVARD &
638 - 692 EAST 4TH STREET, POMONA, CA 91766

MISSION & LINDEN LLC. | 2040 LOMITA BOULEVARD #100, LOMITA, CA 90717 | T. 310.373.8555

 


WITHEE MALCOLM ARCHITECTS, LLP
2251 West 190th Street Torrance, CA 90504
t. 310. 217. 8885
f. 310. 217. 0425
JOB: B9006 July 15, 2020
PRINTED: July 15, 2020


SHEET
SD
2.4

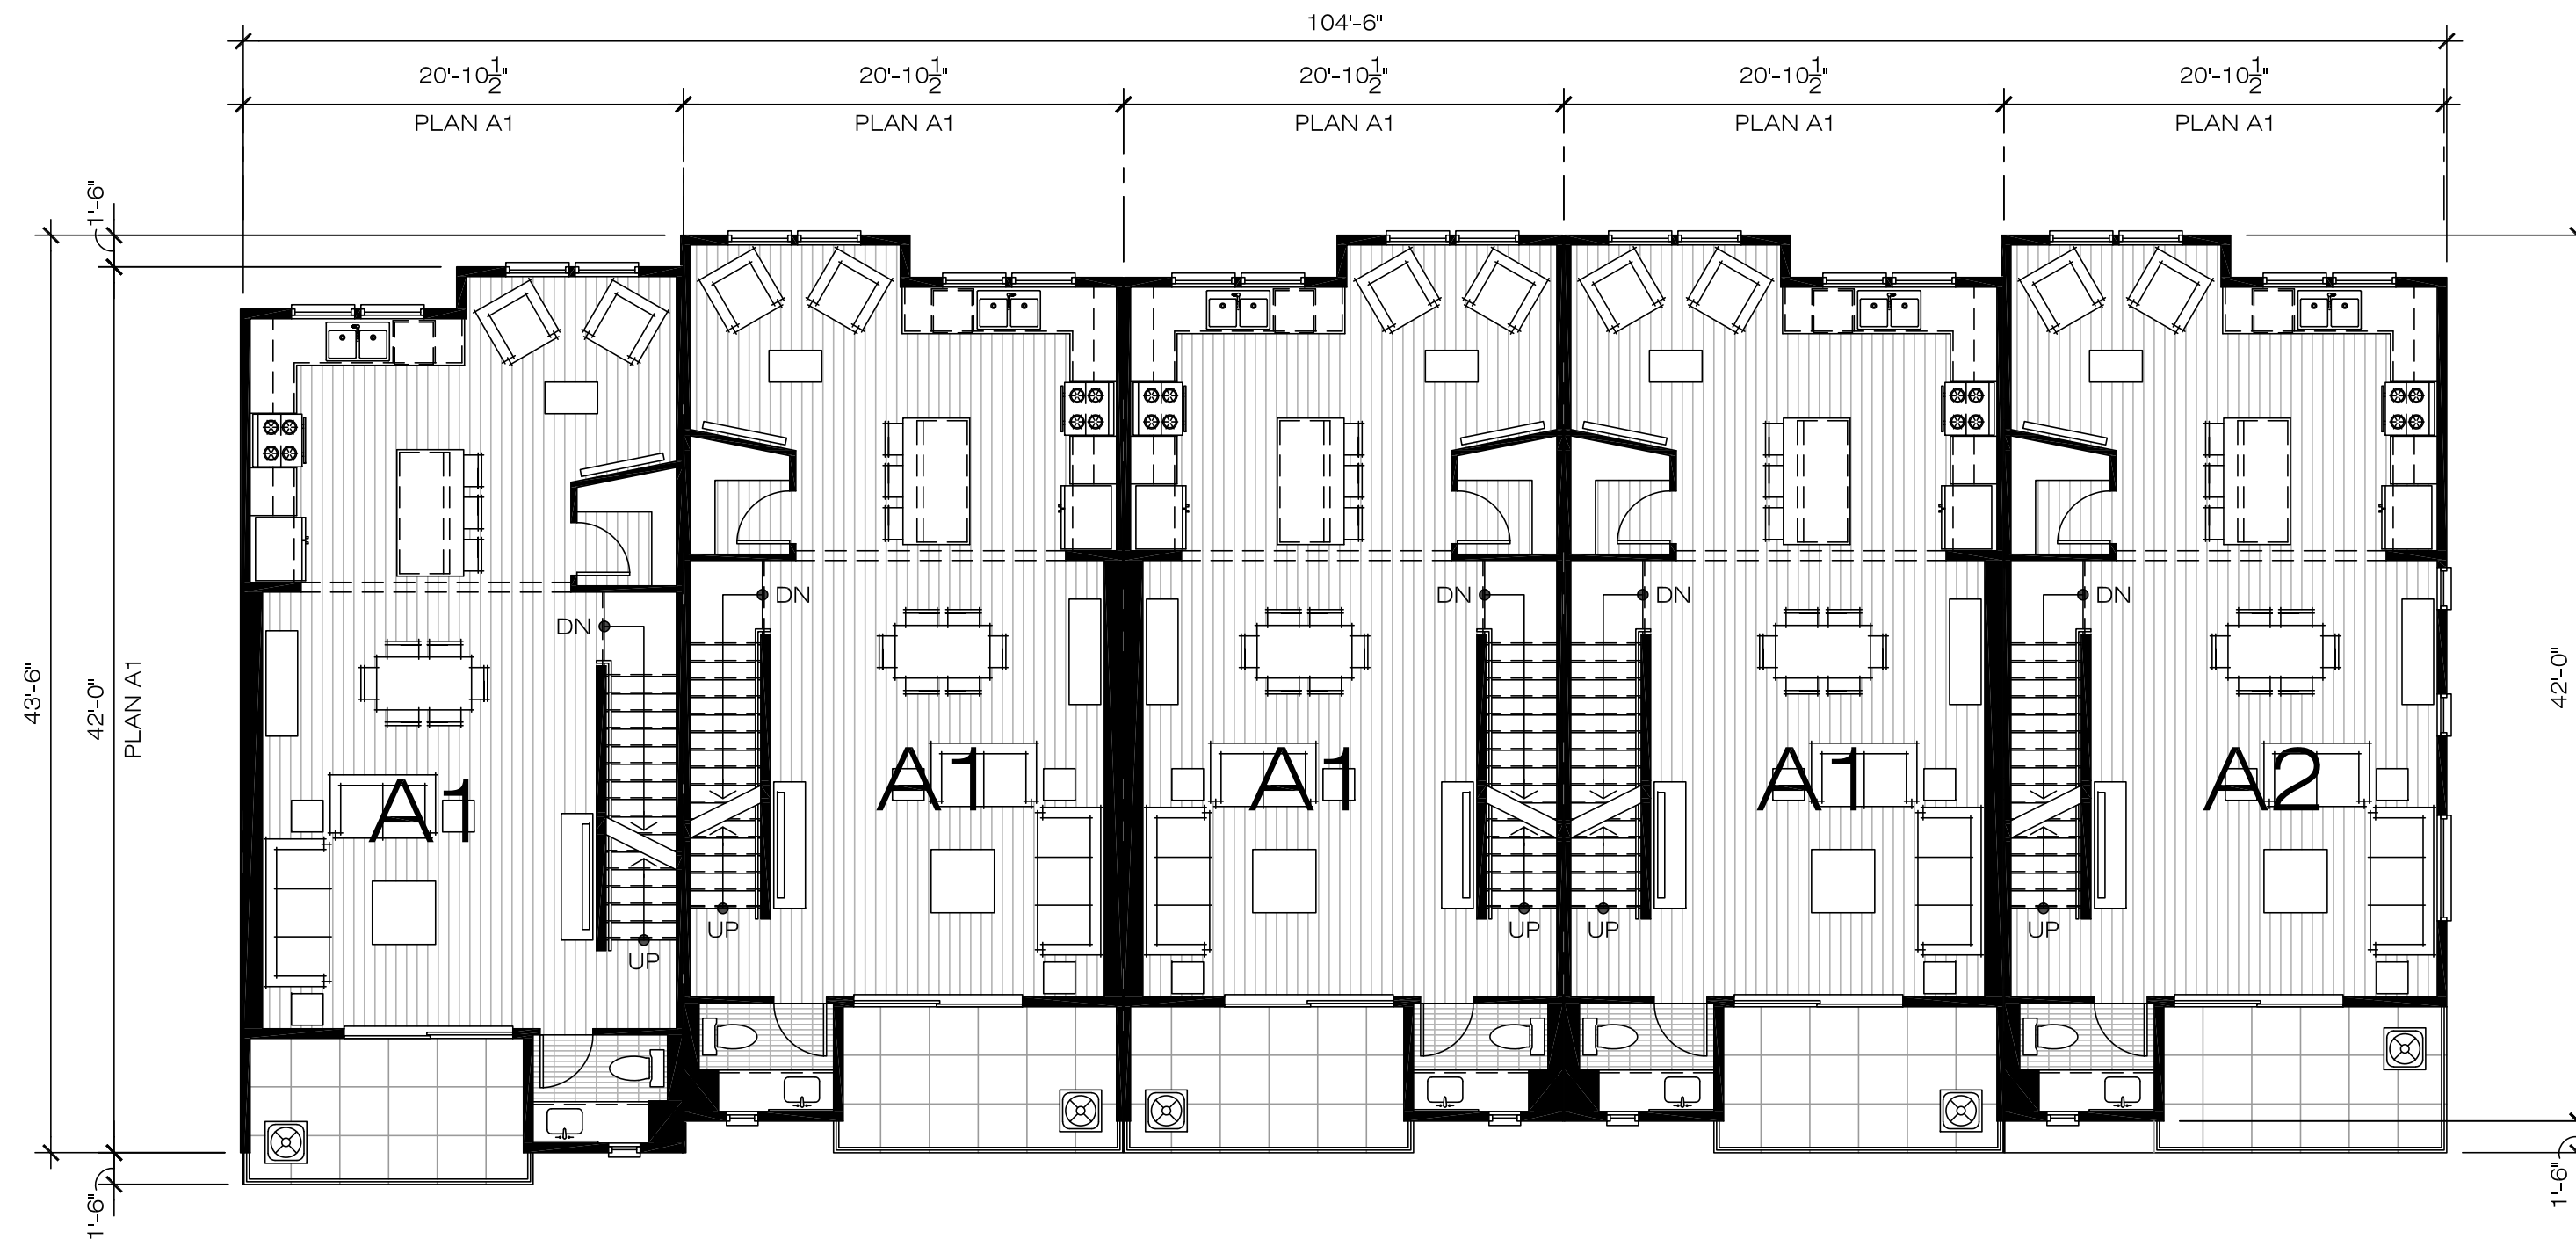


SECOND LEVEL

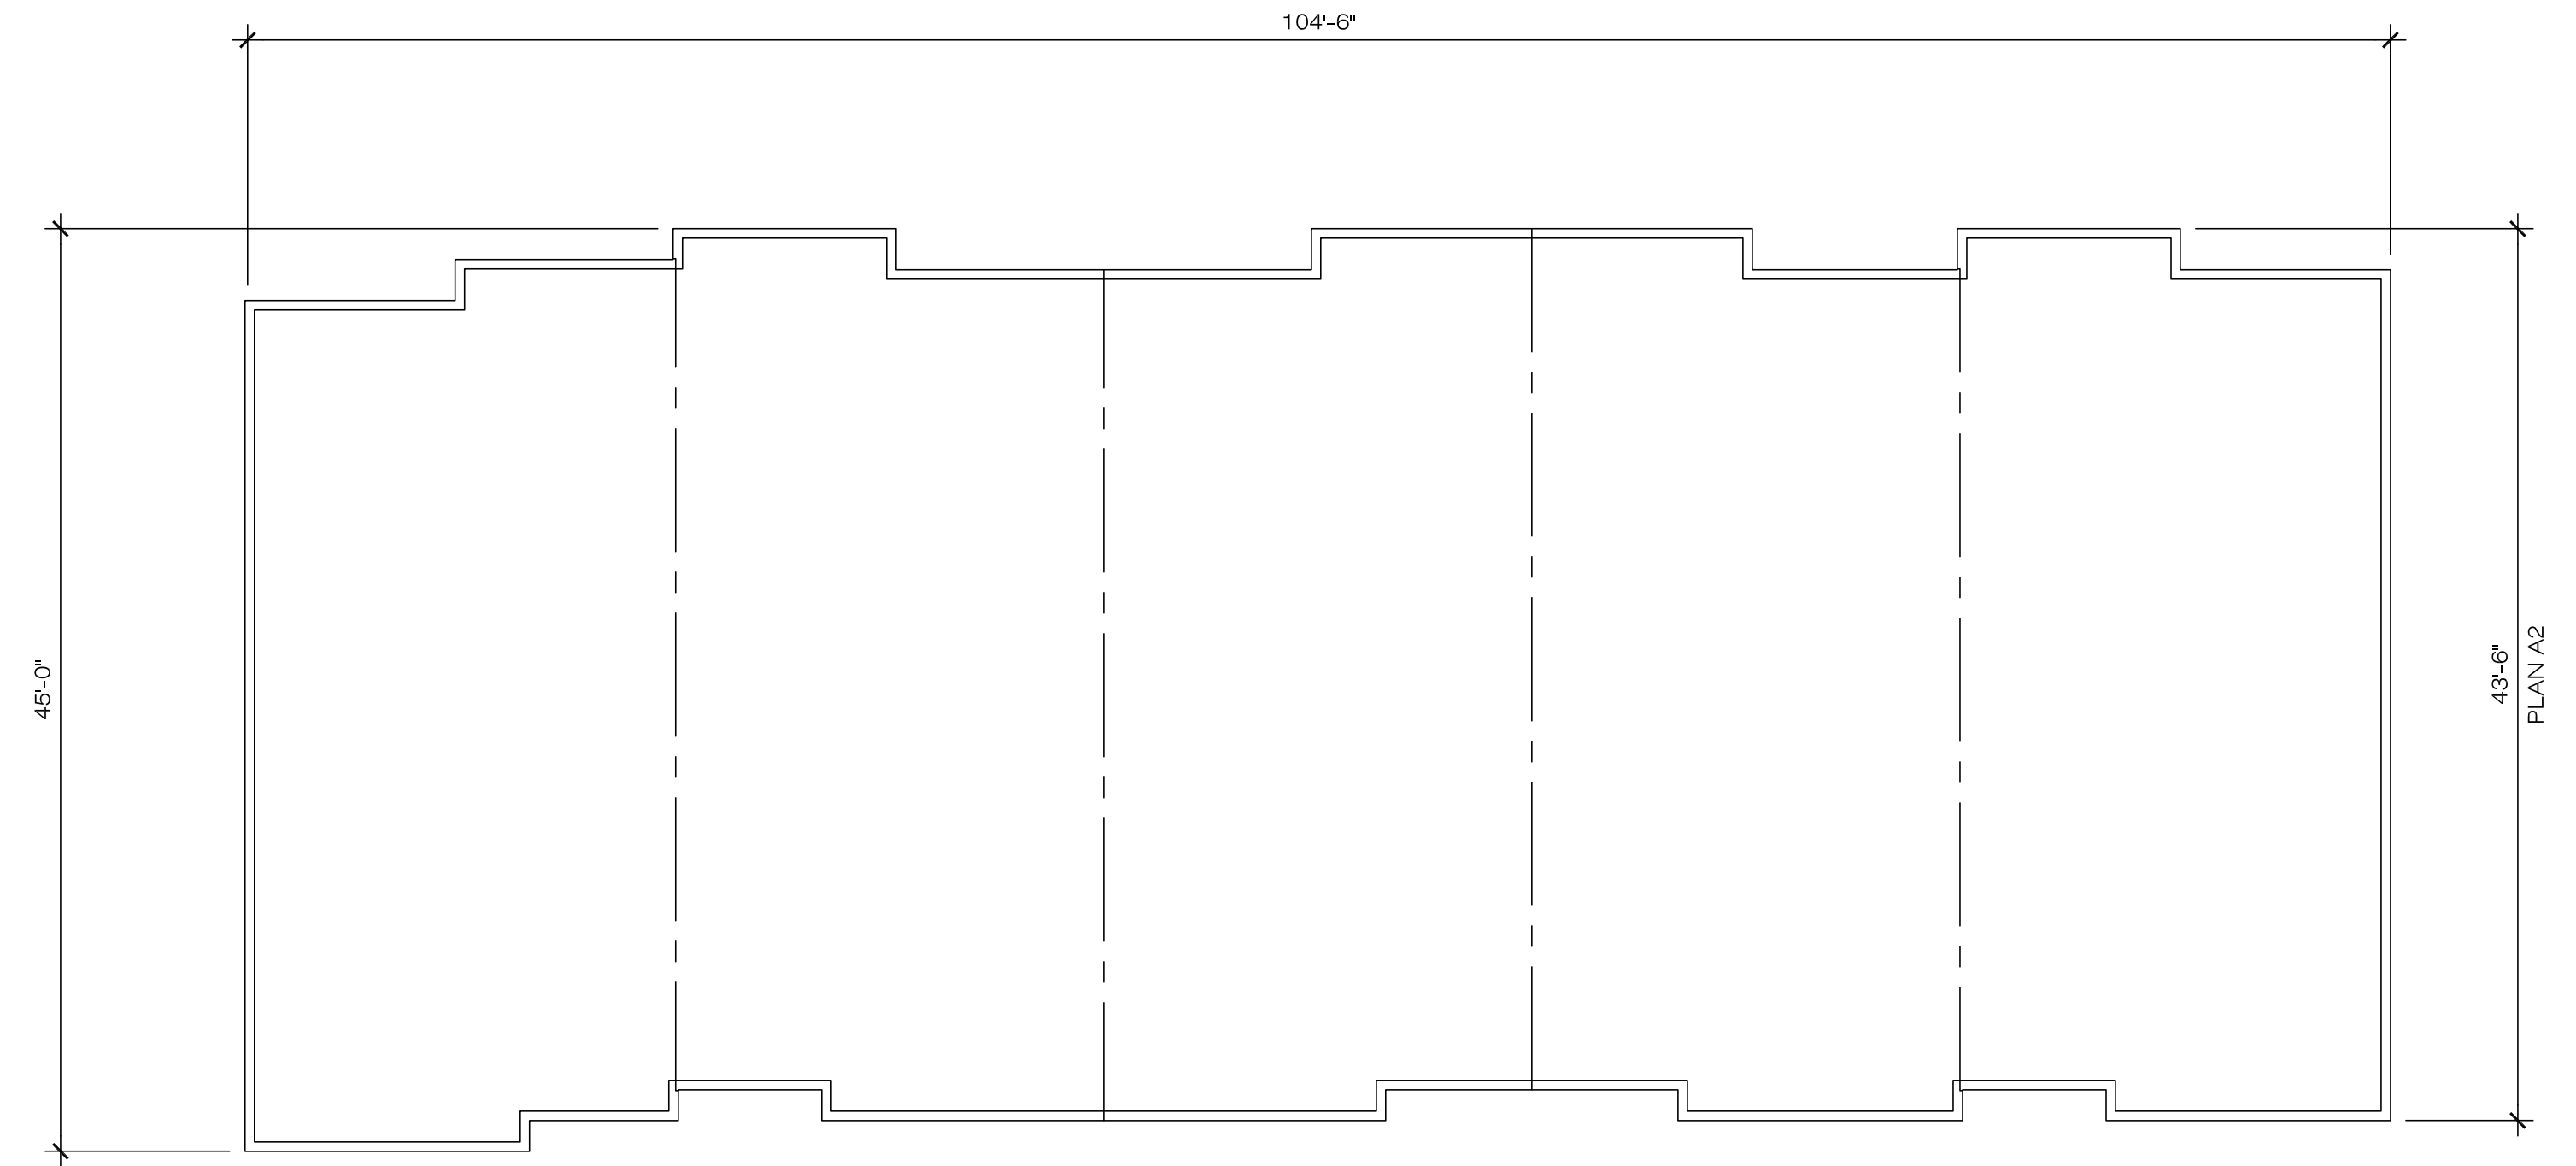

ROOF LEVEL

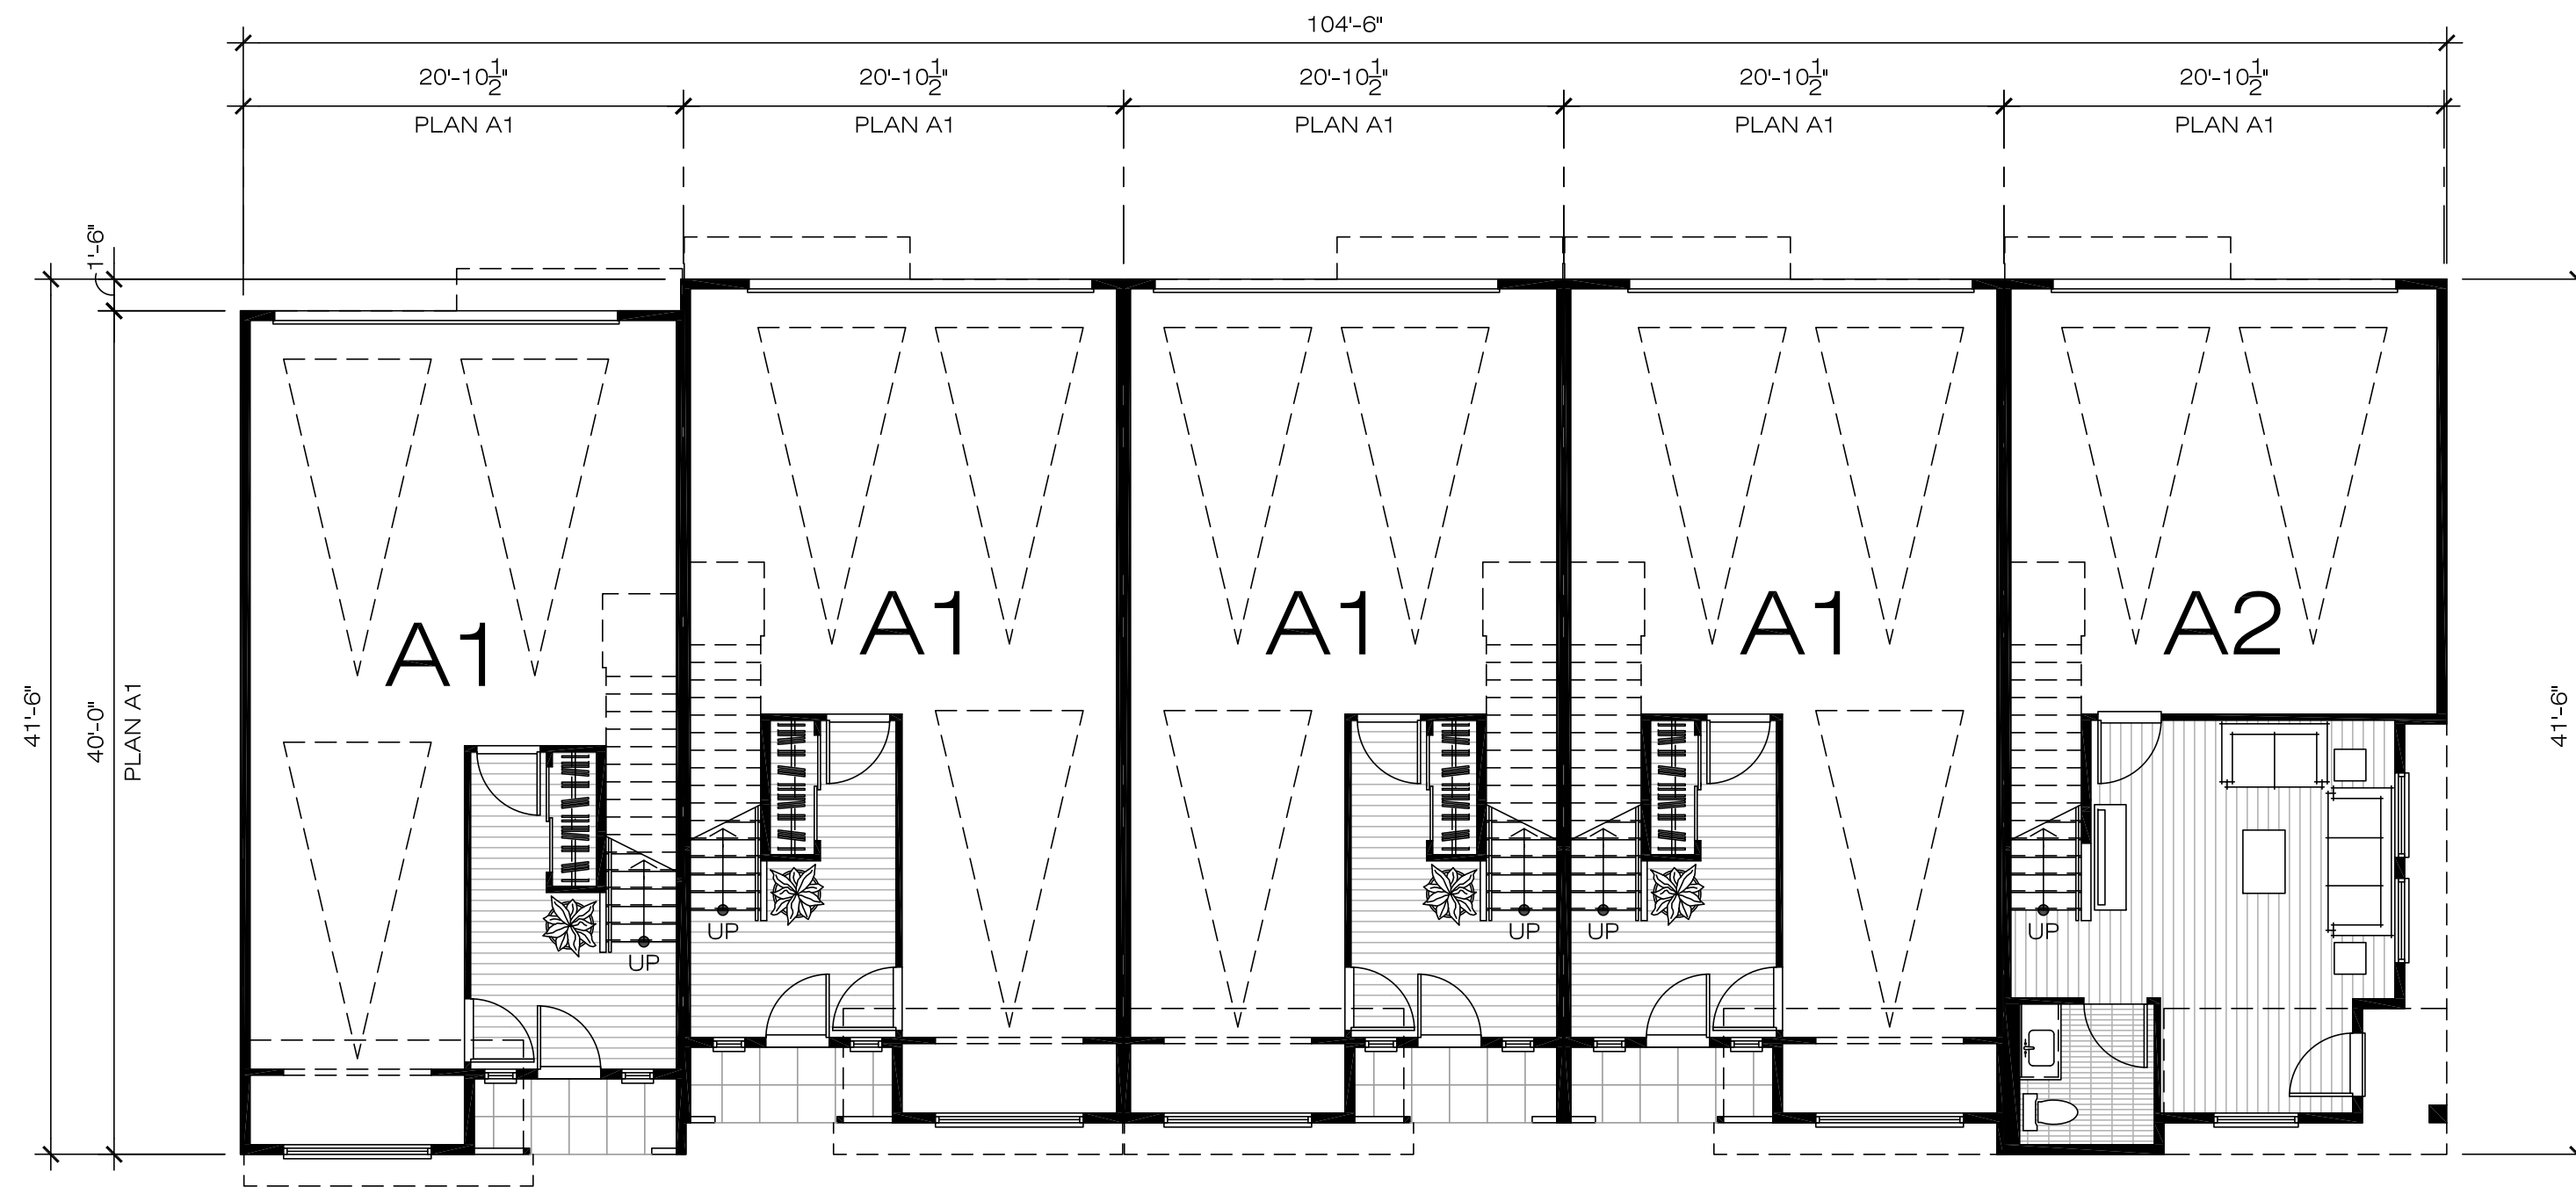

FIRST LEVEL

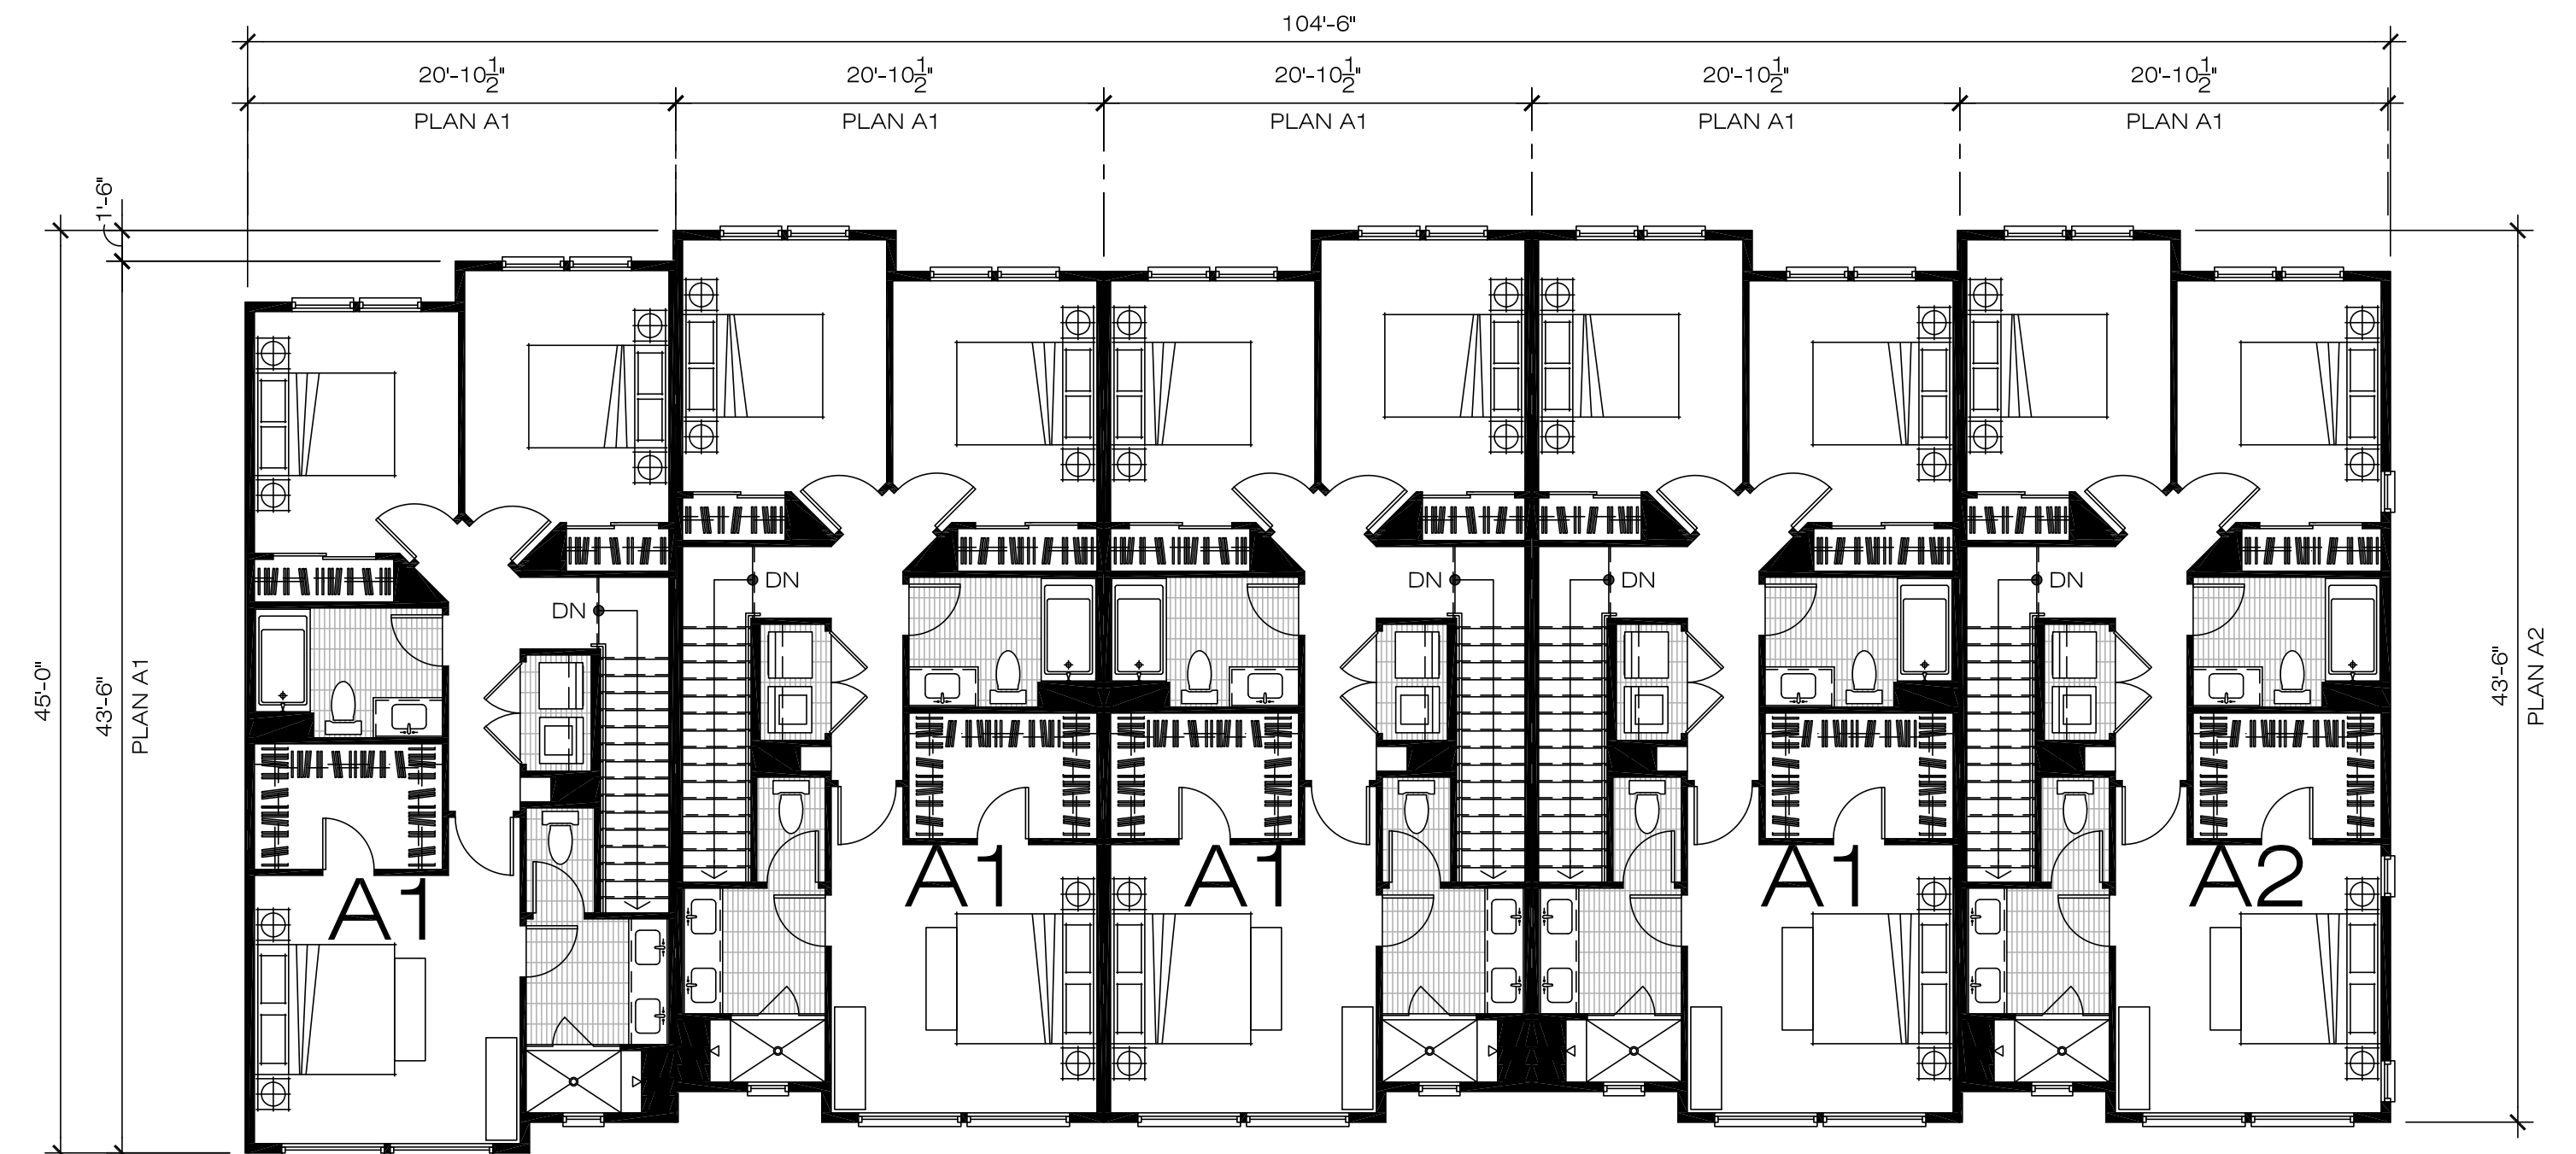


THIRD LEVEL

BUILDING #3 & #6 BUILDING PLANS

MISSION & LINDEN TOWNHOMES





603 - 675 EAST MISSION BOULEVARD &
638 - 692 EAST 4TH STREET, POMONA, CA 91766

MISSION & LINDEN LLC. | 2040 LOMITA BOULEVARD #100, LOMITA, CA 90717 | T. 310.373.8555

 

WITHEE MALCOLM ARCHITECTS, LLP
2251 West 190th Street Torrance, CA 90504
t. 310. 217. 8885
f. 310. 217. 0425
JOB: B9006 July 15, 2020
PRINTED: July 15, 2020

SHEET
SD
2.5

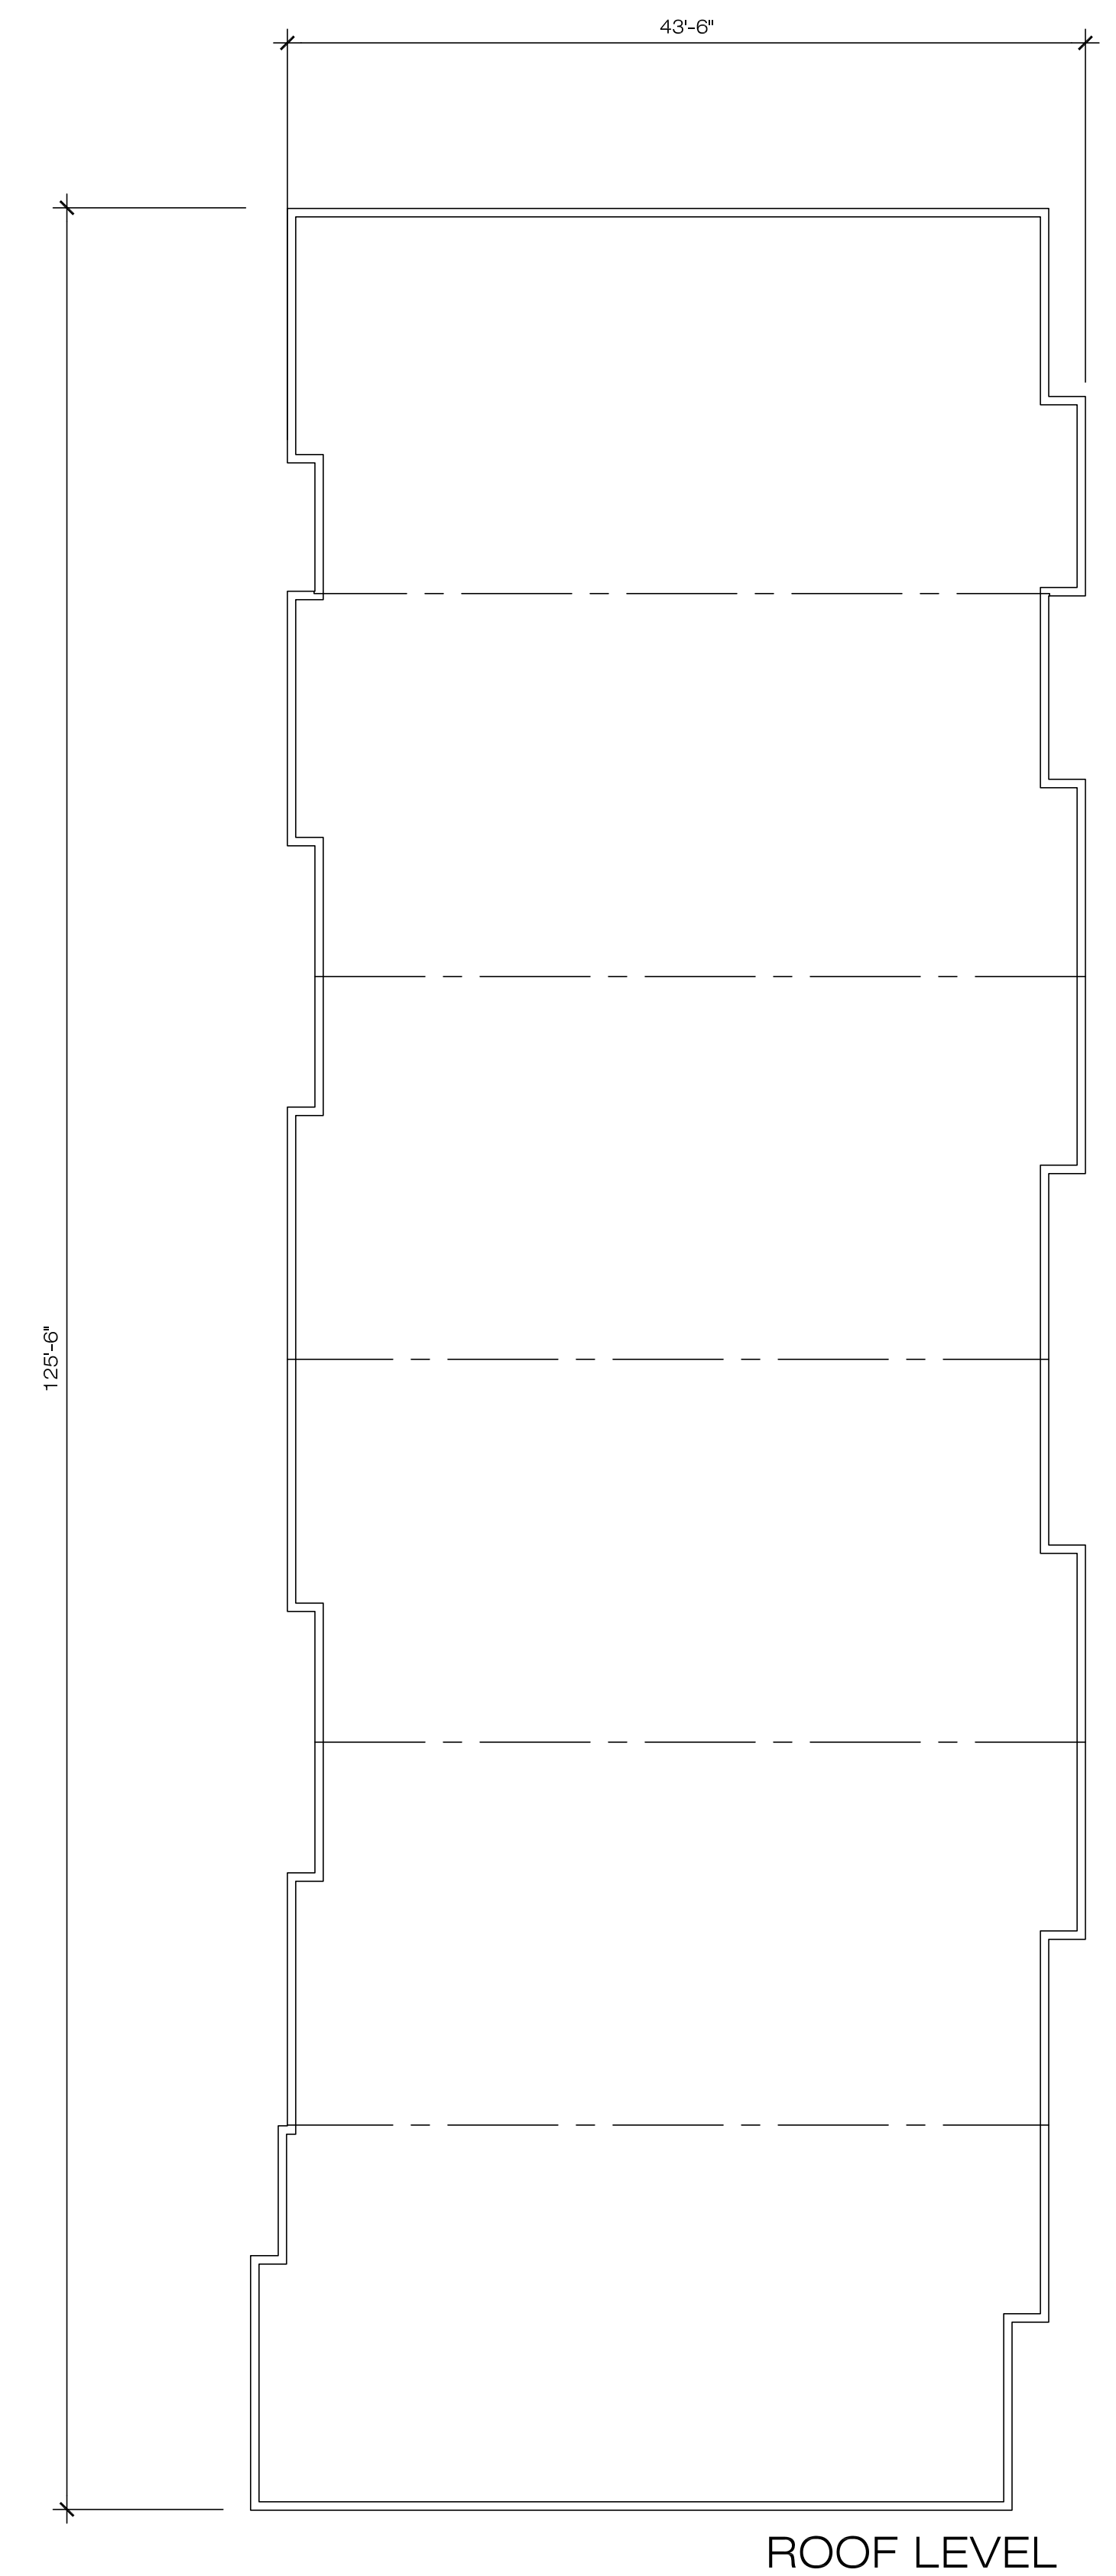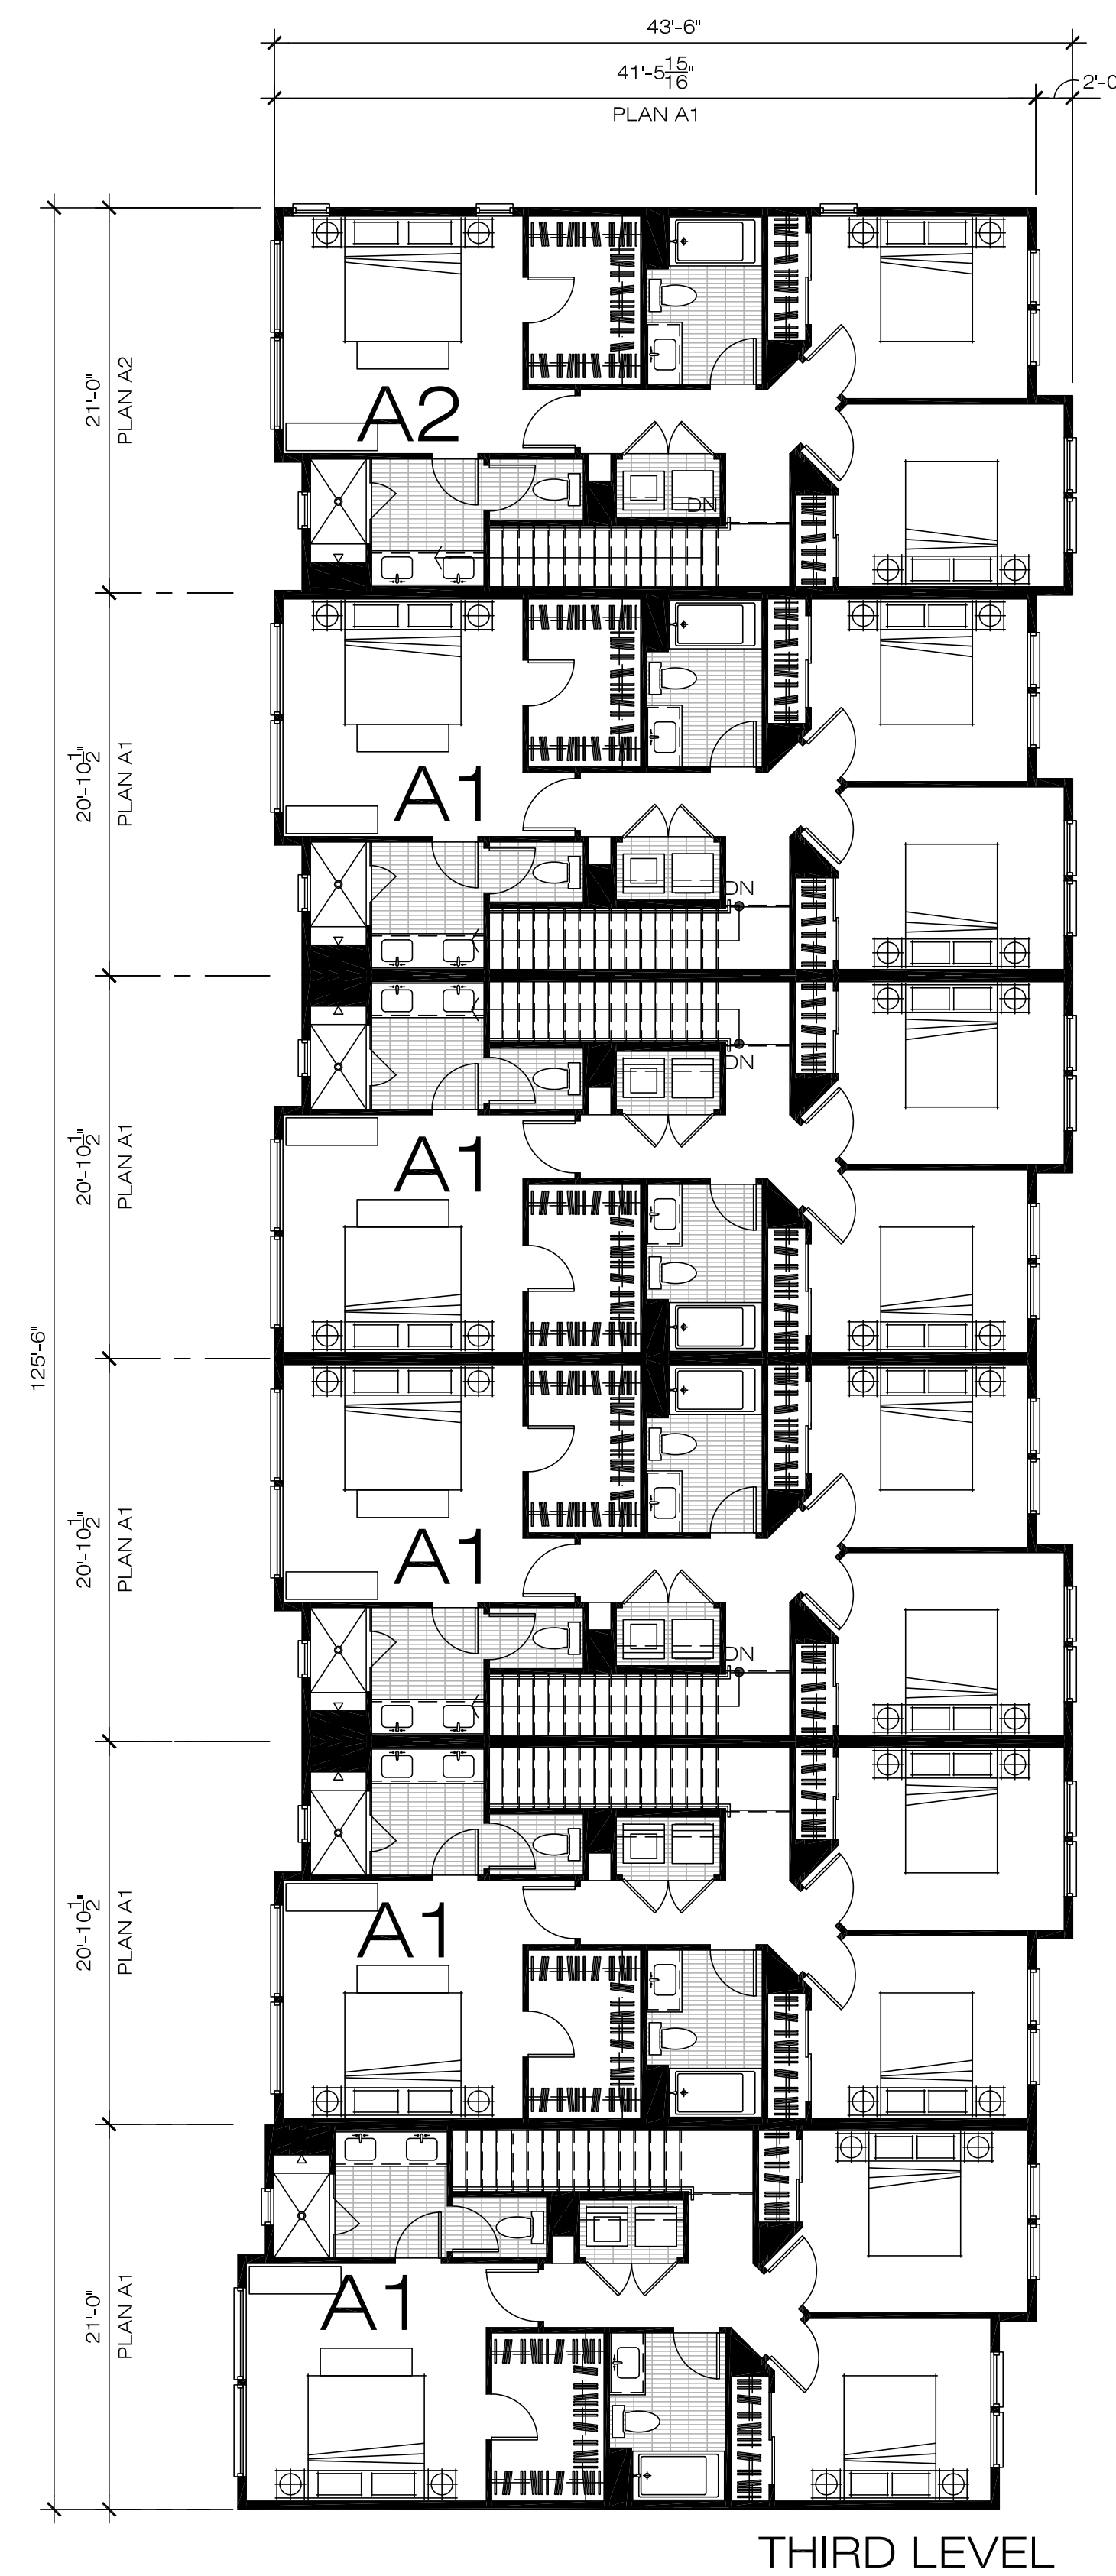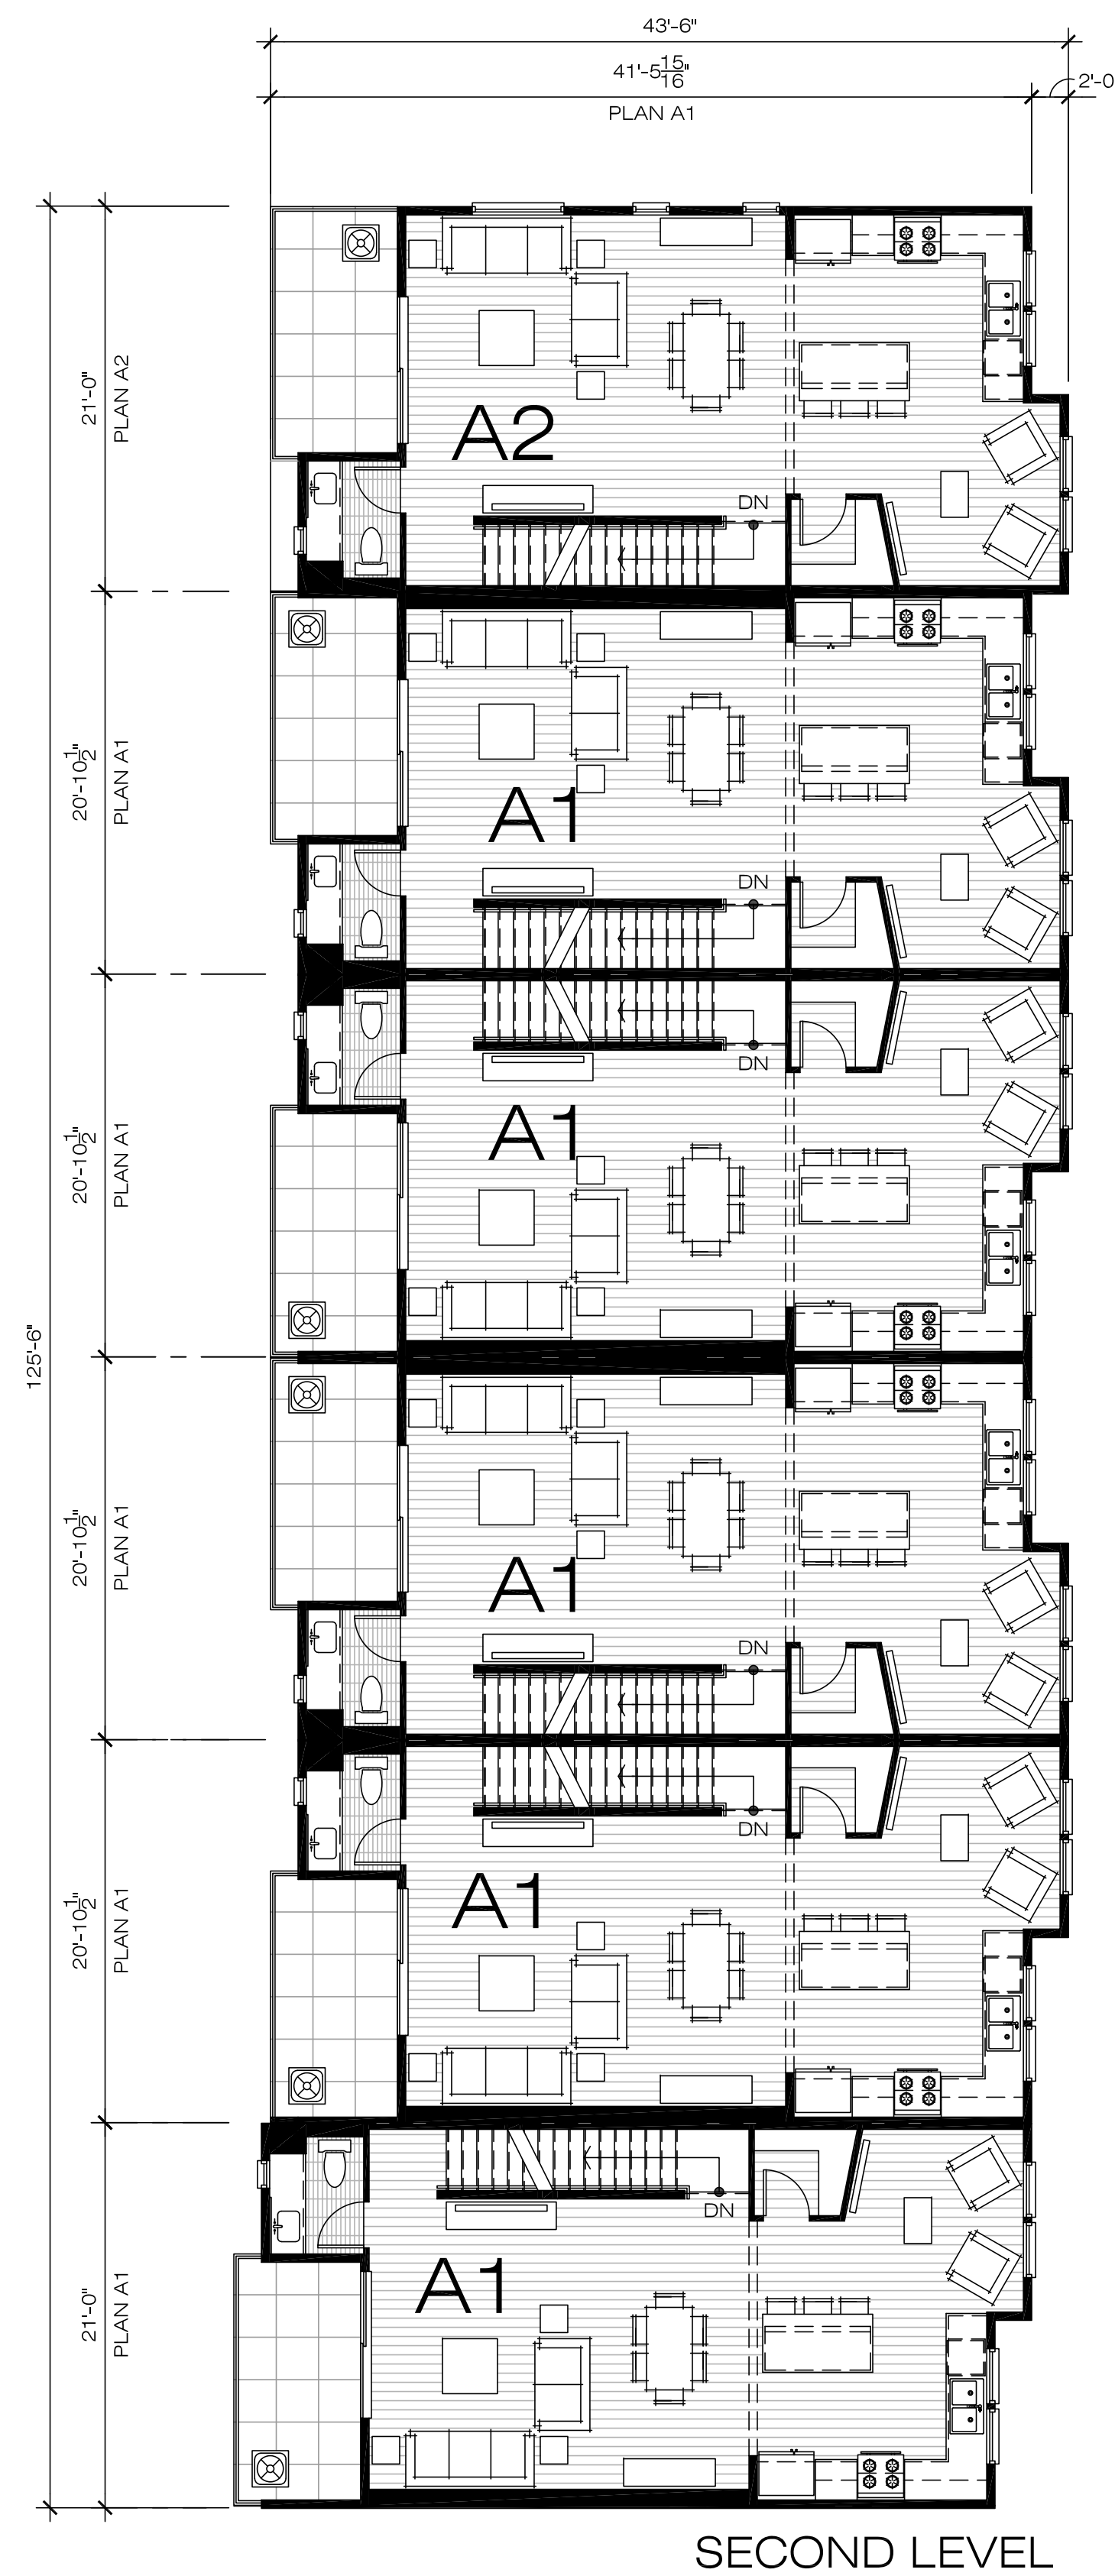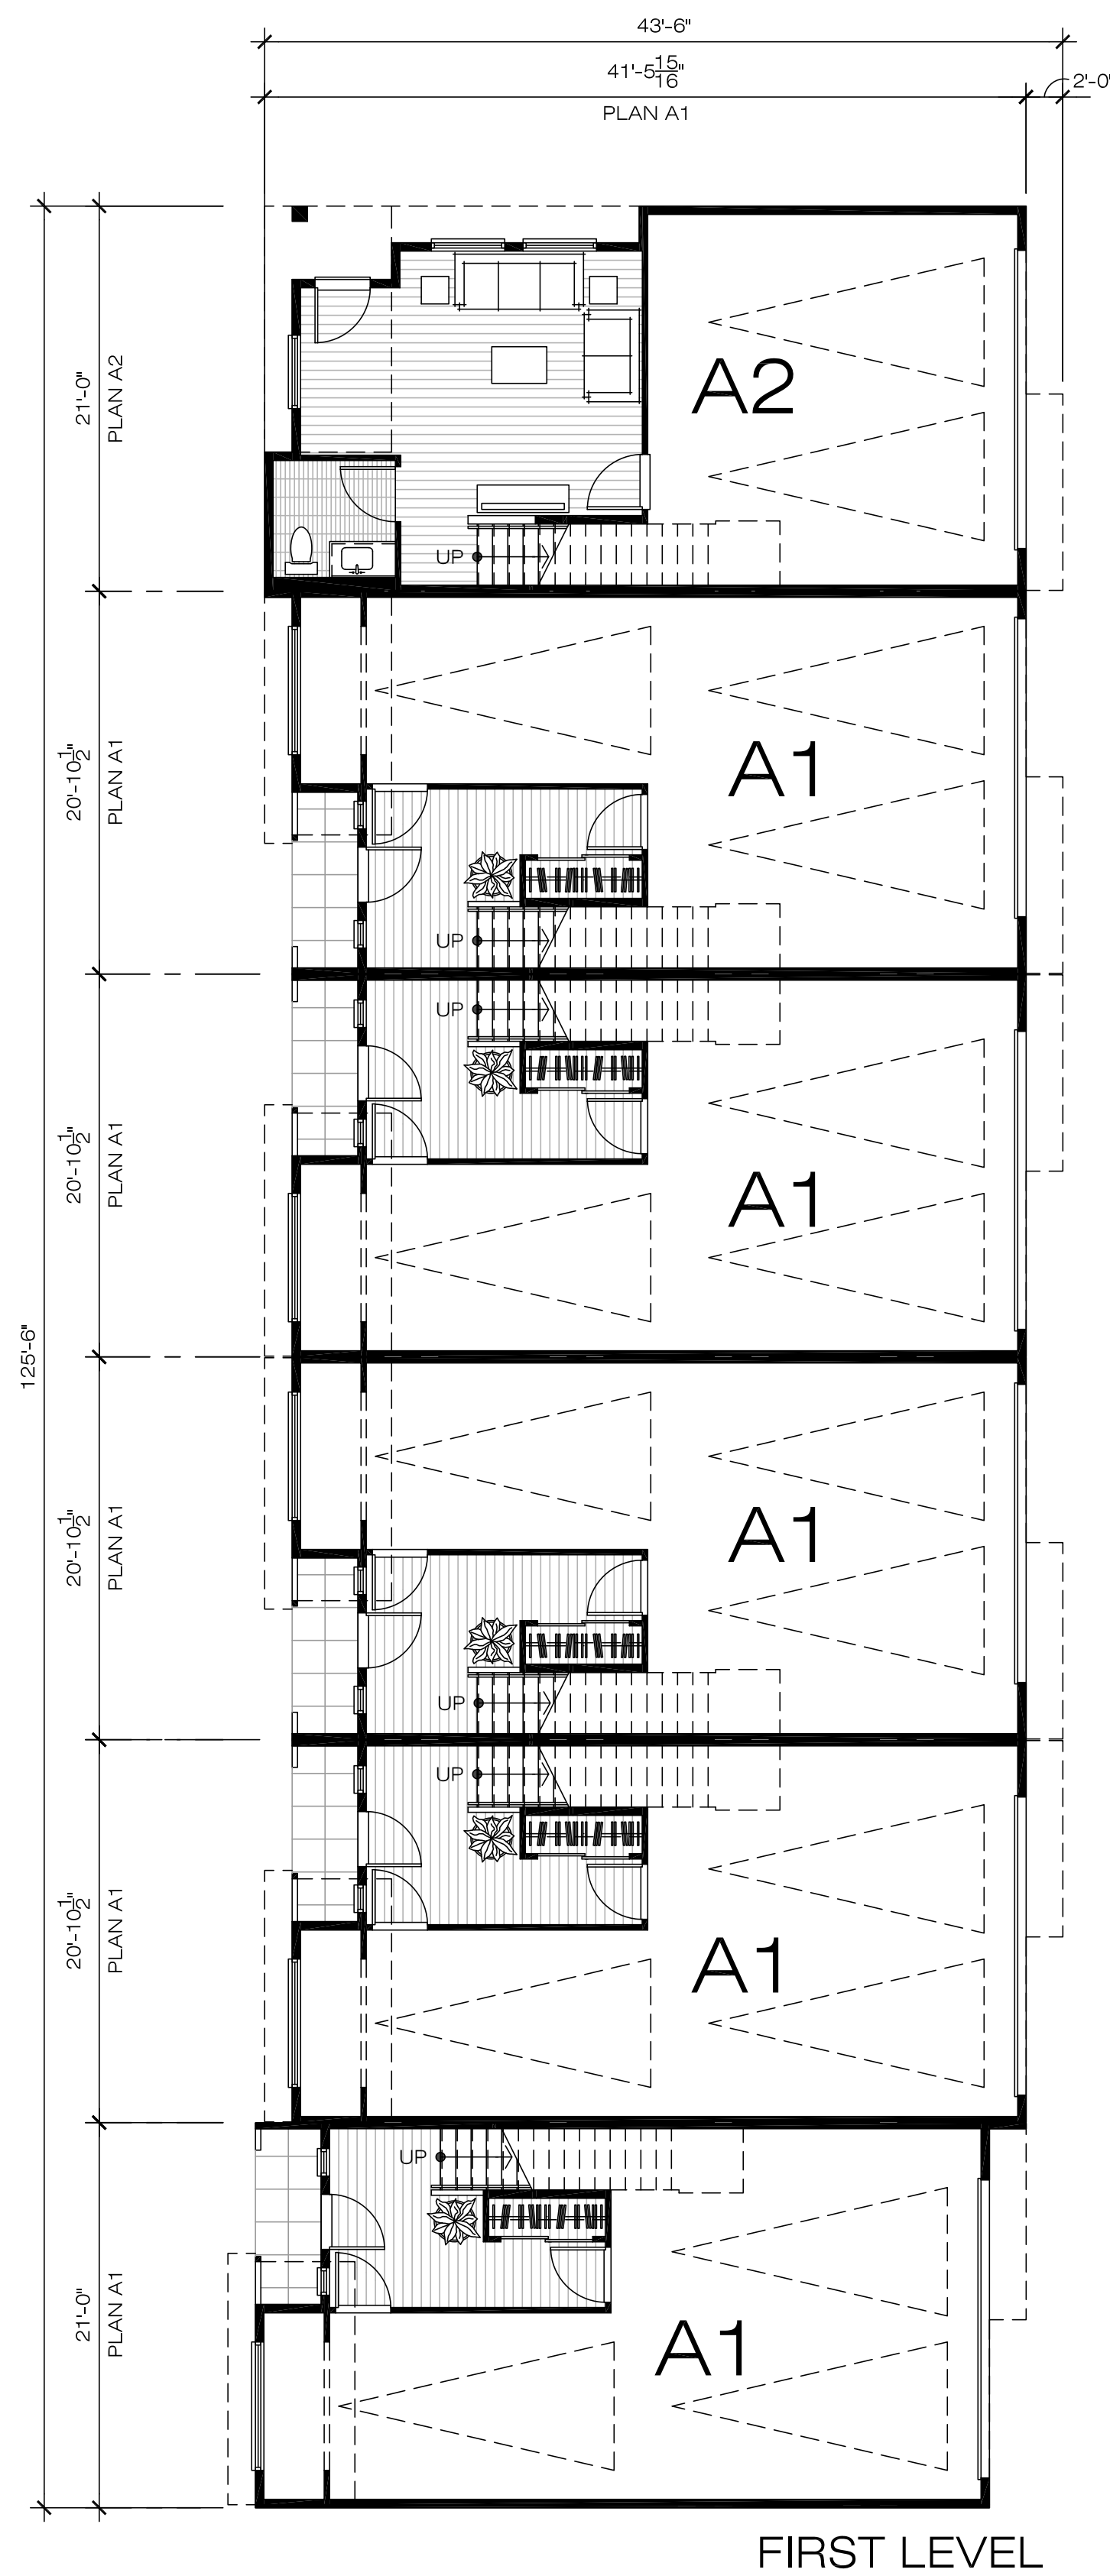


BUILDING #4 BUILDING PLANS

MISSION & LINDEN TOWNHOMES

603 - 675 EAST MISSION BOULEVARD &
638 - 692 EAST 4TH STREET, POMONA, CA 91766

MISSION & LINDEN LLC. | 2040 LOMITA BOULEVARD #100, LOMITA, CA 90717 | T. 310.373.8555

 

WITHEE MALCOLM ARCHITECTS, LLP


2251 West 190th Street Torrance, CA 90504
t. 310. 217. 8885
f. 310. 217. 0425

JOB: B9006 July 15, 2020
PRINTED: July 15, 2020


SHEET

SD

2.6

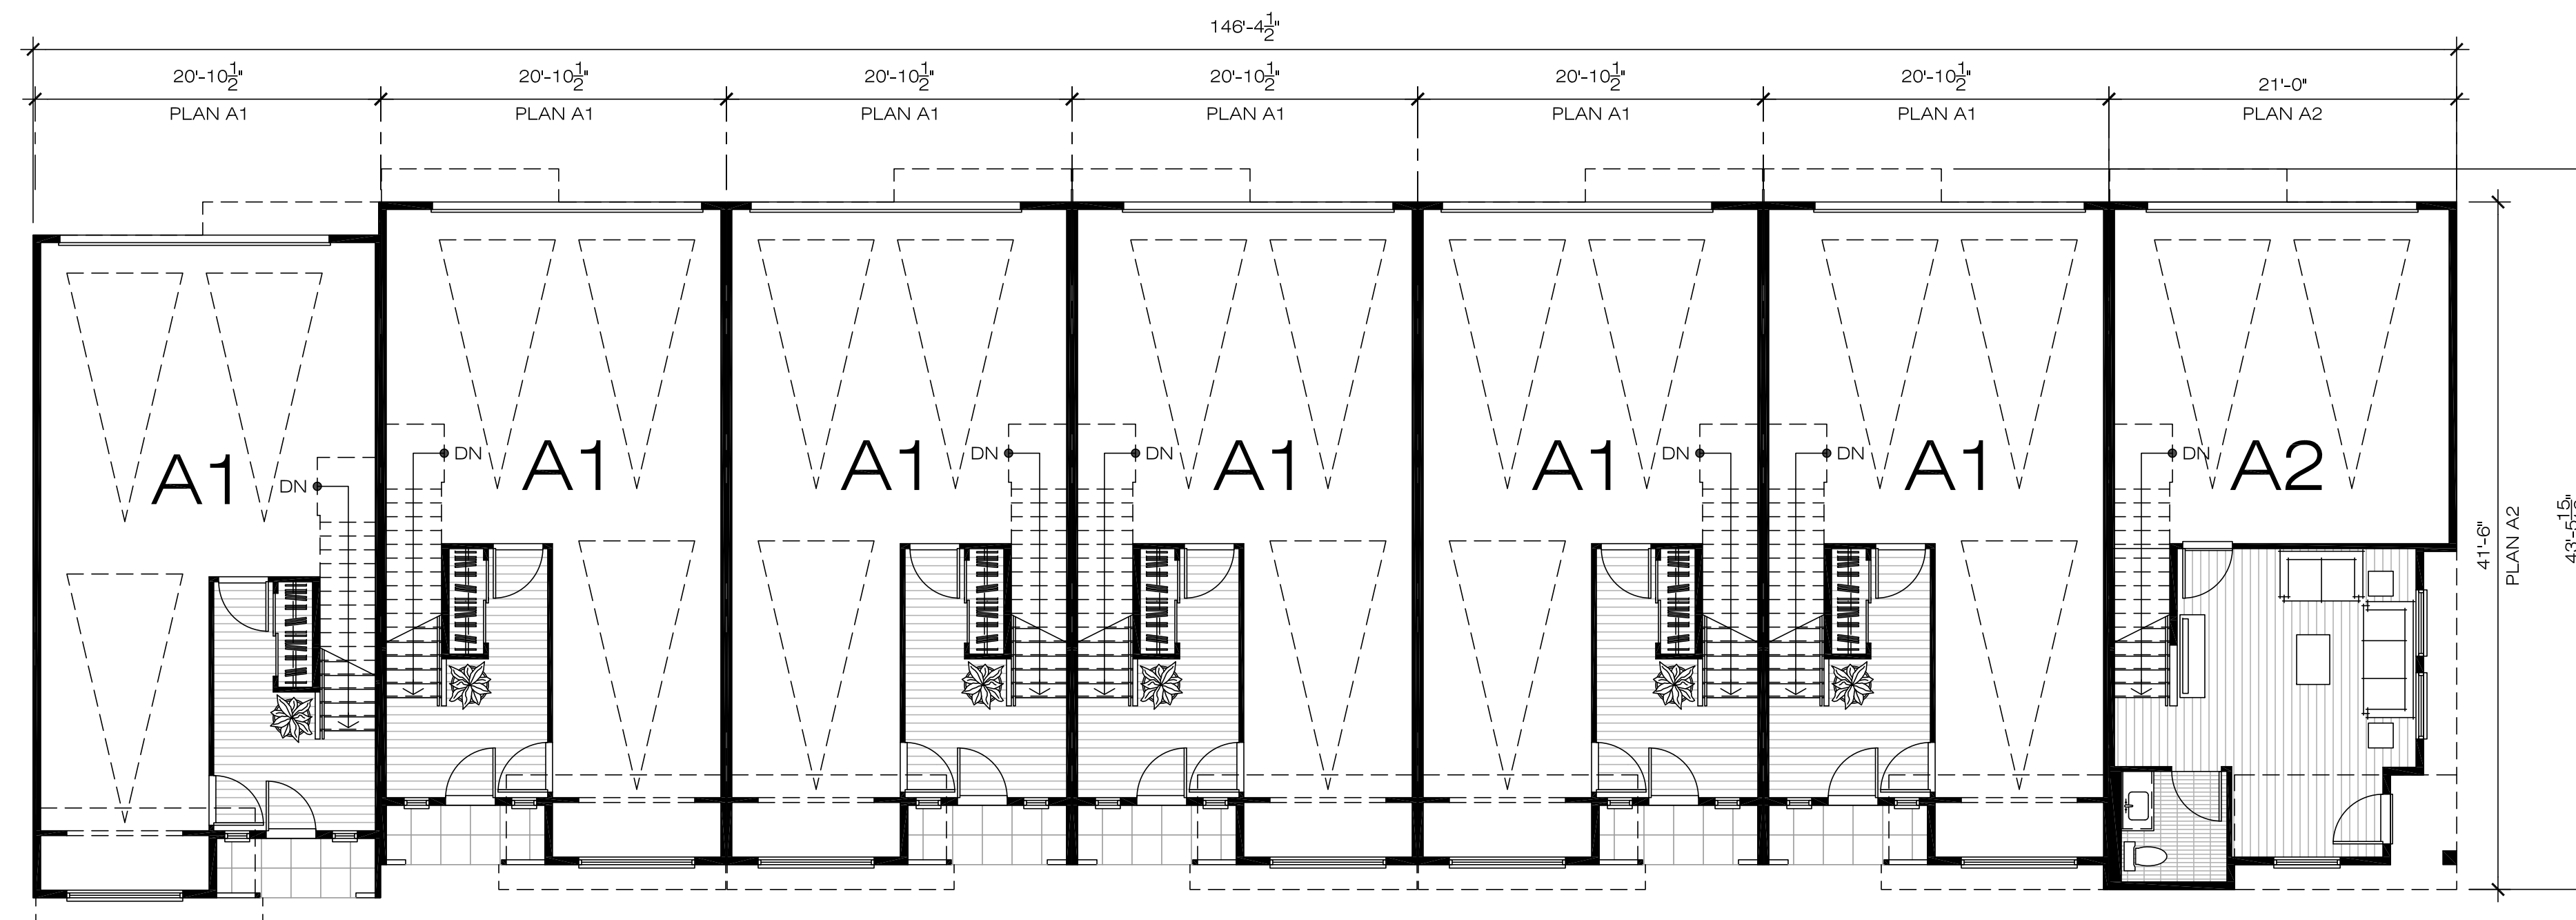

FIRST LEVEL

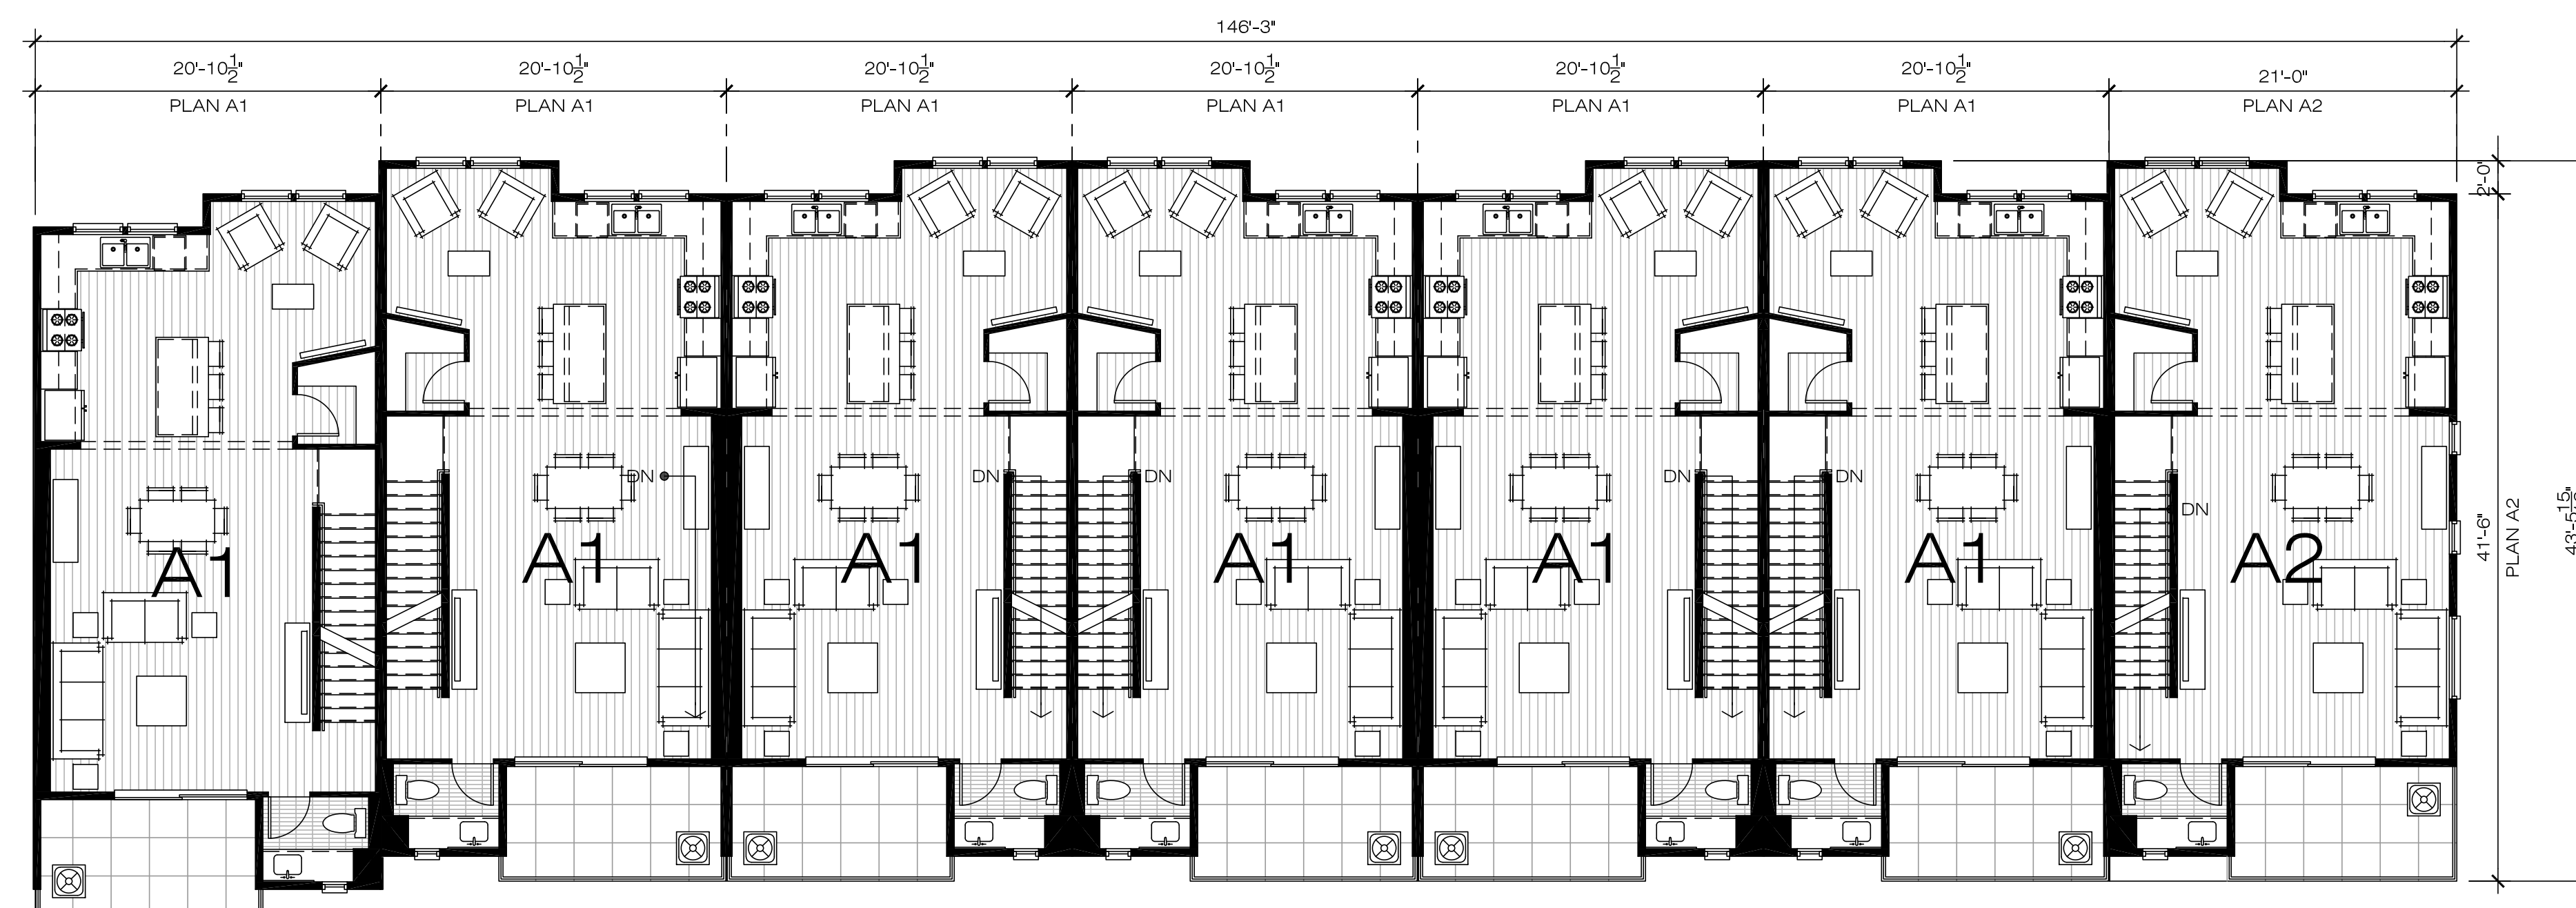



SECOND LEVEL

BUILDING #5 1ST AND 2ND LEVELS

MISSION & LINDEN TOWNHOMES


603 - 675 EAST MISSION BOULEVARD &
638 - 692 EAST 4TH STREET, POMONA, CA 91766

MISSION & LINDEN LLC. | 2040 LOMITA BOULEVARD #100, LOMITA, CA 90717 | T. 310.373.8555

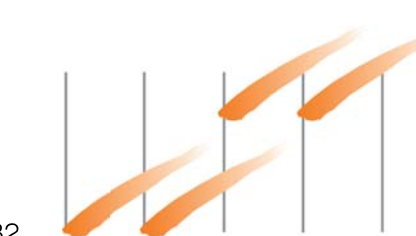 


WITHEE MALCOLM ARCHITECTS, LLP
2251 West 190th Street Torrance, CA 90504
t. 310. 217. 8885
f. 310. 217. 0425
JOB: B9006 July 15, 2020
PRINTED: July 15, 2020

SHEET
SD
2.7

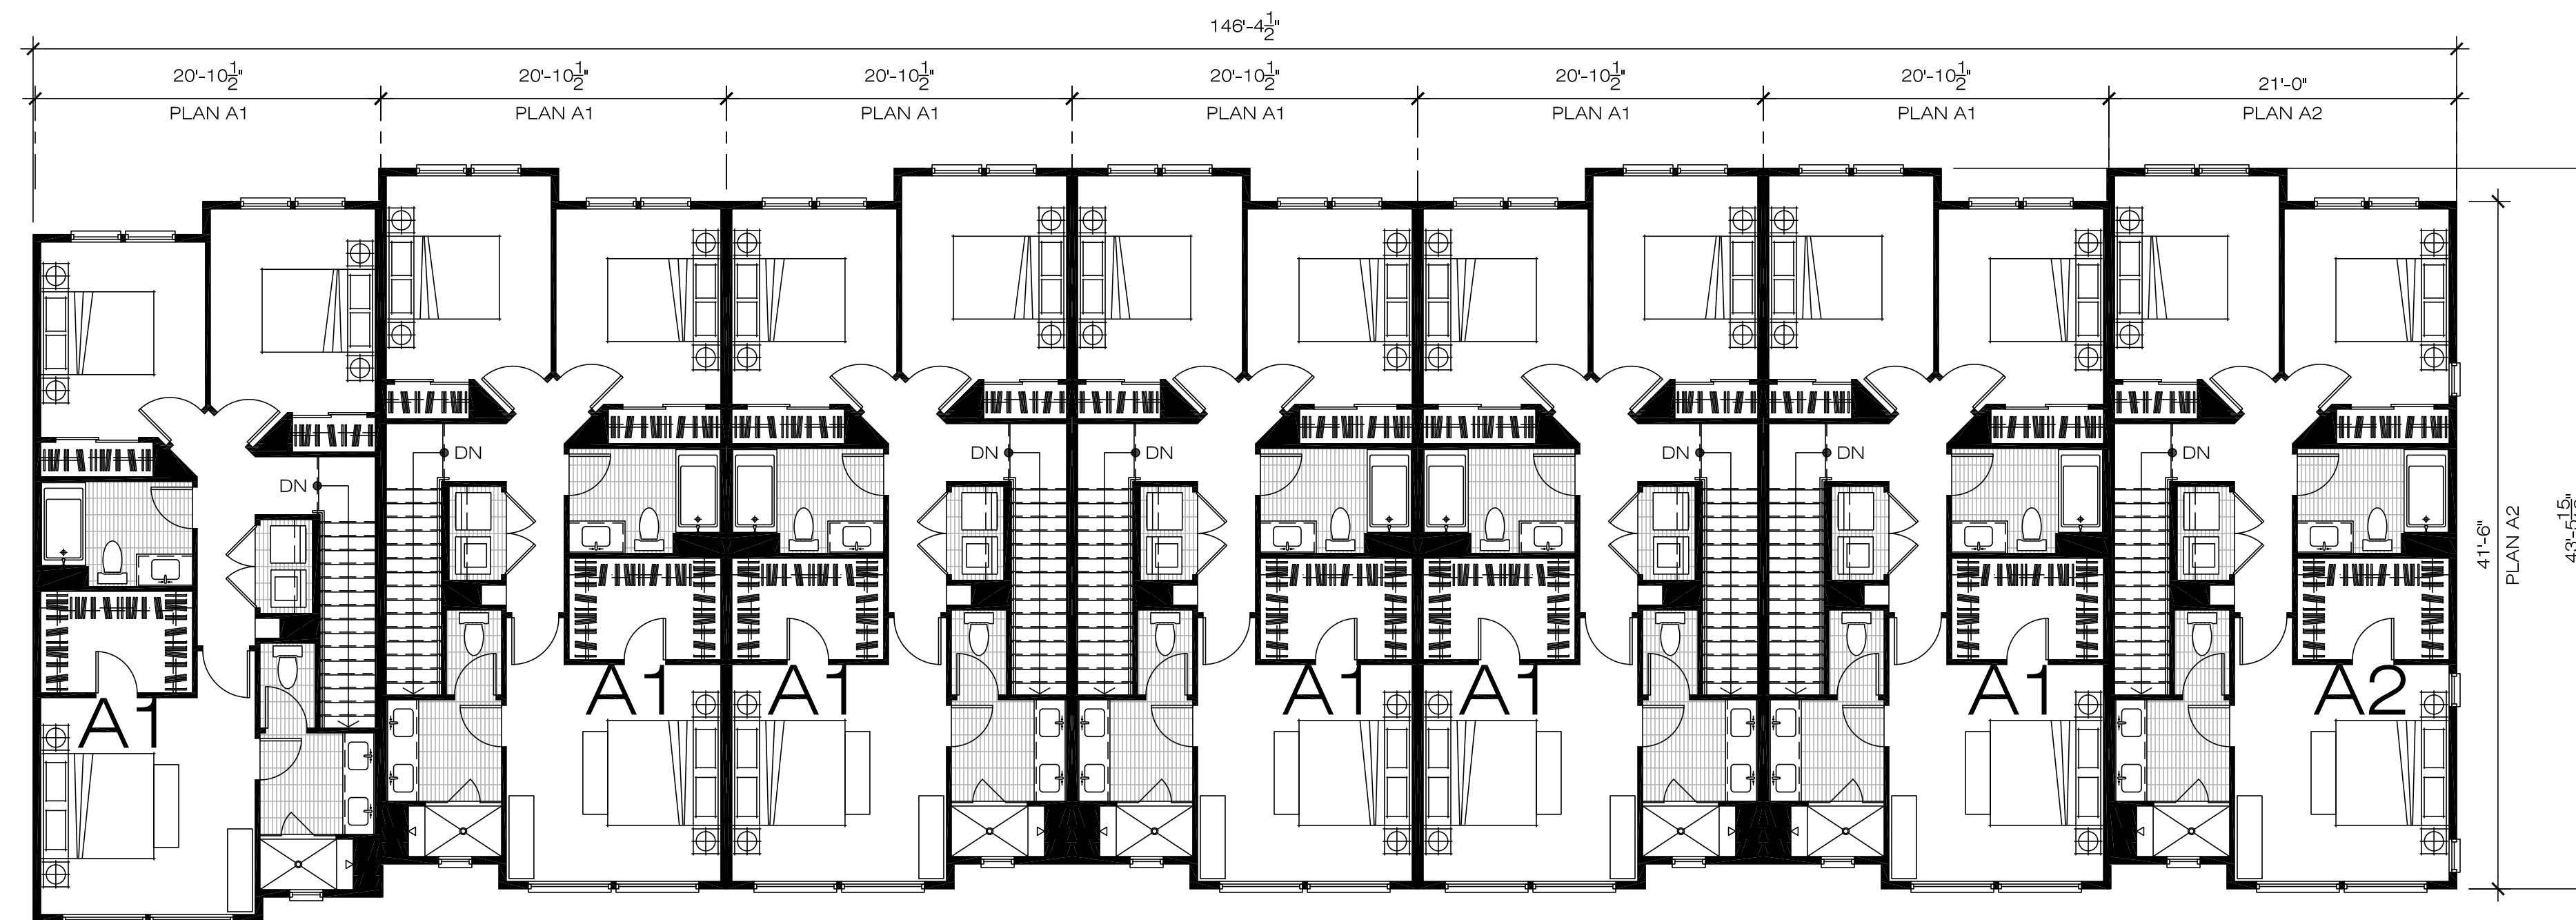

THIRD LEVEL

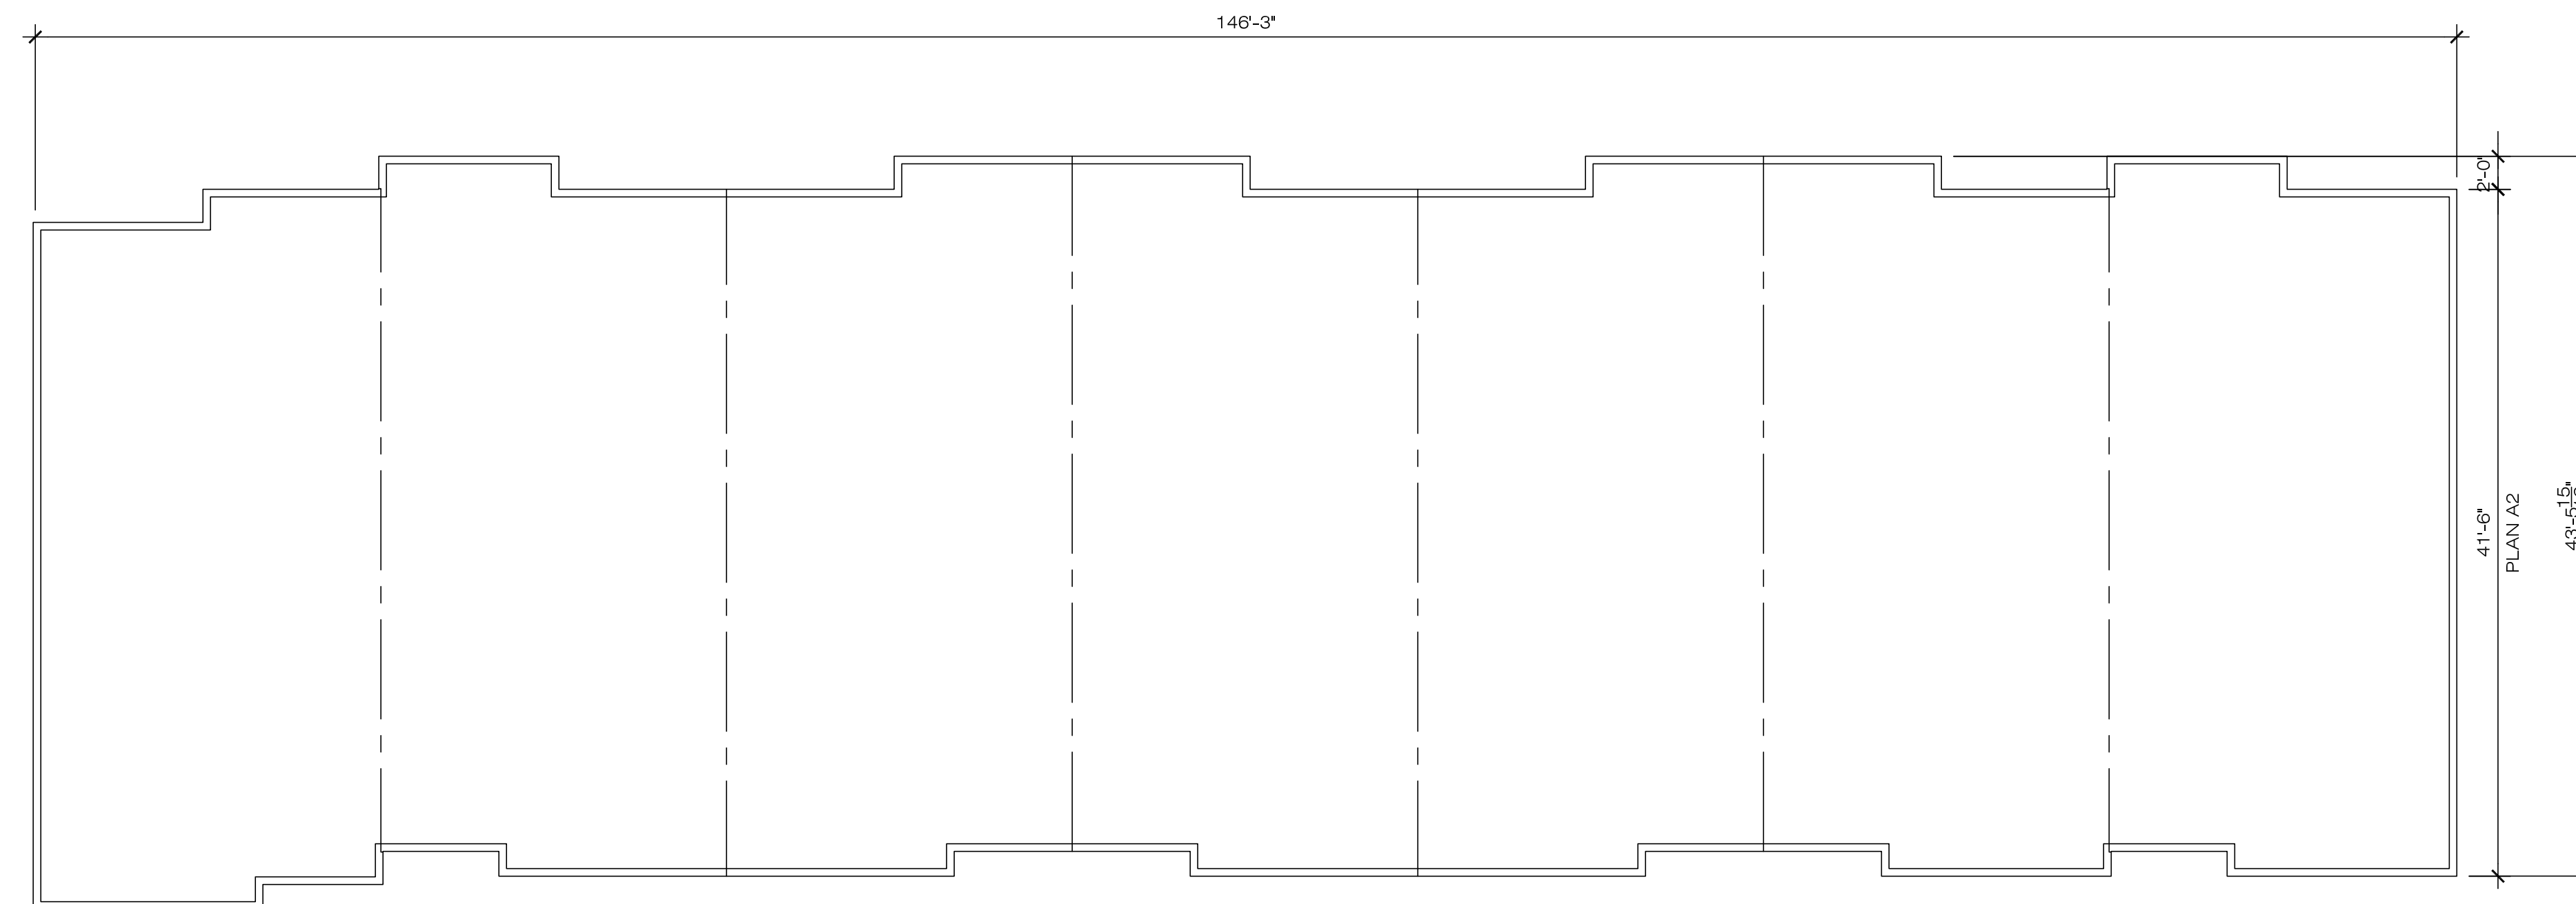


ROOF PLAN

BUILDING #5 3RD AND ROOF LEVELS

MISSION & LINDEN TOWNHOMES

603 - 675 EAST MISSION BOULEVARD &
638 - 692 EAST 4TH STREET, POMONA, CA 91766

MISSION & LINDEN LLC. | 2040 LOMITA BOULEVARD #100, LOMITA, CA 90717 | T. 310.373.8555

 

WITHEE MALCOLM ARCHITECTS, LLP
2251 West 190th Street Torrance, CA 90504
t. 310. 217. 8885
f. 310. 217. 0425
JOB: B9006 July 15, 2020
PRINTED: July 15, 2020

SHEET

SD

2.8




SOUTH ELEANOR STREET
EAST ELEVATION 2



EAST MISSION BOULEVARD
SOUTH ELEVATION 1

LEGEND

A	CEMENTITIOUS FIBER BOARD HORIZONTAL SIDING	E	SECURITY GATE
B	C.M.U. PLANTER	F	STUCCO
C	METAL CANOPY	G	DUAL GLAZED VINYL WINDOW
D	METAL GUARDRAIL	H	VEHICULAR ENTRY / EXIT GATE

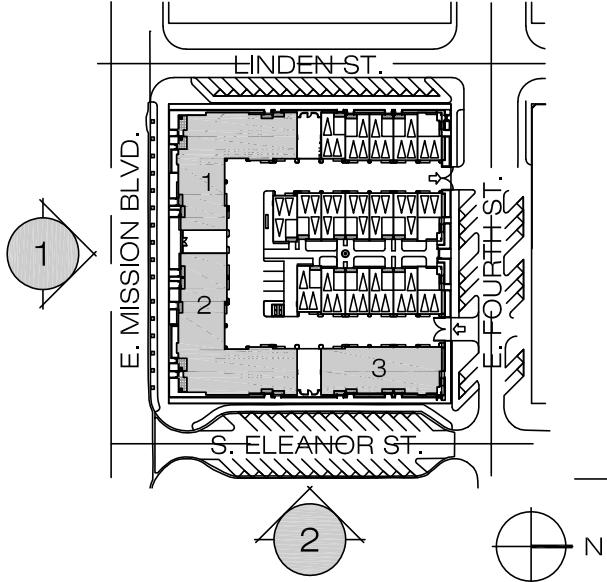

SOUTH AND EAST ELEVATIONS

MISSION & LINDEN TOWNHOMES

603 - 675 EAST MISSION BOULEVARD &
638 - 692 EAST 4TH STREET, POMONA, CA 91766

MISSION & LINDEN LLC. | 2040 LOMITA BOULEVARD #100, LOMITA, CA 90717 | T. 310.373.8555



WITHEE MALCOLM ARCHITECTS, LLP
2251 West 190th Street Torrance, CA 90504
t. 310. 217. 8885
f. 310. 217. 0425
JOB: B9006 July 15, 2020
PRINTED: July 15, 2020

SHEET
SD
3.1




LINDEN STREET
WEST ELEVATION 4



EAST FOURTH STREET
NORTH ELEVATION 3

LEGEND

A	CEMENTITIOUS FIBER BOARD HORIZONTAL SIDING	E	SECURITY GATE
B	C.M.U. PLANTER	F	STUCCO
C	METAL CANOPY	G	DUAL GLAZED VINYL WINDOW
D	METAL GUARDRAIL	H	VEHICULAR ENTRY / EXIT GATE

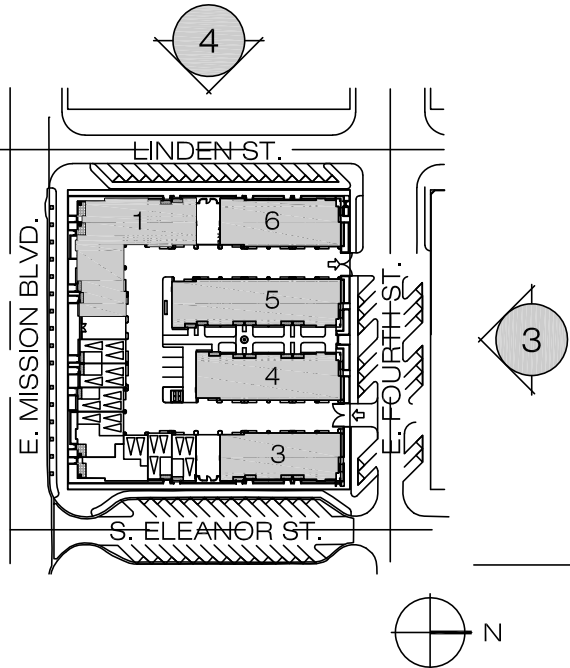

NORTH AND WEST ELEVATIONS

MISSION & LINDEN TOWNHOMES

603 - 675 EAST MISSION BOULEVARD &
638 - 692 EAST 4TH STREET, POMONA, CA 91766

MISSION & LINDEN LLC. | 2040 LOMITA BOULEVARD #100, LOMITA, CA 90717 | T. 310.373.8555



WITHEE MALCOLM ARCHITECTS, LLP
2251 West 190th Street Torrance, CA 90504
t. 310. 217. 8885
f. 310. 217. 0425
JOB: B9006 July 15, 2020
PRINTED: July 15, 2020

SHEET
SD
3.2




BUILDINGS 2 AND 3 - BACK ELEVATION
INTERIOR SITE SECTION 5



BUILDING 4 - BACK ELEVATION
INTERIOR SITE SECTION 6

LEGEND

- | | |
|--|----------------------------|
| A CEMENTITIOUS FIBER BOARD HORIZONTAL SIDING | E STUCCO |
| B GARAGE DOOR | F DUAL GLAZED VINYL WINDOW |
| C METAL CANOPY | |
| D METAL GUARDRAIL | |

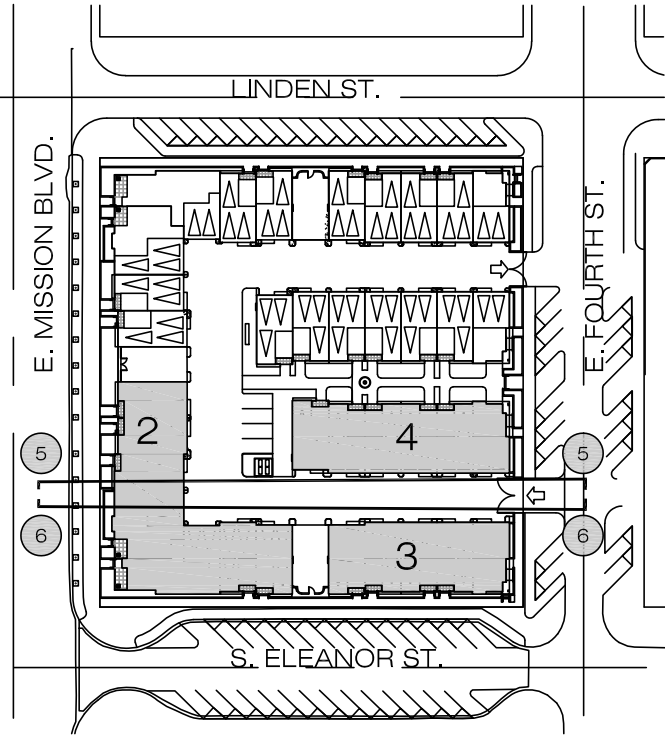

INTERIOR SITE ELEVATIONS

MISSION & LINDEN TOWNHOMES

603 - 675 EAST MISSION BOULEVARD &
638 - 692 EAST 4TH STREET, POMONA, CA 91766

MISSION & LINDEN LLC. | 2040 LOMITA BOULEVARD #100, LOMITA, CA 90717 | T. 310.373.8555



WITHEE MALCOLM ARCHITECTS, LLP
2251 West 190th Street Torrance, CA 90504
t. 310. 217. 8885
f. 310. 217. 0425
JOB: B9006 July 15, 2020
PRINTED: July 15, 2020

SHEET
SD
3.3




BUILDING 4 - FRONT ELEVATION
INTERIOR SITE SECTION 7



BUILDING 5 - FRONT ELEVATION
INTERIOR SITE SECTION 8

- LEGEND
- | | | | |
|---|--|---|--------------------------|
| A | CEMENTITIOUS FIBER BOARD HORIZONTAL SIDING | E | STUCCO |
| B | GARAGE DOOR | F | DUAL GLAZED VINYL WINDOW |
| C | METAL CANOPY | G | BLOCK PATIO |
| D | METAL GUARDRAIL | | |

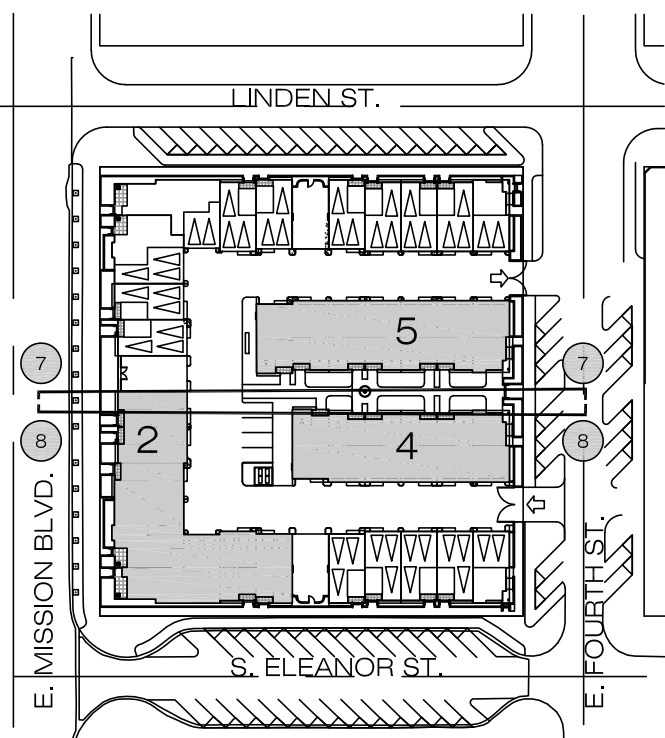

INTERIOR SITE ELEVATIONS

MISSION & LINDEN TOWNHOMES

603 - 675 EAST MISSION BOULEVARD &
638 - 692 EAST 4TH STREET, POMONA, CA 91766

MISSION & LINDEN LLC. | 2040 LOMITA BOULEVARD #100, LOMITA, CA 90717 | T. 310.373.8555

scale: 1/8" = 1'-0"



WITHEE MALCOLM ARCHITECTS, LLP
2251 West 190th Street Torrance, CA 90504
t. 310. 217. 8885
f. 310. 217. 0425
JOB: B9006 July 15, 2020
PRINTED: July 15, 2020

SHEET
SD
3.4




BUILDINGS 1 AND 5- BACK ELEVATION
INTERIOR SITE SECTION 9



BUILDINGS 1 AND 6- BACK ELEVATION
INTERIOR SITE SECTION 10

LEGEND

A	CEMENTITIOUS FIBER BOARD HORIZONTAL SIDING	E	STUCCO
B	GARAGE DOOR	F	DUAL GLAZED VINYL WINDOW
C	METAL CANOPY	G	BLOCK PATIO
D	METAL GUARDRAIL		

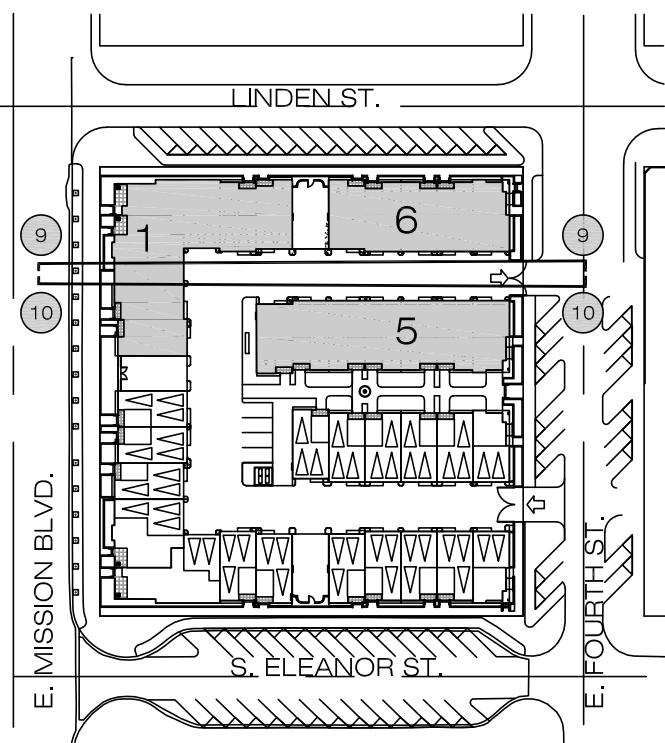

INTERIOR SITE ELEVATIONS

MISSION & LINDEN TOWNHOMES

603 - 675 EAST MISSION BOULEVARD &
638 - 692 EAST 4TH STREET, POMONA, CA 91766

MISSION & LINDEN LLC. | 2040 LOMITA BOULEVARD #100, LOMITA, CA 90717 | T. 310.373.8555

scale: 1/8" = 1'-0"



WITHEE MALCOLM ARCHITECTS, LLP
2251 West 190th Street Torrance, CA 90504
t. 310. 217. 8885
f. 310. 217. 0425
JOB: B9006 July 15, 2020
PRINTED: July 16, 2020


SHEET
SD
3.5



BUILDING 2- BACK ELEVATION
INTERIOR SITE SECTION 11

LEGEND

- | | | | |
|---|--|---|--------------------------|
| A | CEMENTITIOUS FIBER BOARD HORIZONTAL SIDING | E | STUCCO |
| B | GARAGE DOOR | F | DUAL GLAZED VINYL WINDOW |
| C | METAL CANOPY | G | BLOCK PATIO |
| D | METAL GUARDRAIL | | |

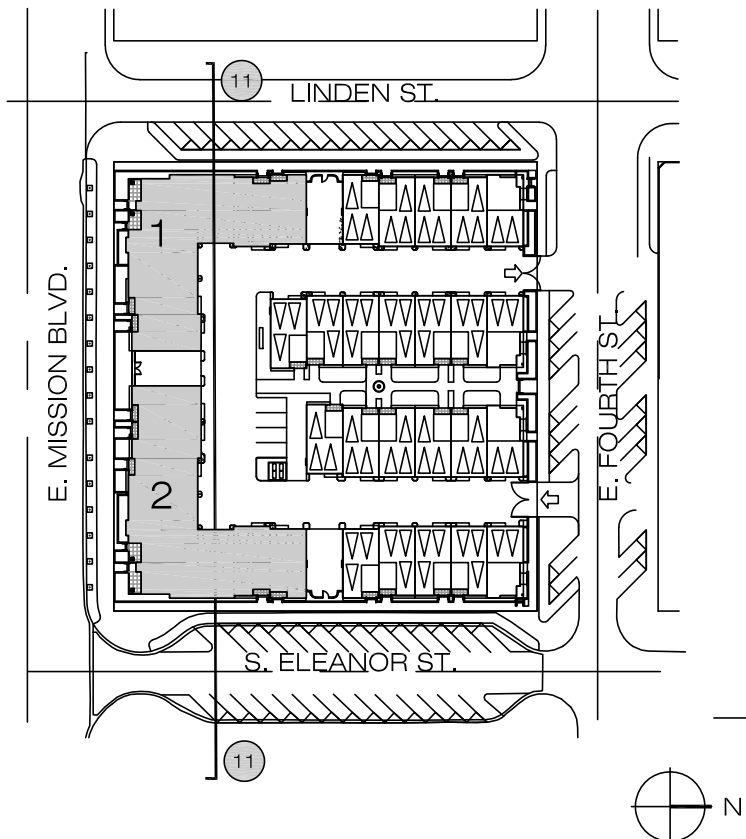

INTERIOR SITE ELEVATION

MISSION & LINDEN TOWNHOMES

603 - 675 EAST MISSION BOULEVARD &
638 - 692 EAST 4TH STREET, POMONA, CA 91766


MISSION & LINDEN LLC. | 2040 LOMITA BOULEVARD #100, LOMITA, CA 90717 | T. 310.373.8555

scale: 1/8" = 1'-0"




WITHEE MALCOLM ARCHITECTS, LLP
2251 West 190th Street Torrance, CA 90504
t. 310. 217. 8885
f. 310. 217. 0425
JOB: B9006 July 15, 2020
PRINTED: July 15, 2020


SHEET
SD
3.6

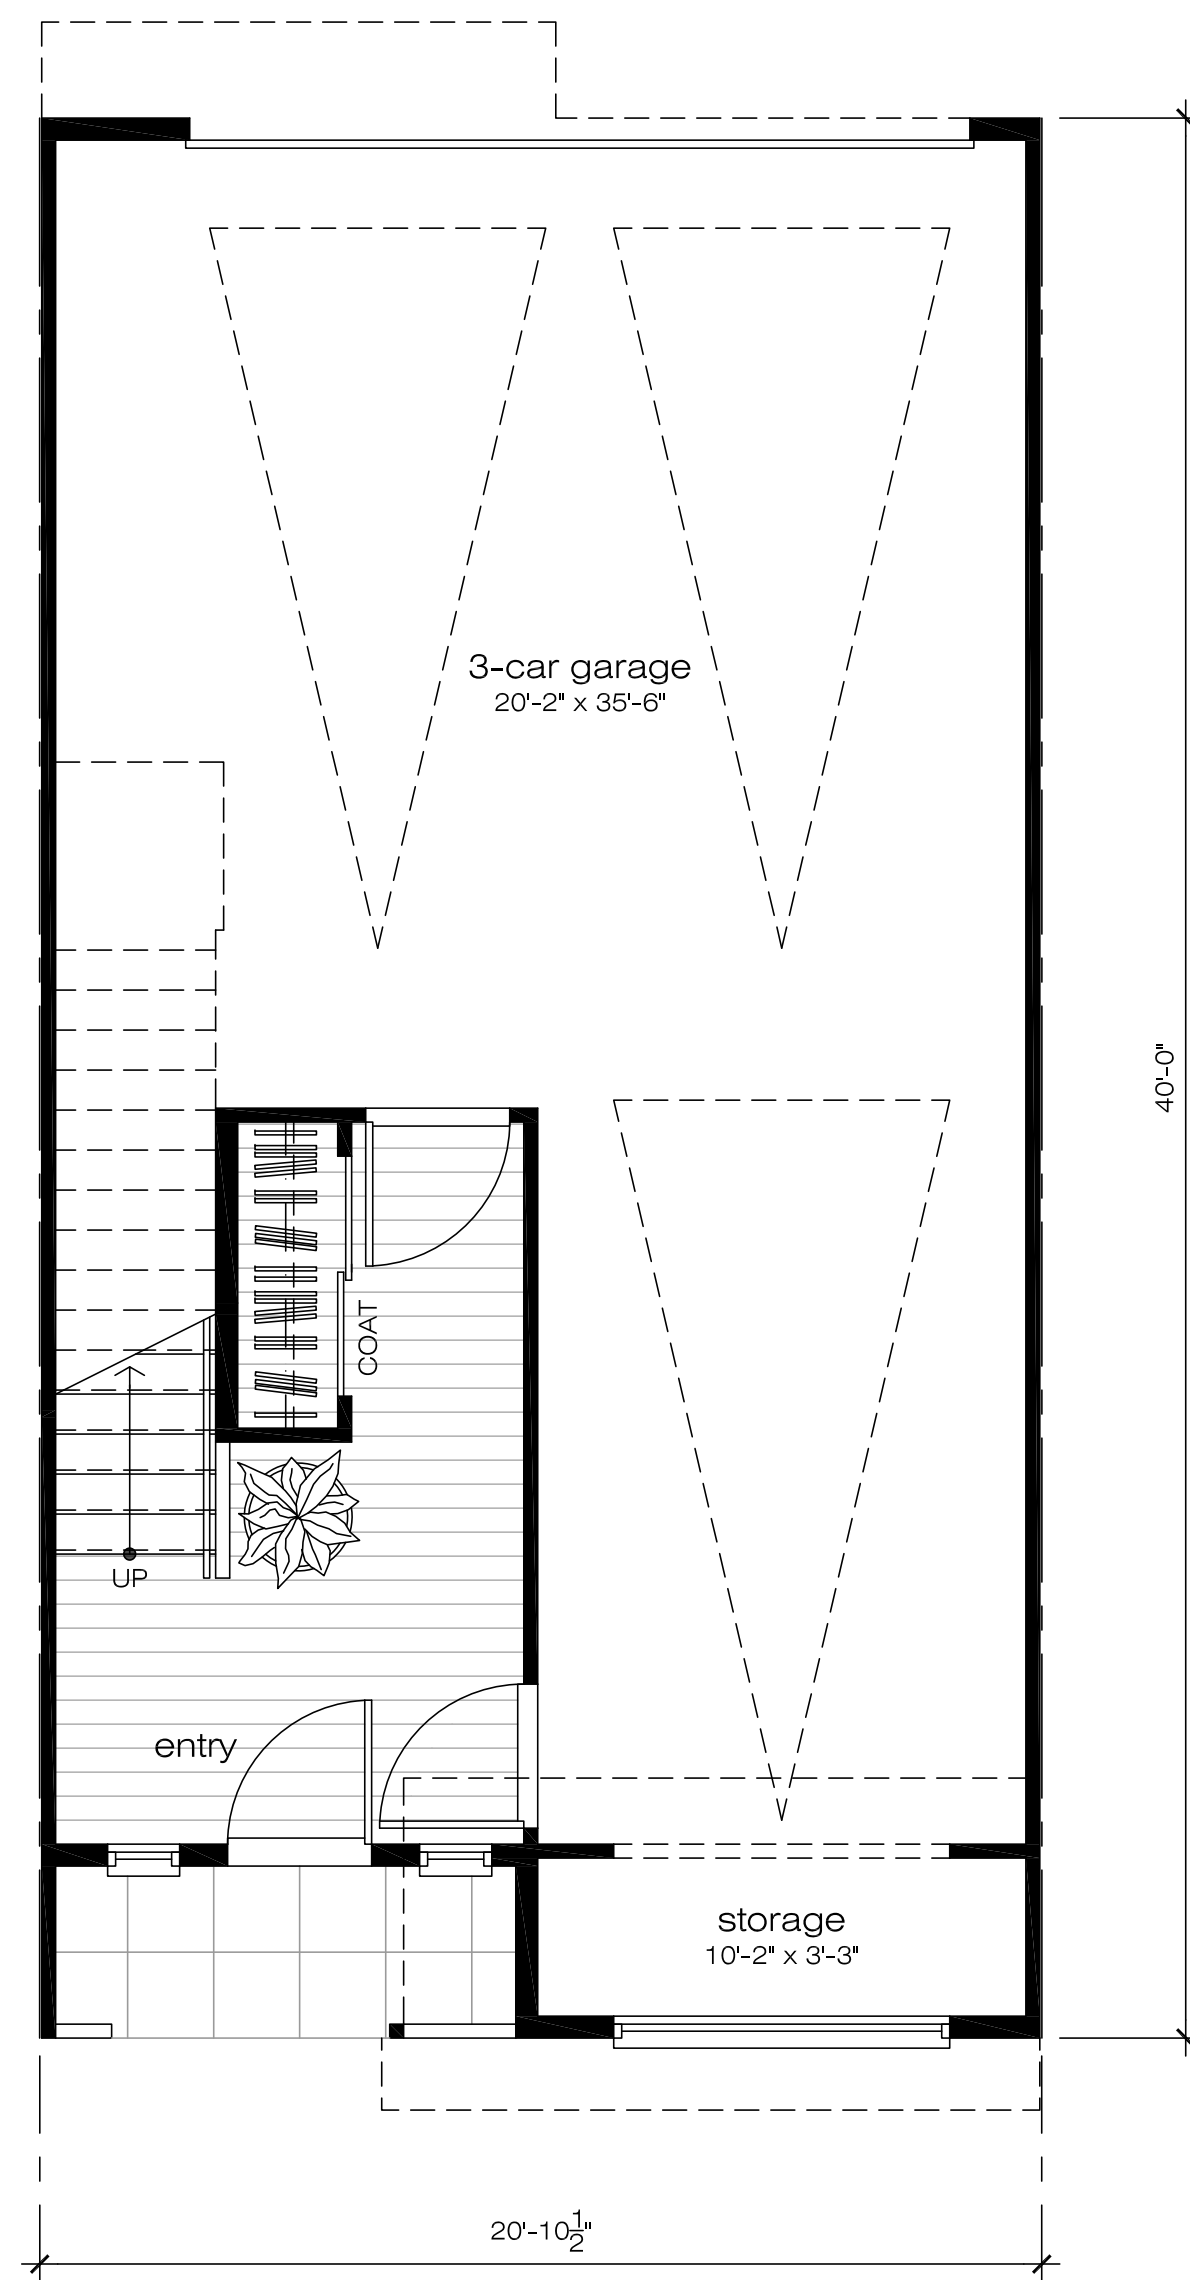

FIRST LEVEL
 GROSS AREA: 163 S.F.
 NET AREA: 147 S.F.
 TOTAL GROSS AREA: 1,763 S.F.
 TOTAL NET AREA: 1,632 S.F.
 QUANTITY: 28 UNITS

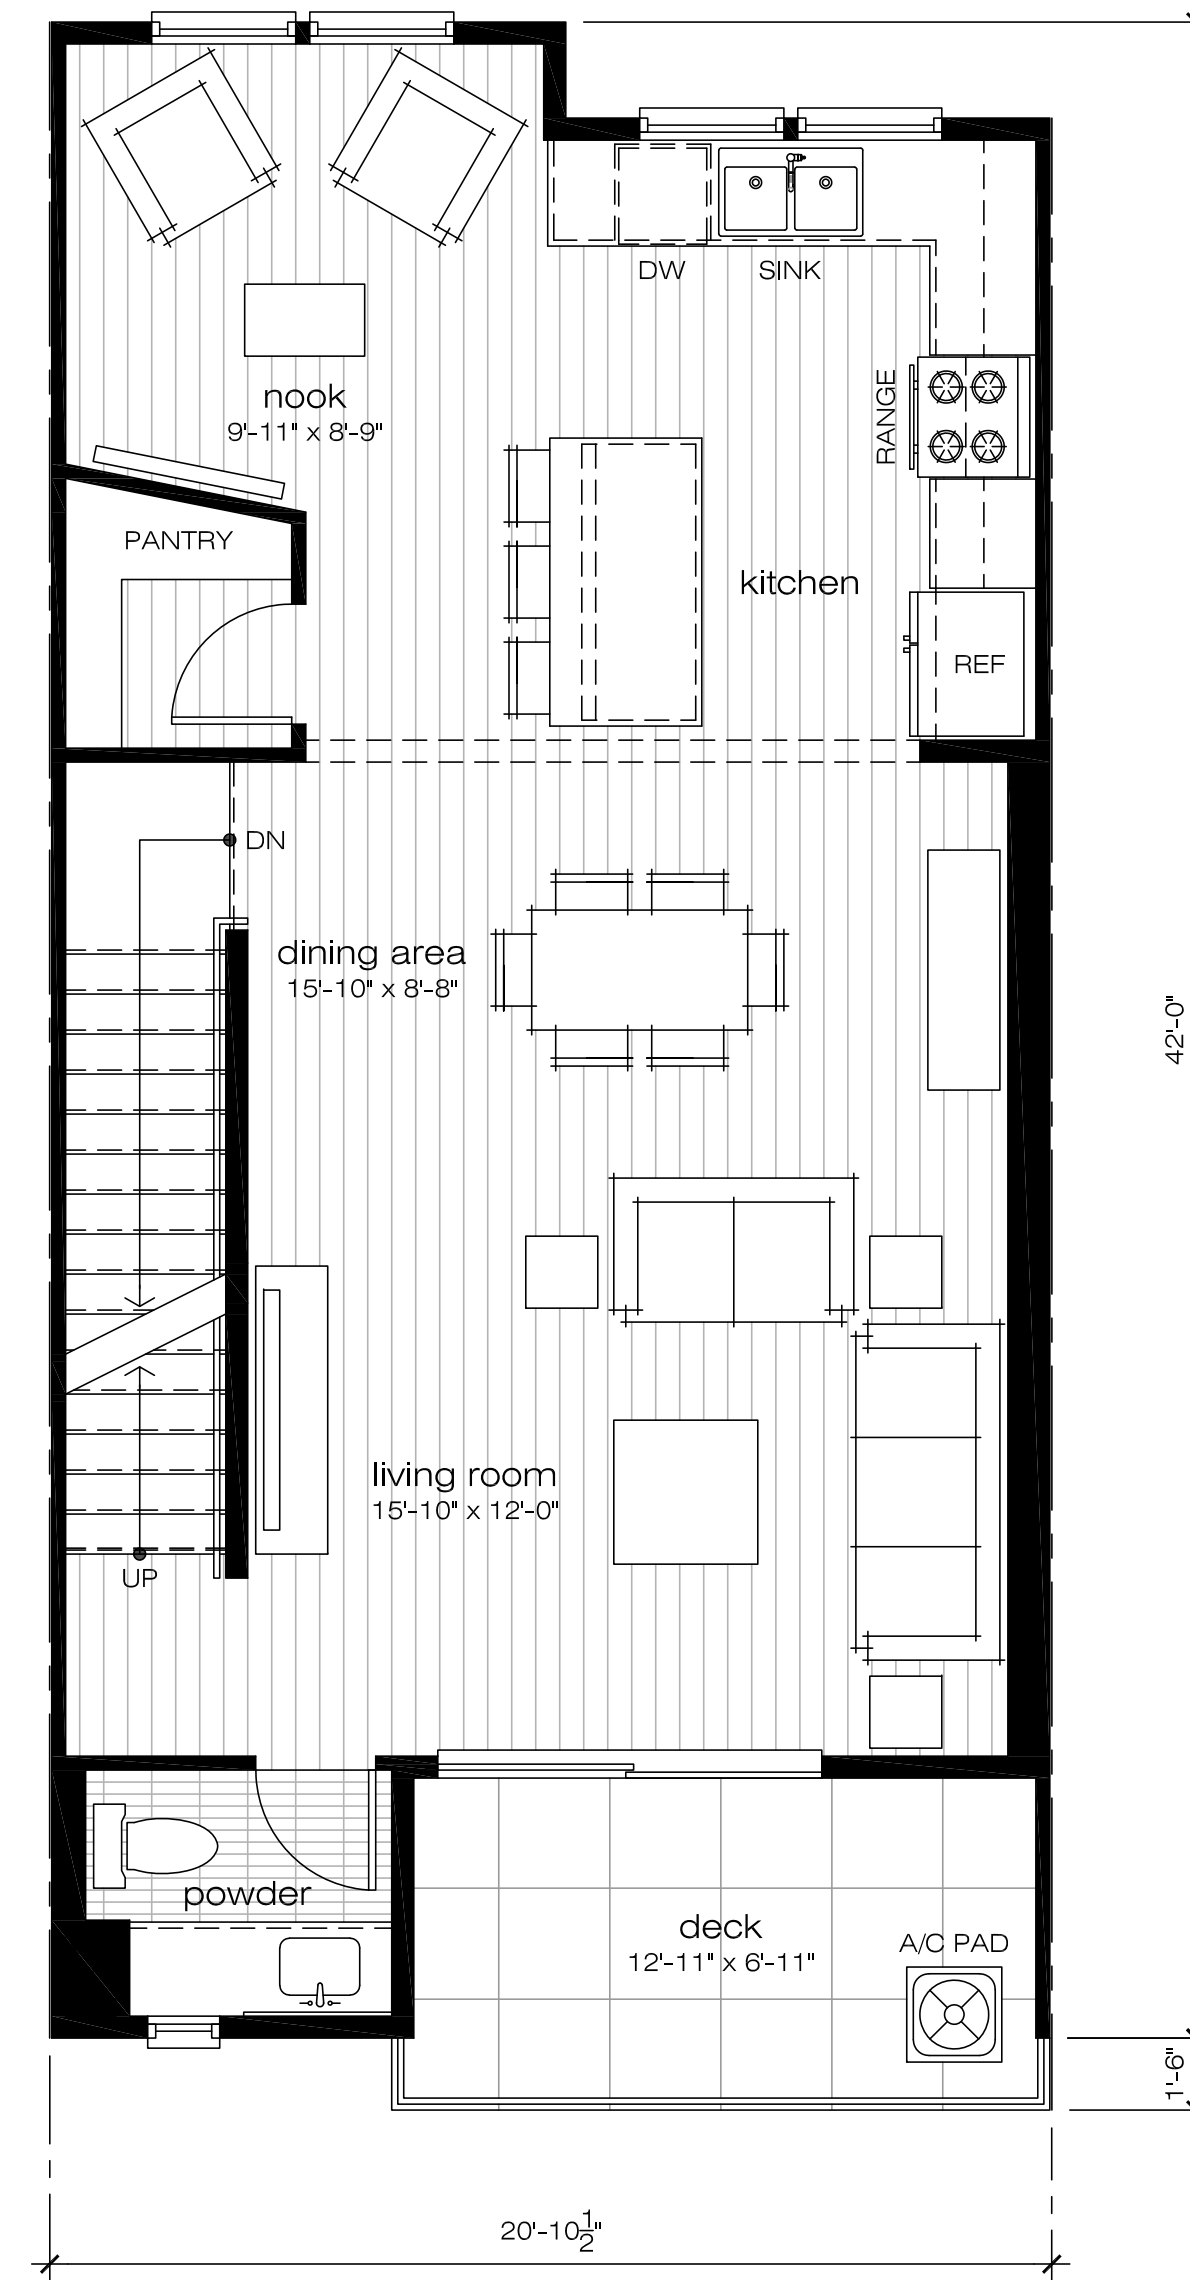

SECOND LEVEL
 GROSS AREA: 726 S.F.
 NET AREA: 665 S.F.

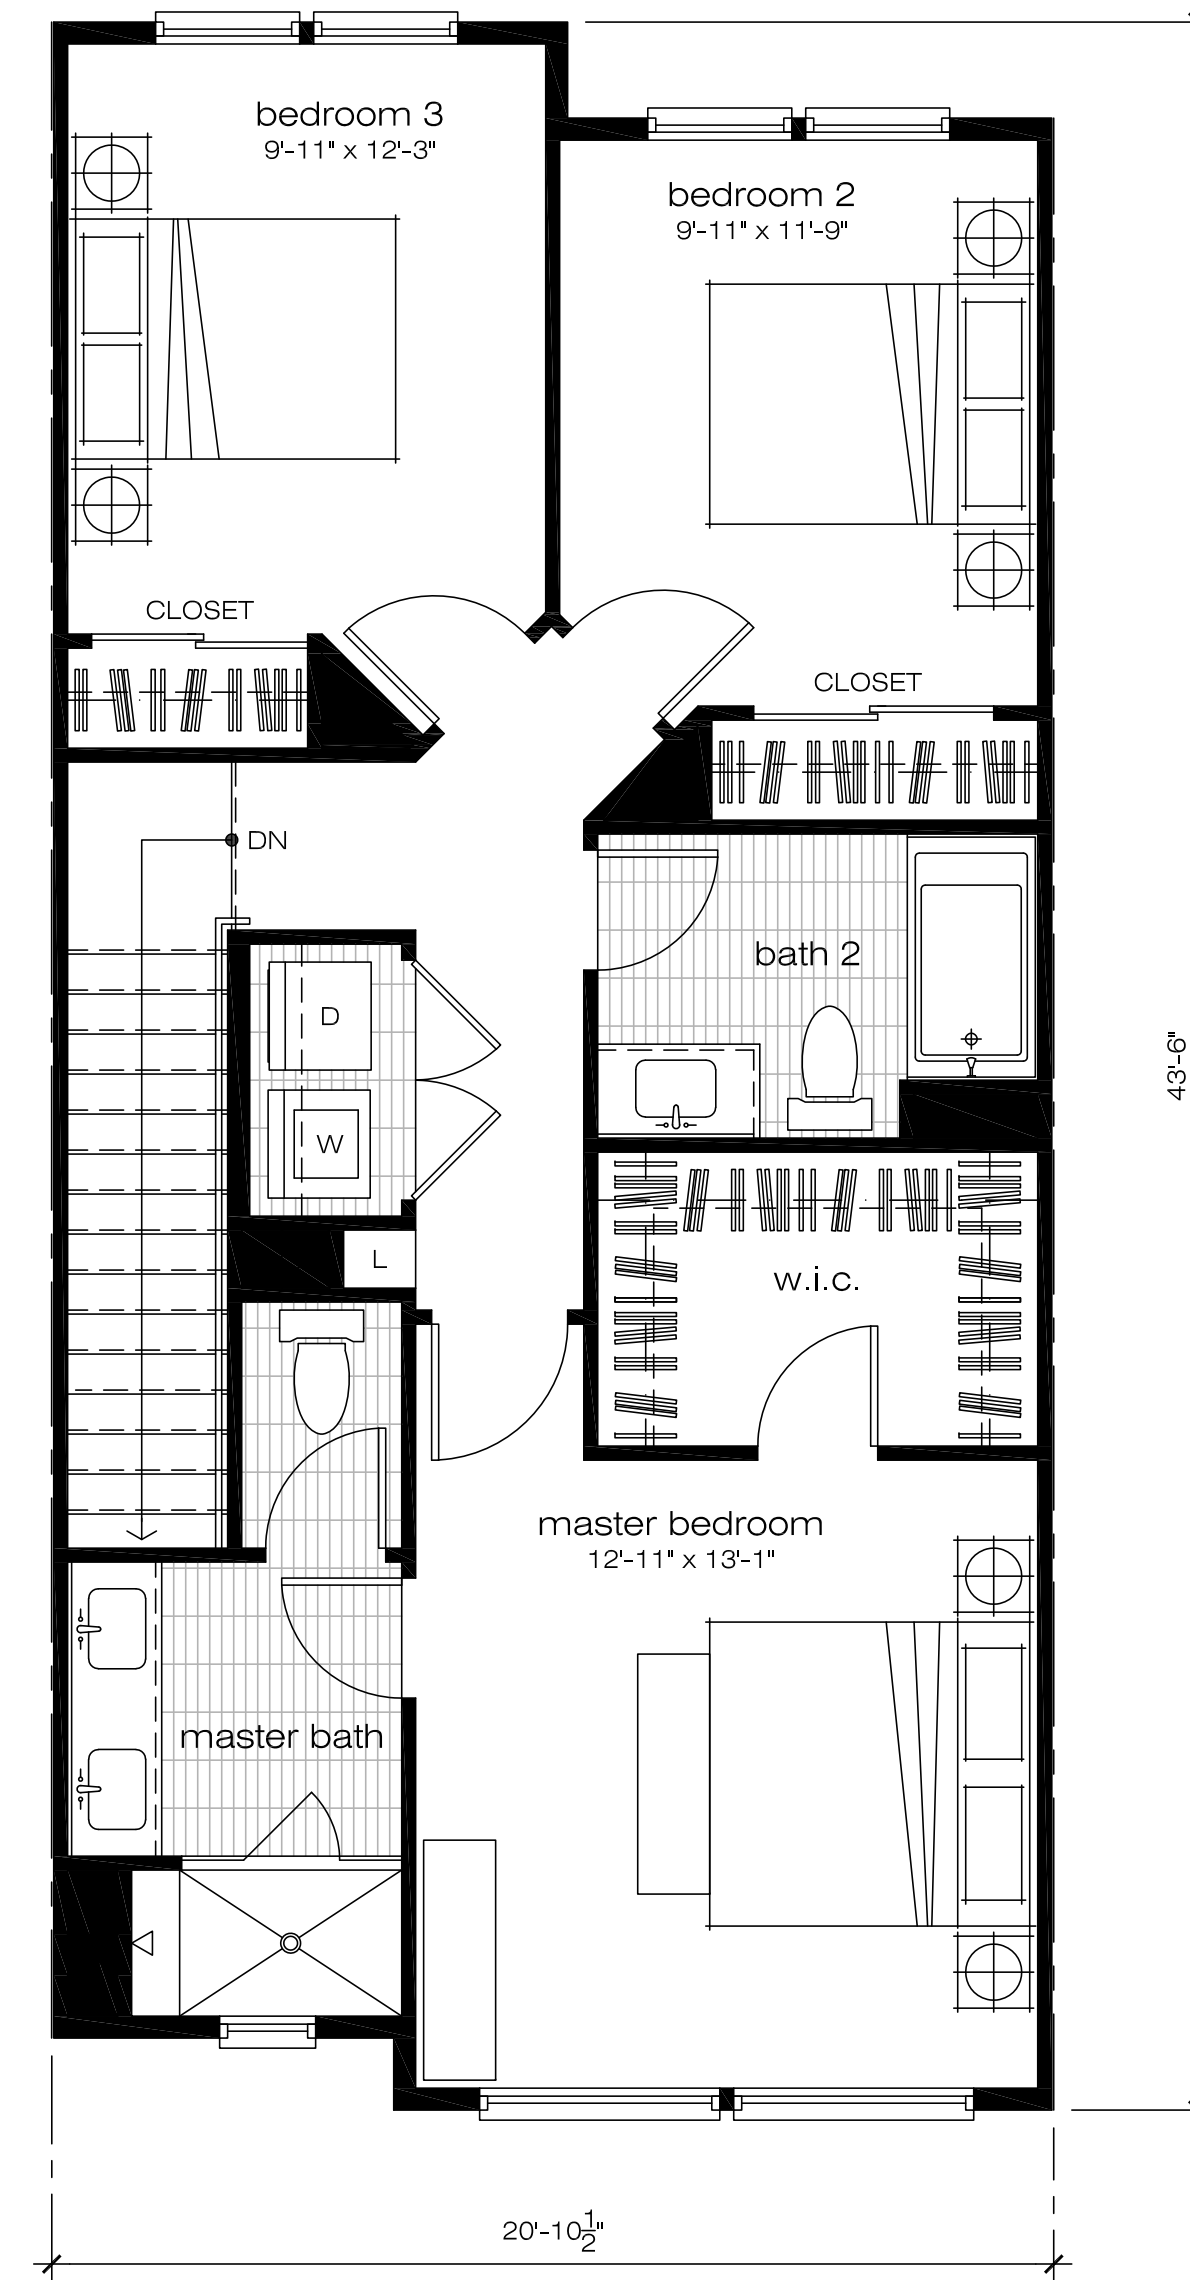


THIRD LEVEL
 GROSS AREA: 874 S.F.
 NET AREA: 820 S.F.

PLAN A1 UNIT PLANS

MISSION & LINDEN TOWNHOMES


603 - 675 EAST MISSION BOULEVARD &
 638 - 692 EAST 4TH STREET, POMONA, CA 91766

MISSION & LINDEN LLC. | 2040 LOMITA BOULEVARD #100, LOMITA, CA 90717 | T. 310.373.8555

 

WITHEE MALCOLM ARCHITECTS, LLP
 2251 West 190th Street Torrance, CA 90504
 t. 310. 217. 8885
 f. 310. 217. 0425
 JOB: B9006 July 15, 2020
 PRINTED: July 15, 2020


SHEET
 SD
 4.1

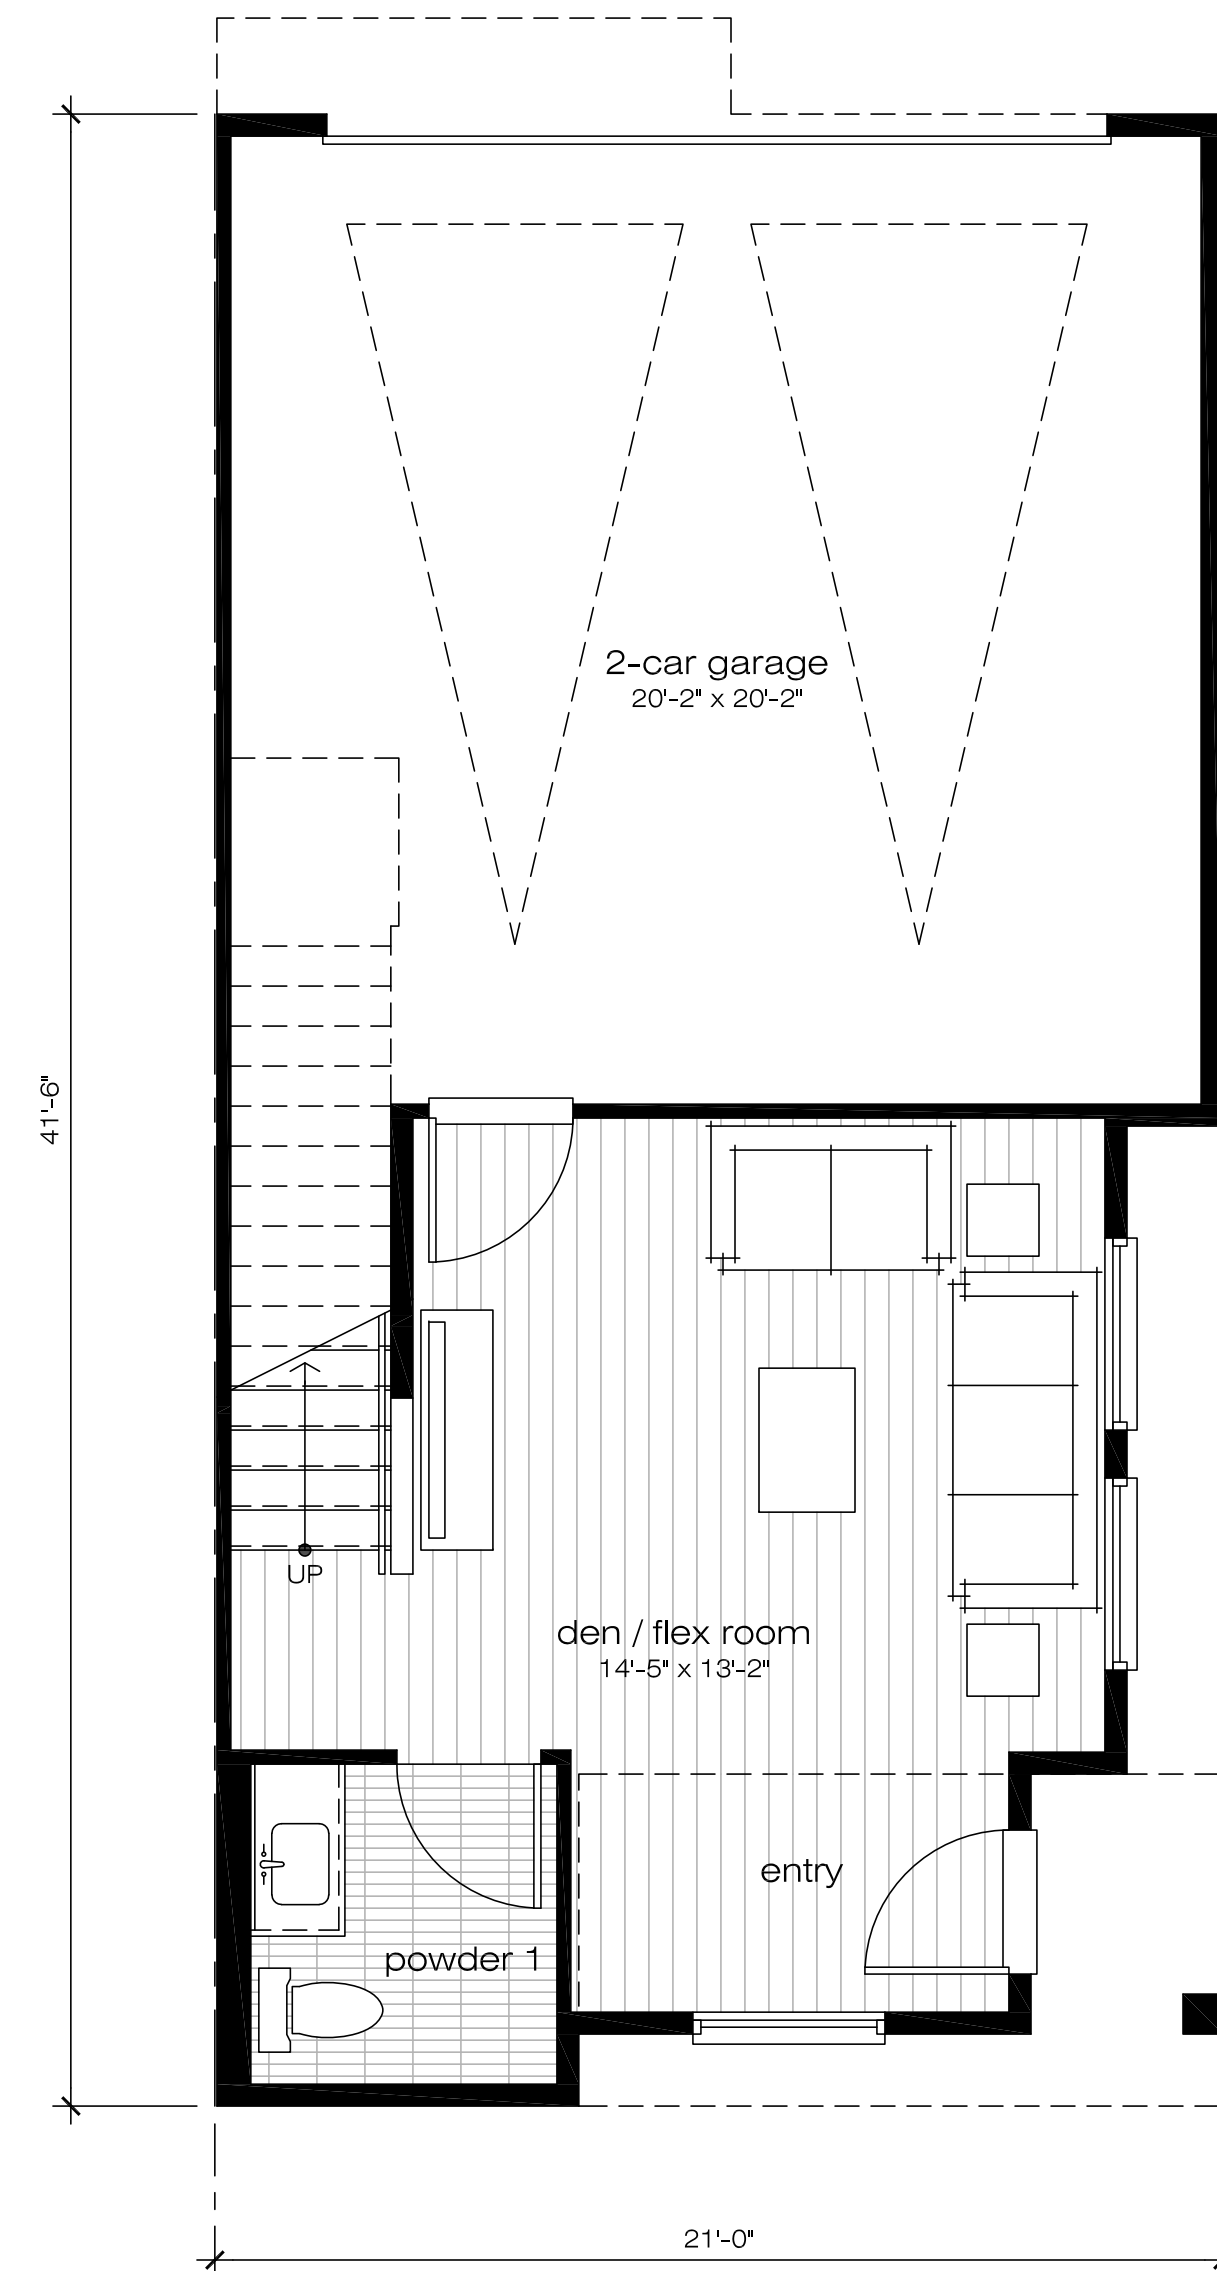

FIRST LEVEL


GROSS AREA: 368 S.F.
NET AREA: 336 S.F.

TOTAL GROSS AREA: 1,980 S.F.
TOTAL NET AREA: 1,828 S.F.
QUANTITY: 4 UNITS

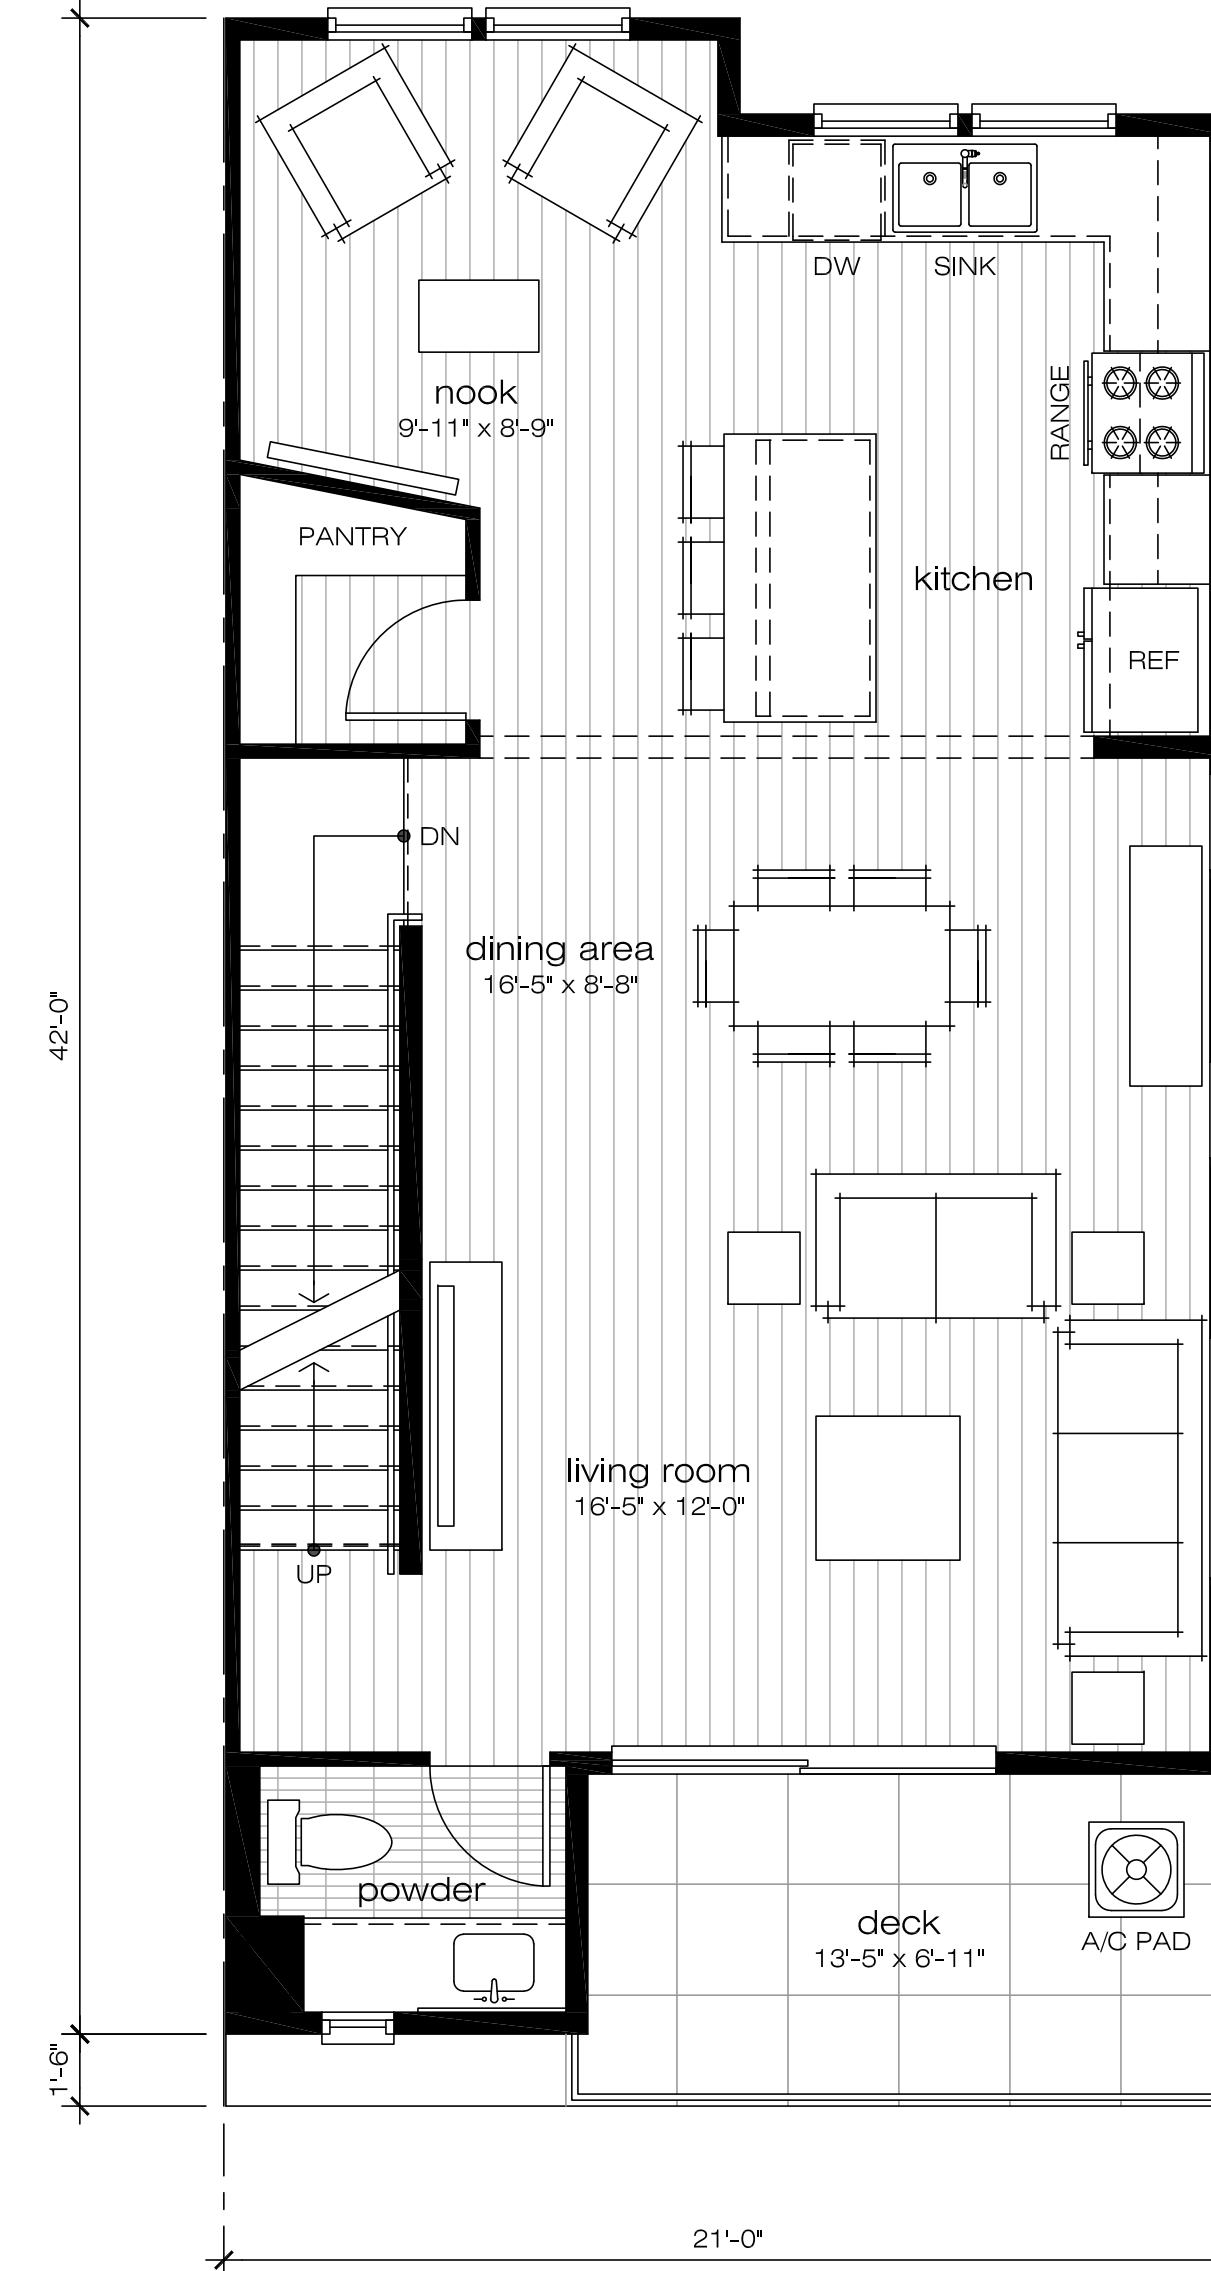

SECOND LEVEL

GROSS AREA: 732 S.F.
NET AREA: 677 S.F.

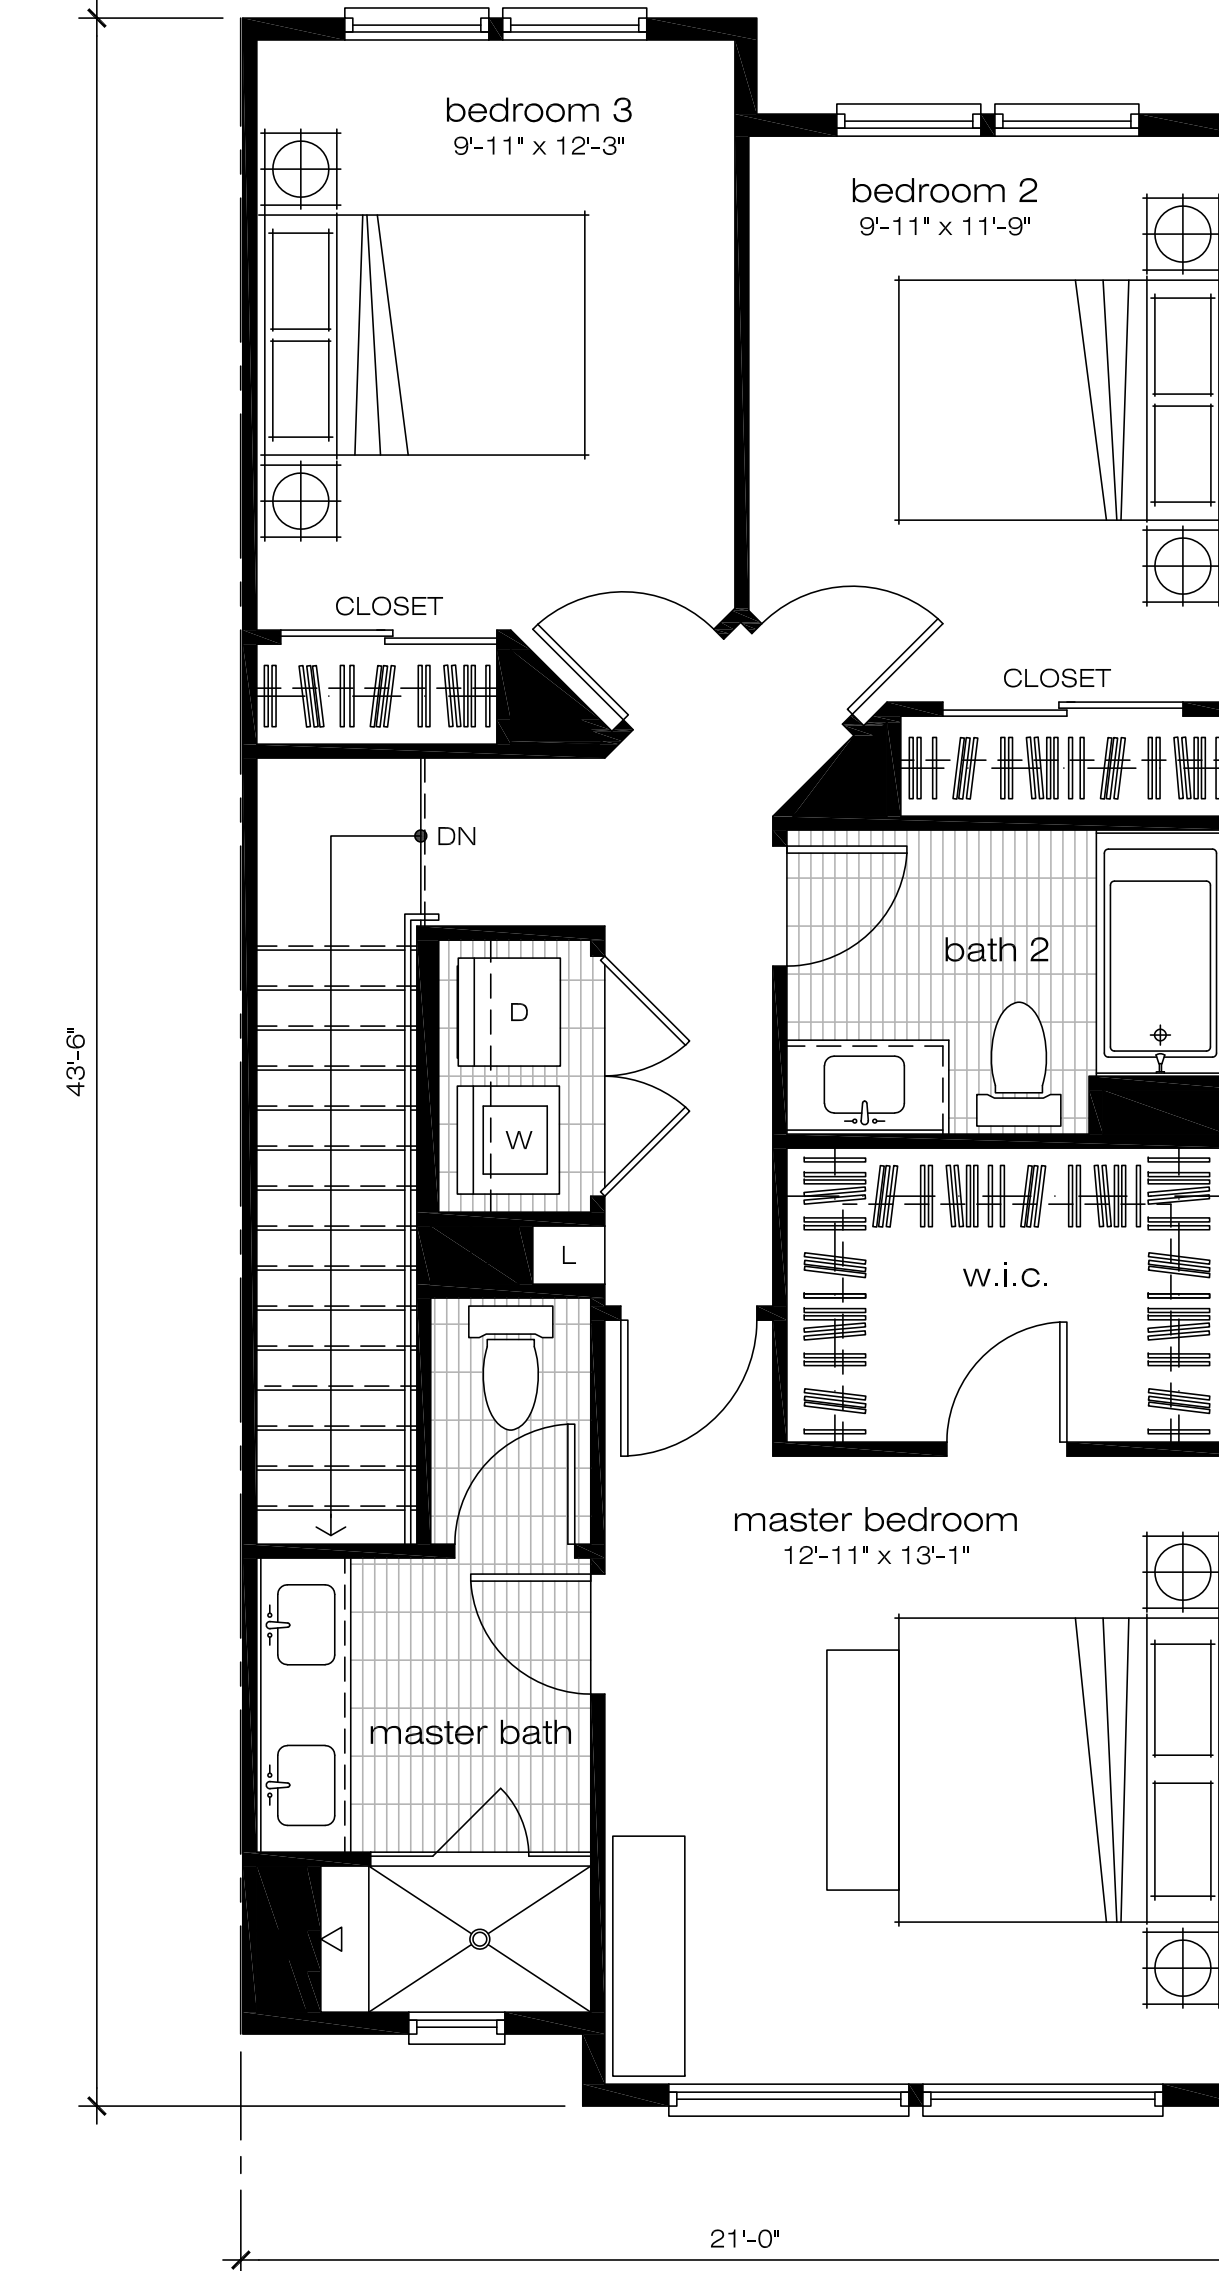

THIRD LEVEL

GROSS AREA: 880 S.F.
NET AREA: 815 S.F.

PLAN A2 UNIT PLANS

MISSION & LINDEN TOWNHOMES

603 - 675 EAST MISSION BOULEVARD &
638 - 692 EAST 4TH STREET, POMONA, CA 91766

MISSION & LINDEN LLC. | 2040 LOMITA BOULEVARD #100, LOMITA, CA 90717 | T. 310.373.8555




WITHEE MALCOLM ARCHITECTS, LLP
2251 West 190th Street Torrance, CA 90504
t. 310. 217. 8885
f. 310. 217. 0425

JOB: B9006 July 15, 2020
PRINTED: July 15, 2020

SHEET

SD


4.2

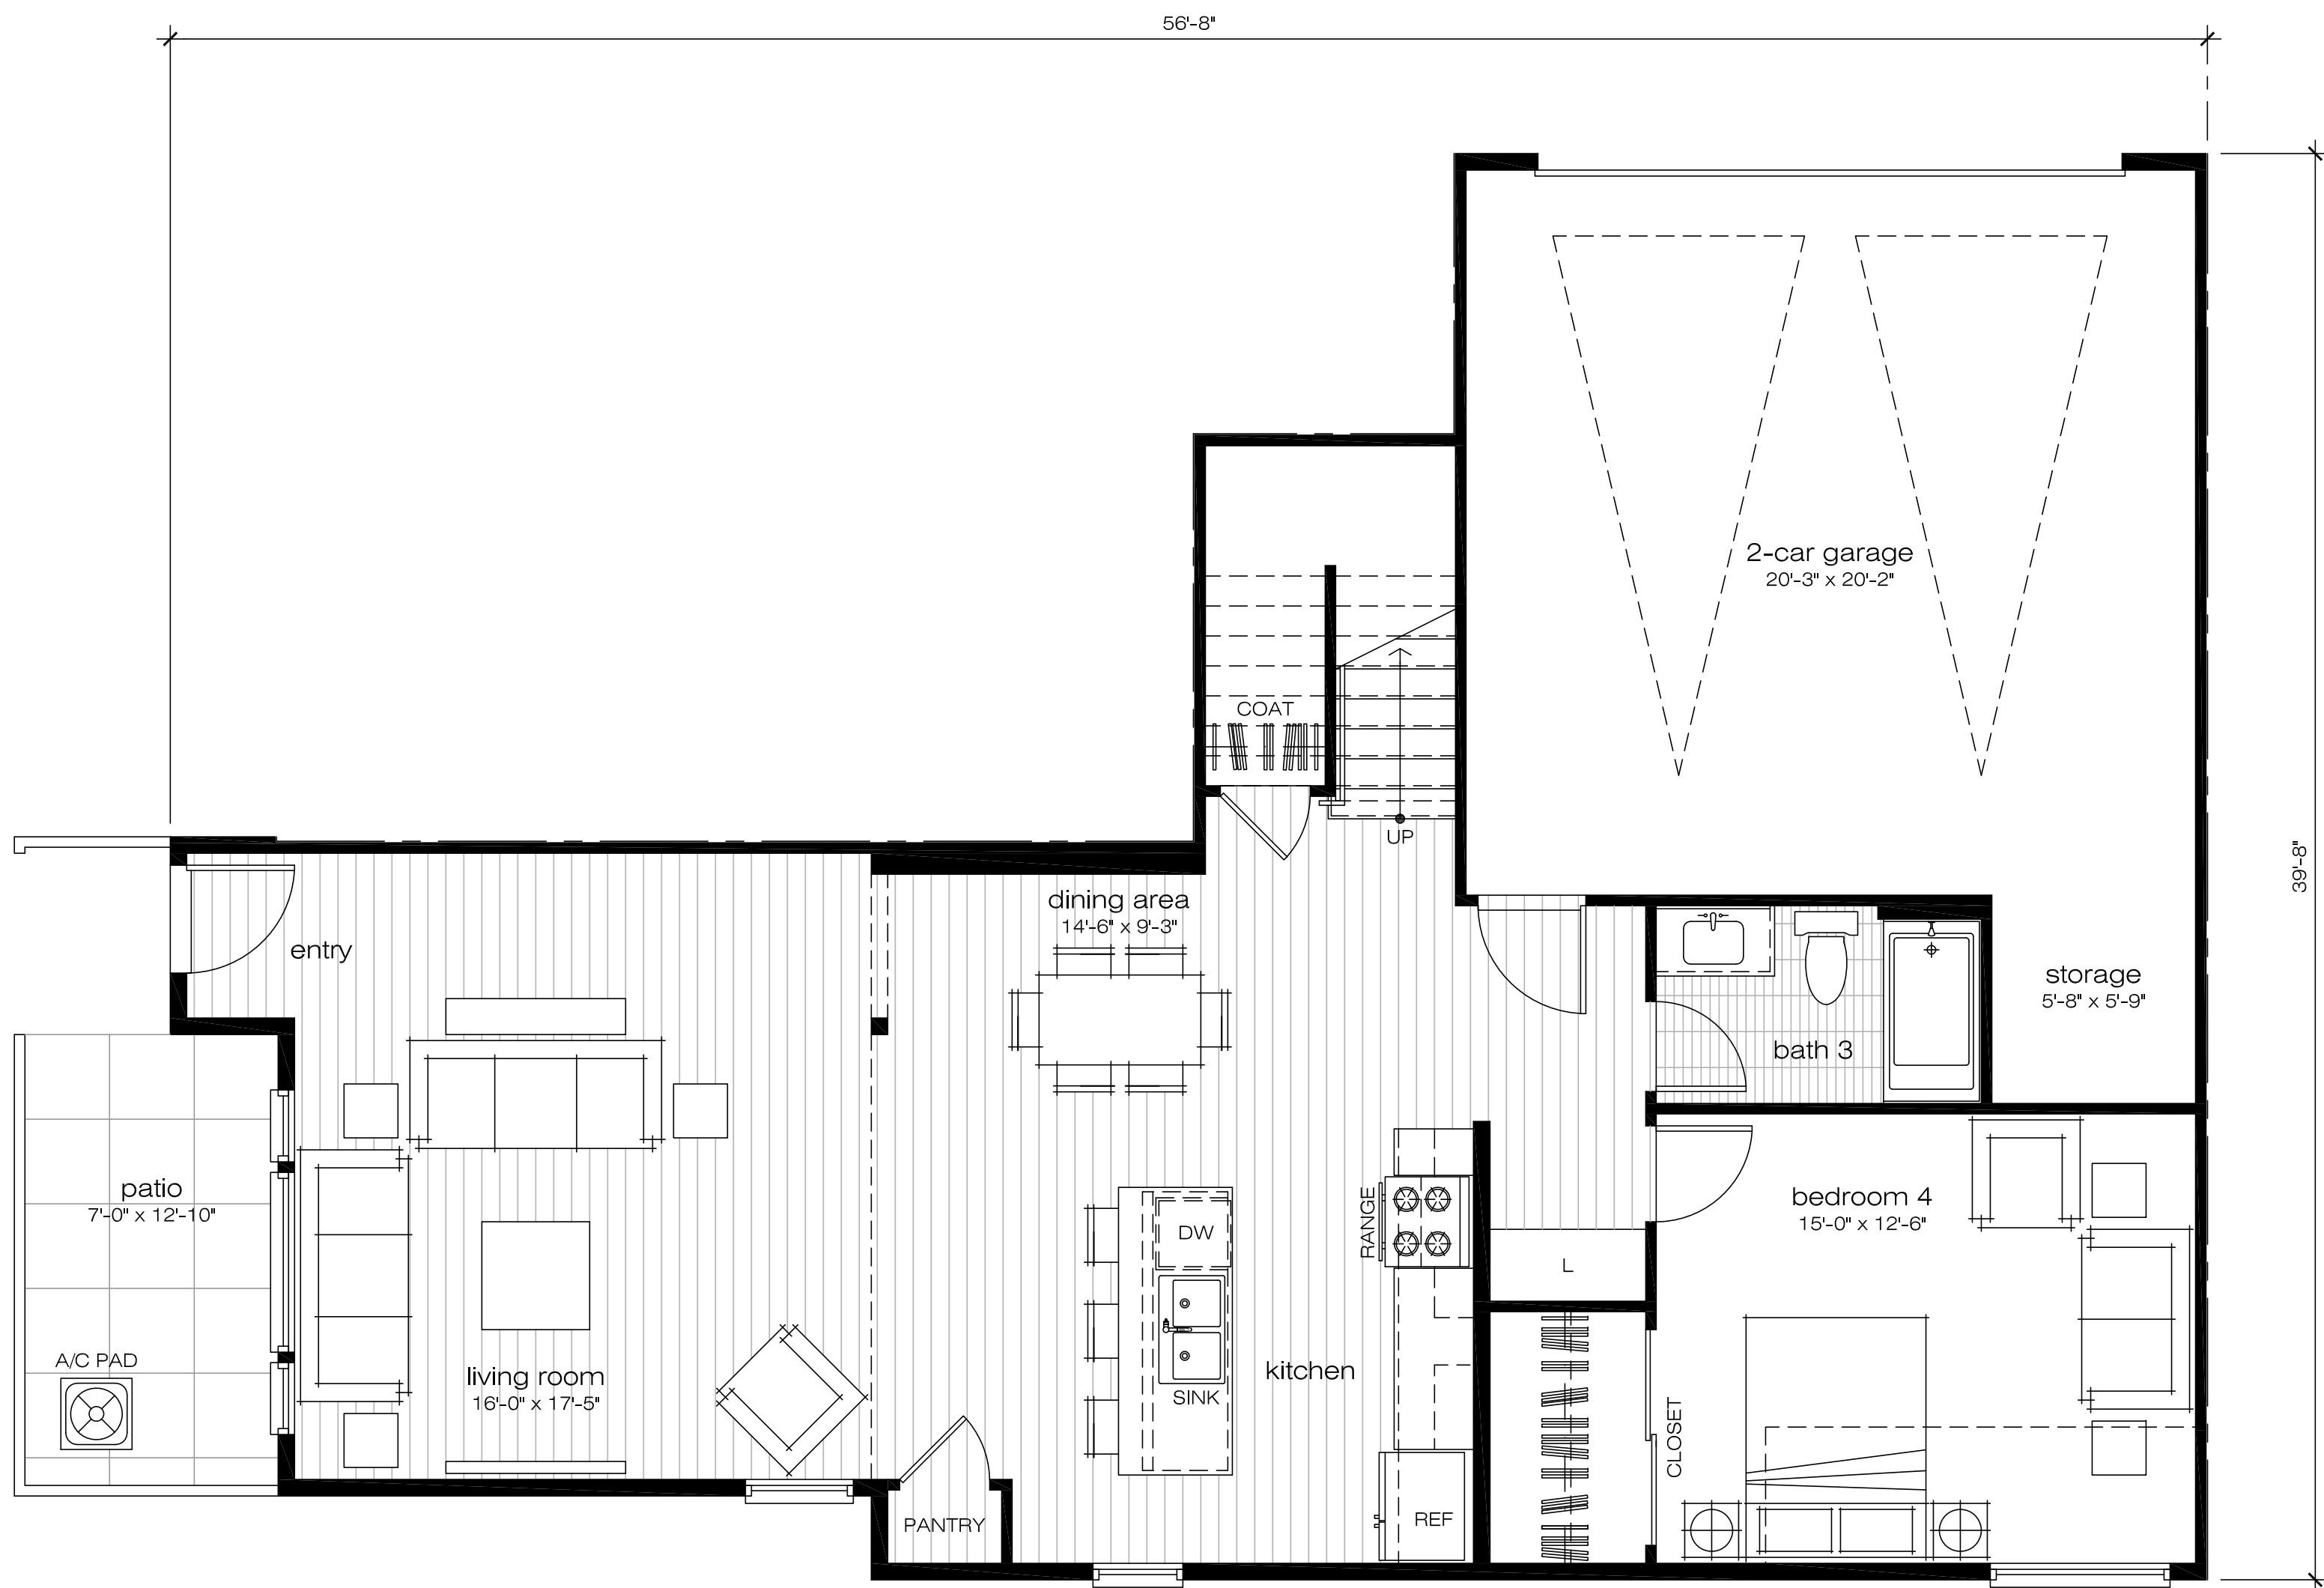

FIRST LEVEL

GROSS AREA: 1,098 S.F.
NET AREA: 1,027 S.F.

TOTAL GROSS AREA: 2,243 S.F.
TOTAL NET AREA: 2,089 S.F.
QUANTITY: 2 UNITS

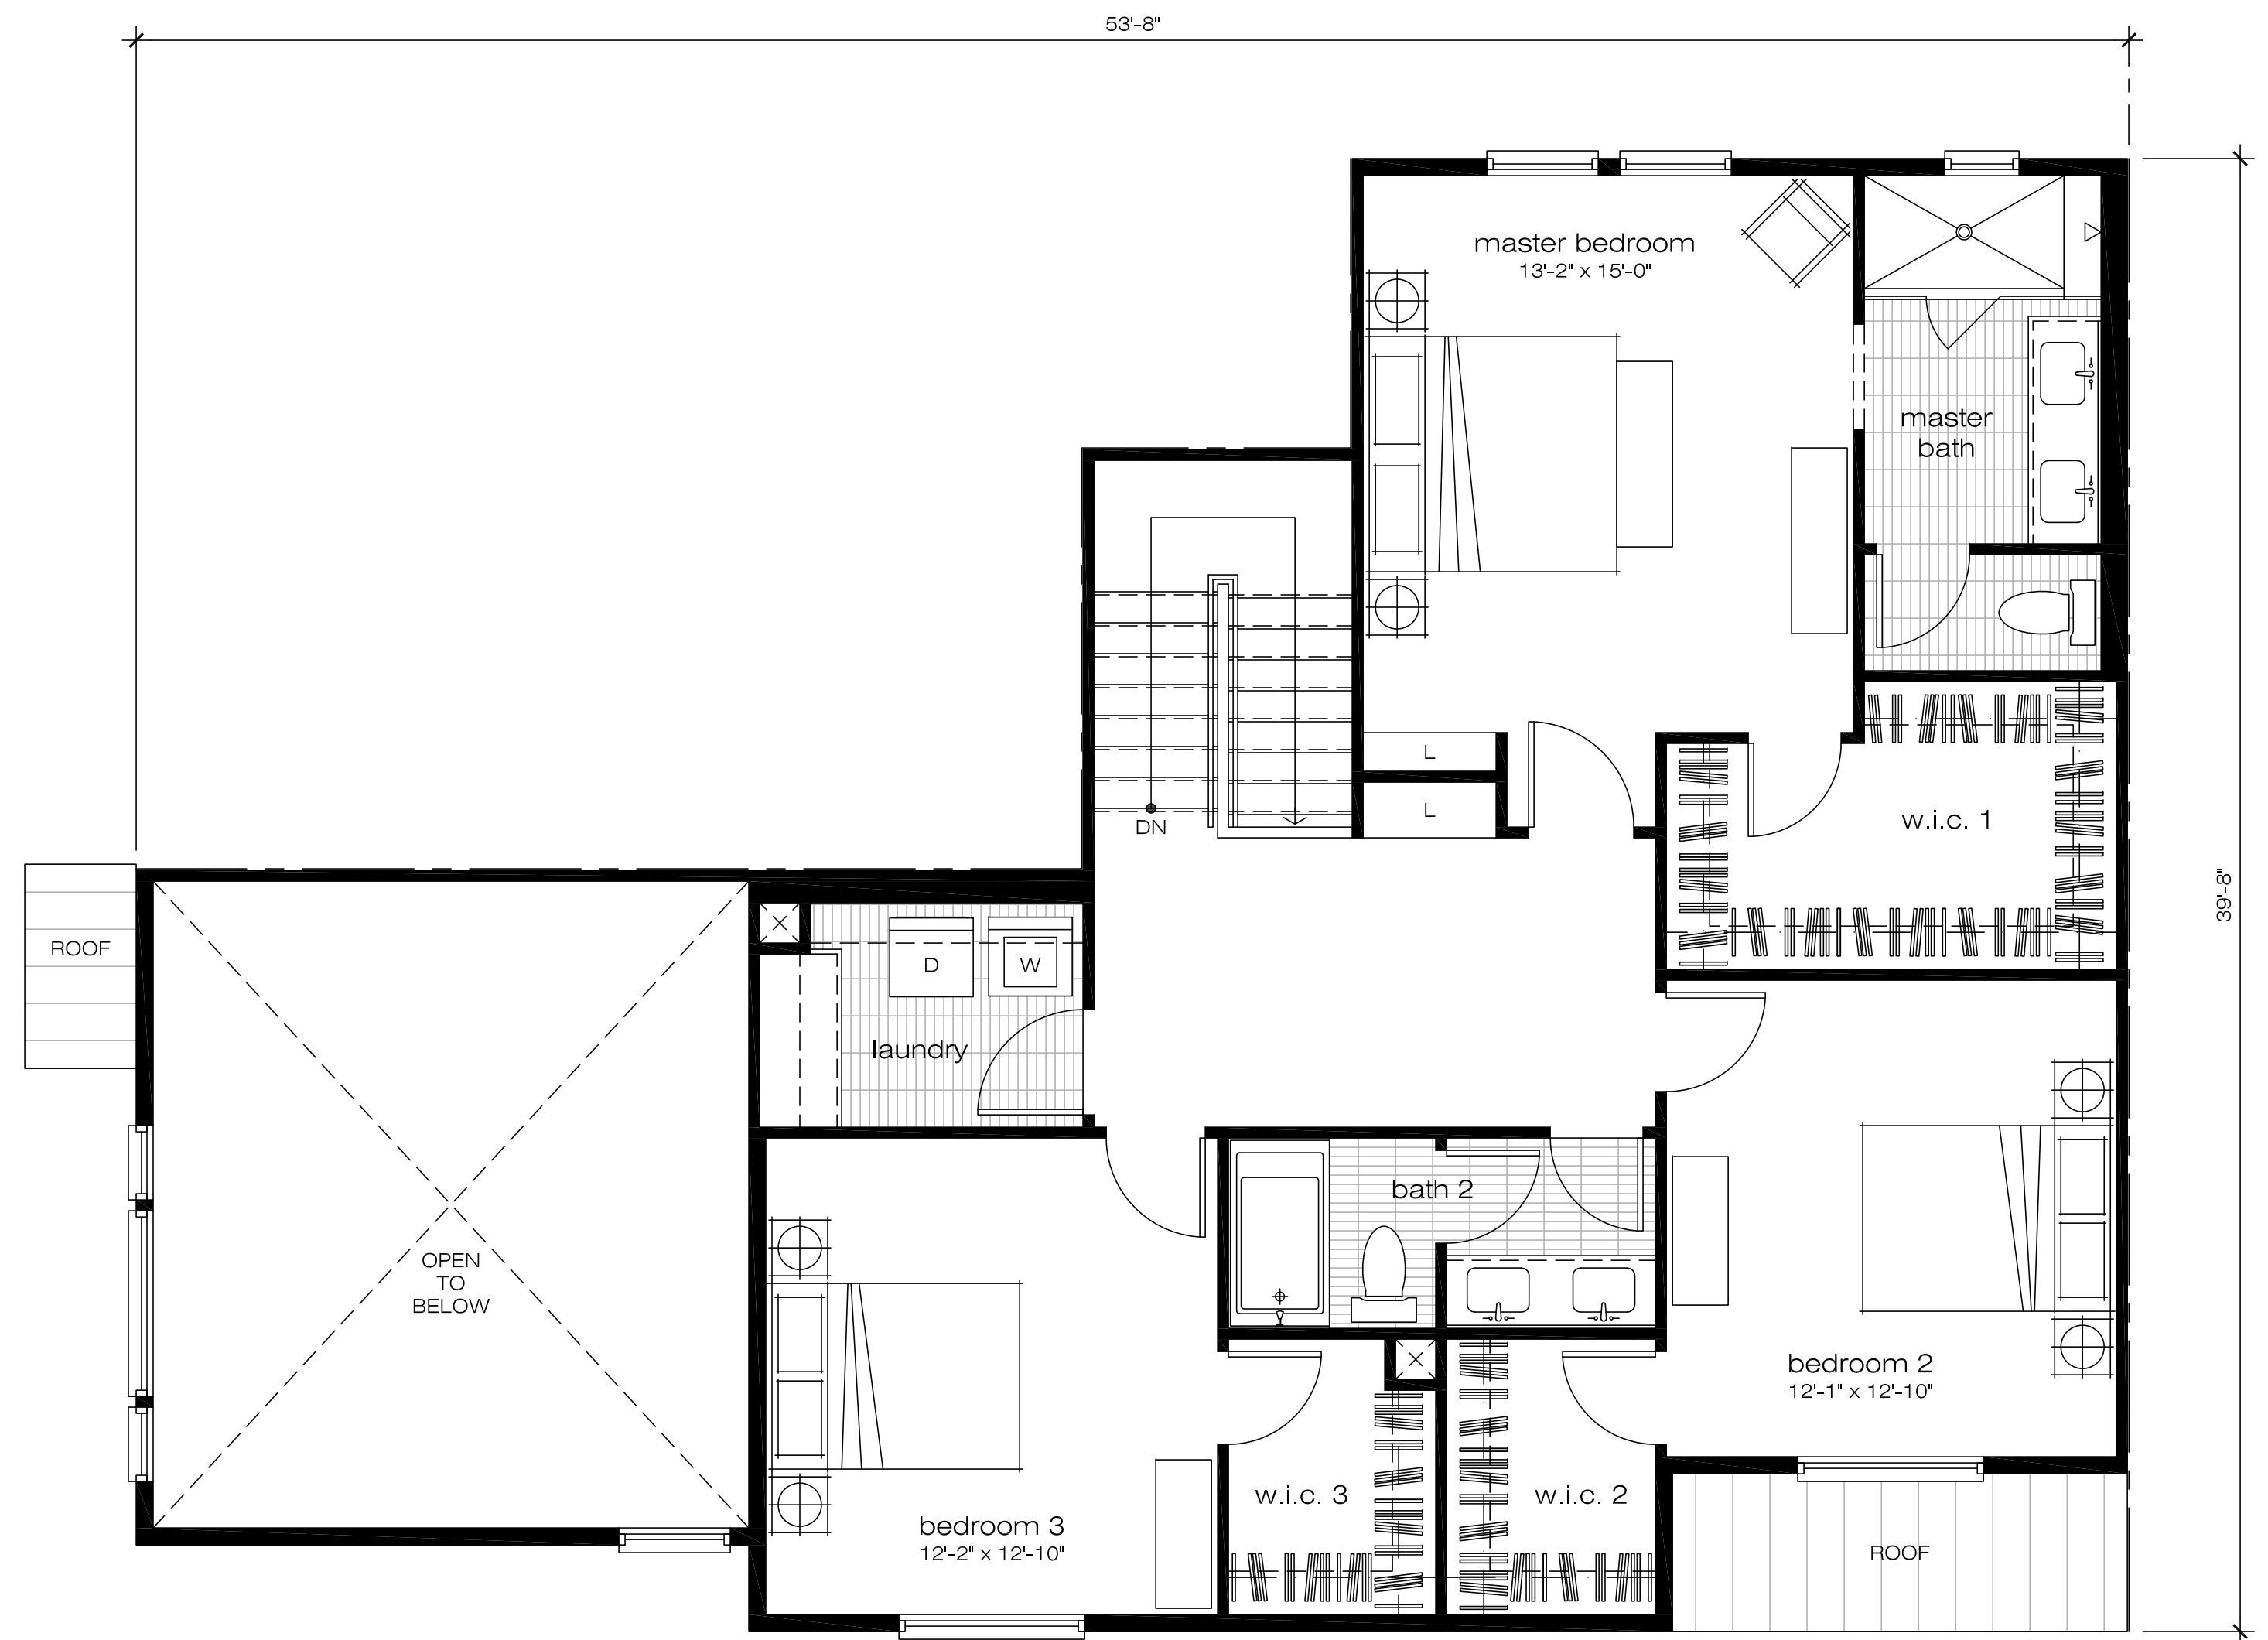

SECOND LEVEL

GROSS AREA: 1,145 S.F.
NET AREA: 1,062 S.F.

PLAN B UNIT PLANS

MISSION & LINDEN TOWNHOMES


603 - 675 EAST MISSION BOULEVARD &
638 - 692 EAST 4TH STREET, POMONA, CA 91766

MISSION & LINDEN LLC. | 2040 LOMITA BOULEVARD #100, LOMITA, CA 90717 | T. 310.373.8555



WITHEE MALCOLM ARCHITECTS, LLP
2251 West 190th Street Torrance, CA 90504
t. 310. 217. 8885
f. 310. 217. 0425
JOB: B9006 July 15, 2020
PRINTED: July 15, 2020


SHEET
SD
4.3

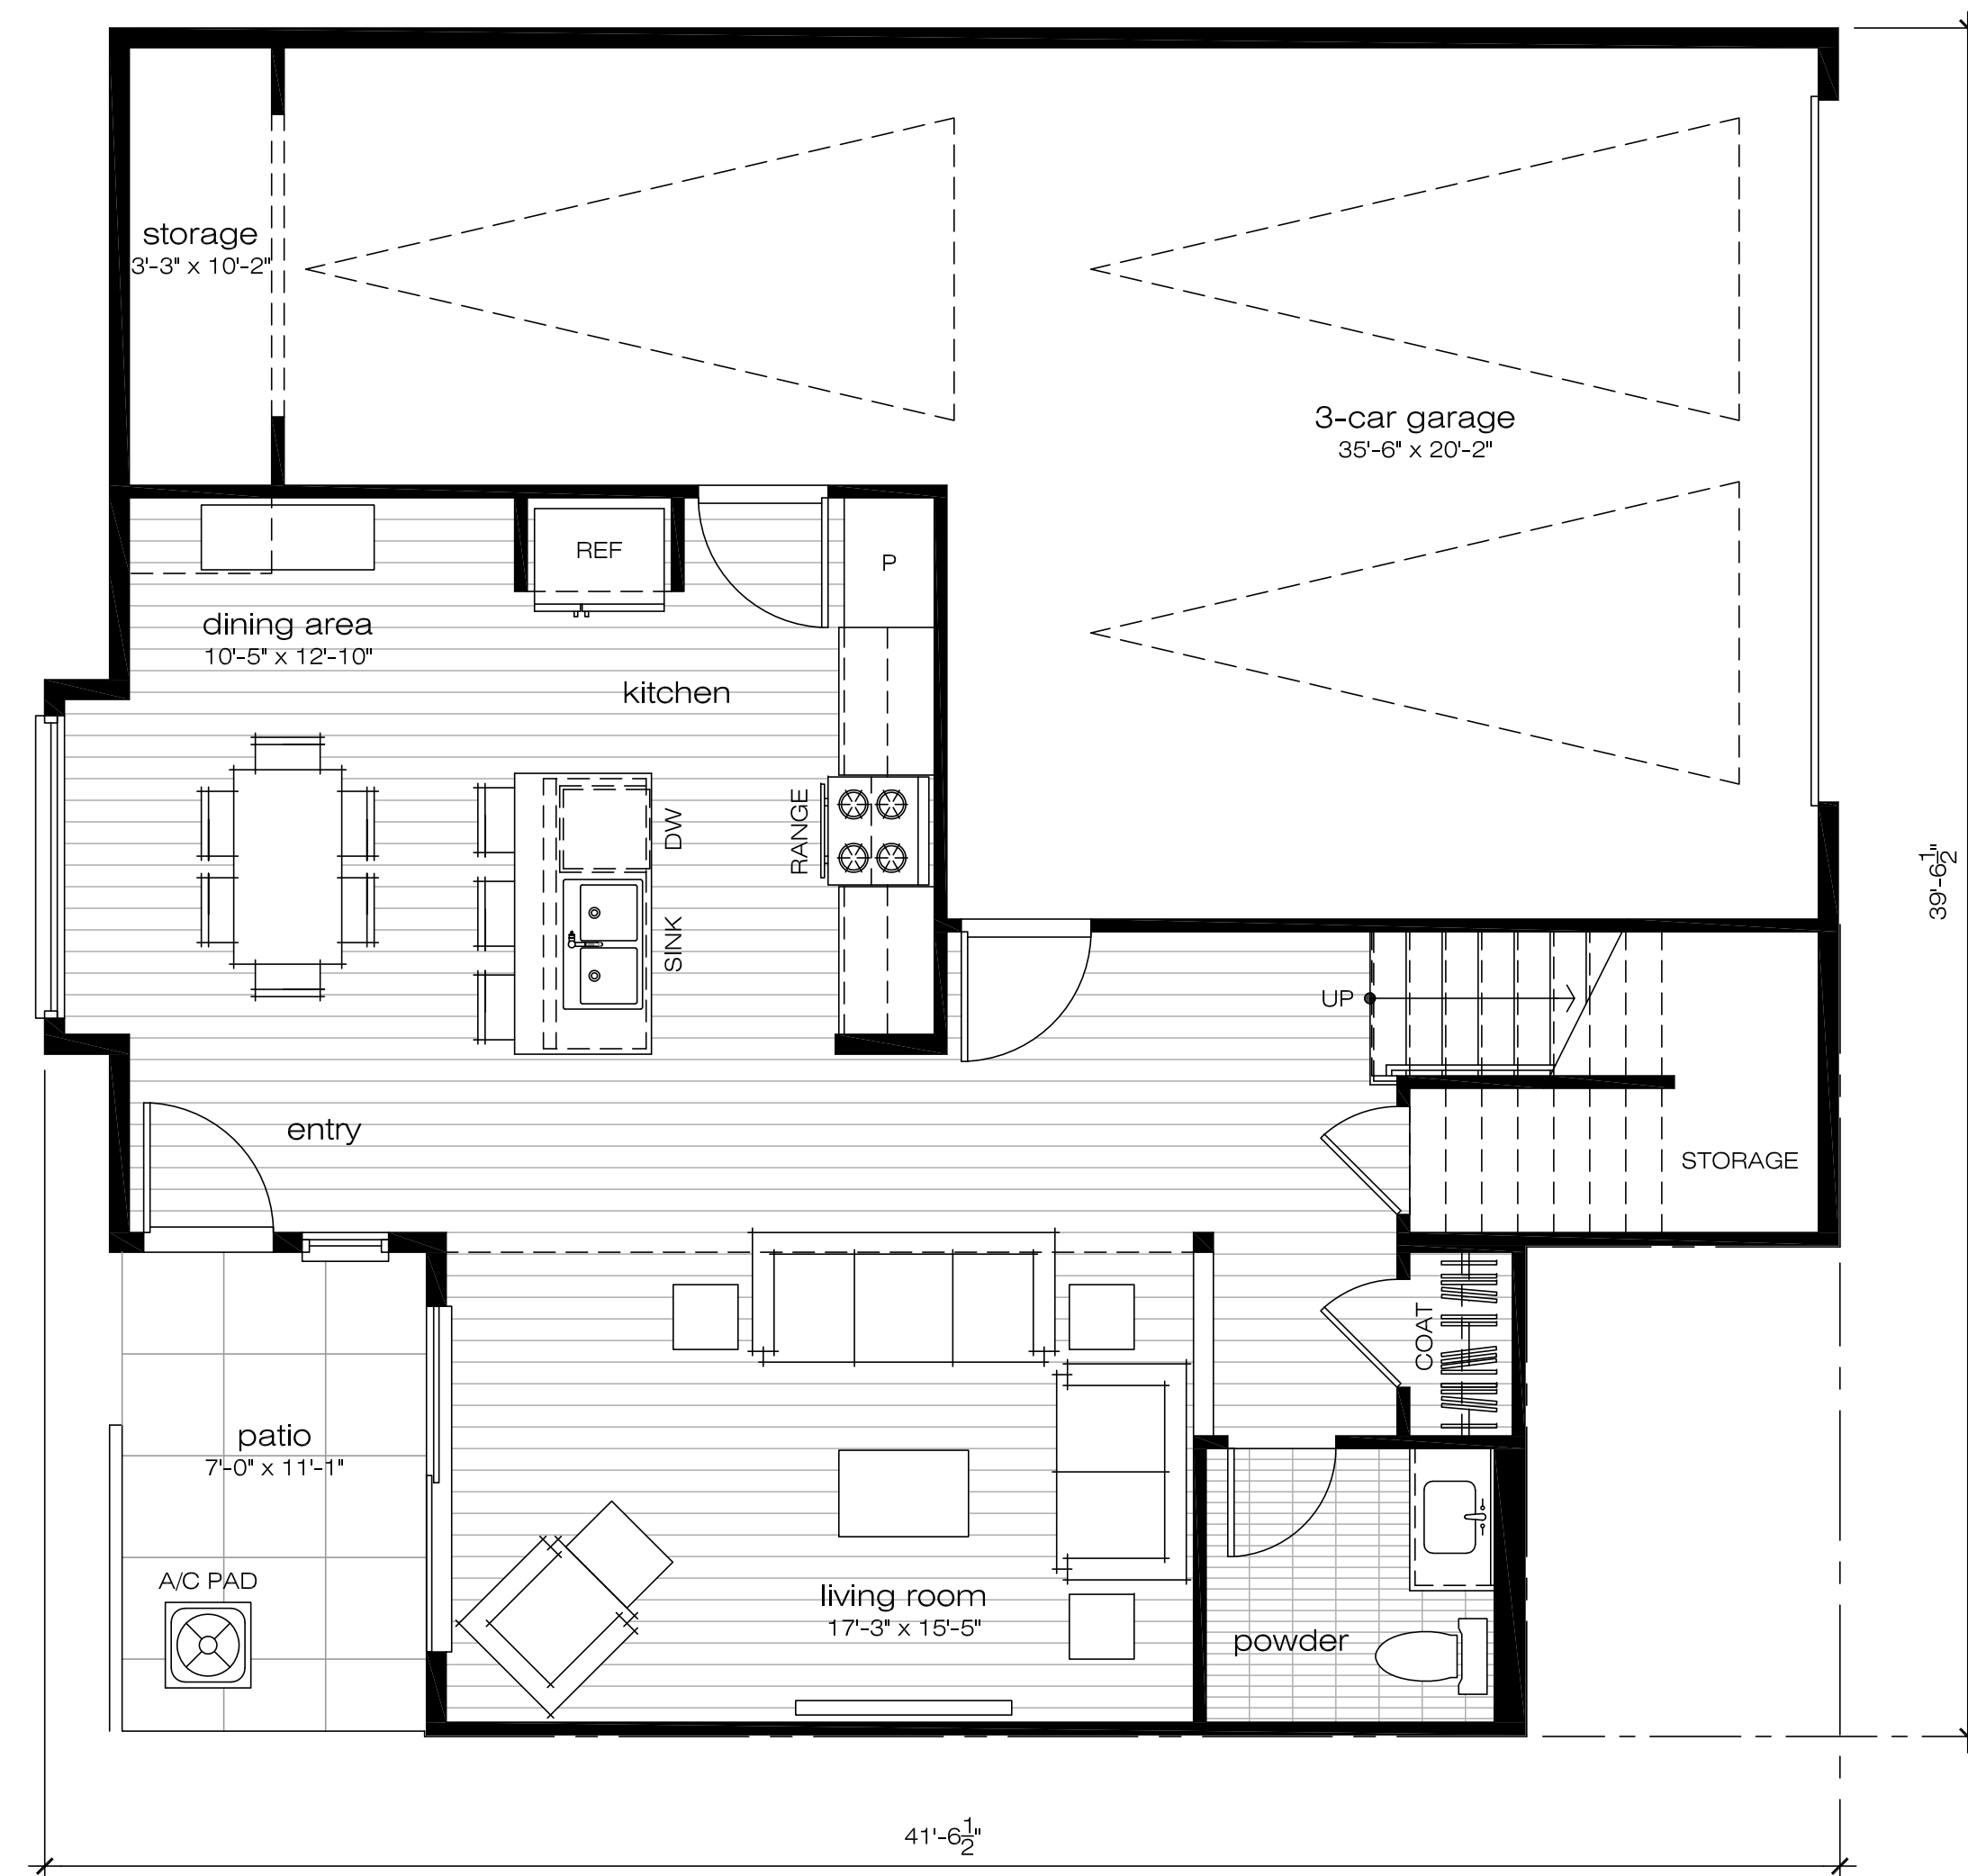

FIRST LEVEL

GROSS AREA: 799 S.F.
NET AREA: 747 S.F.

TOTAL GROSS AREA: 1,911 S.F.
TOTAL NET AREA: 1,786 S.F.
QUANTITY: 2 UNITS

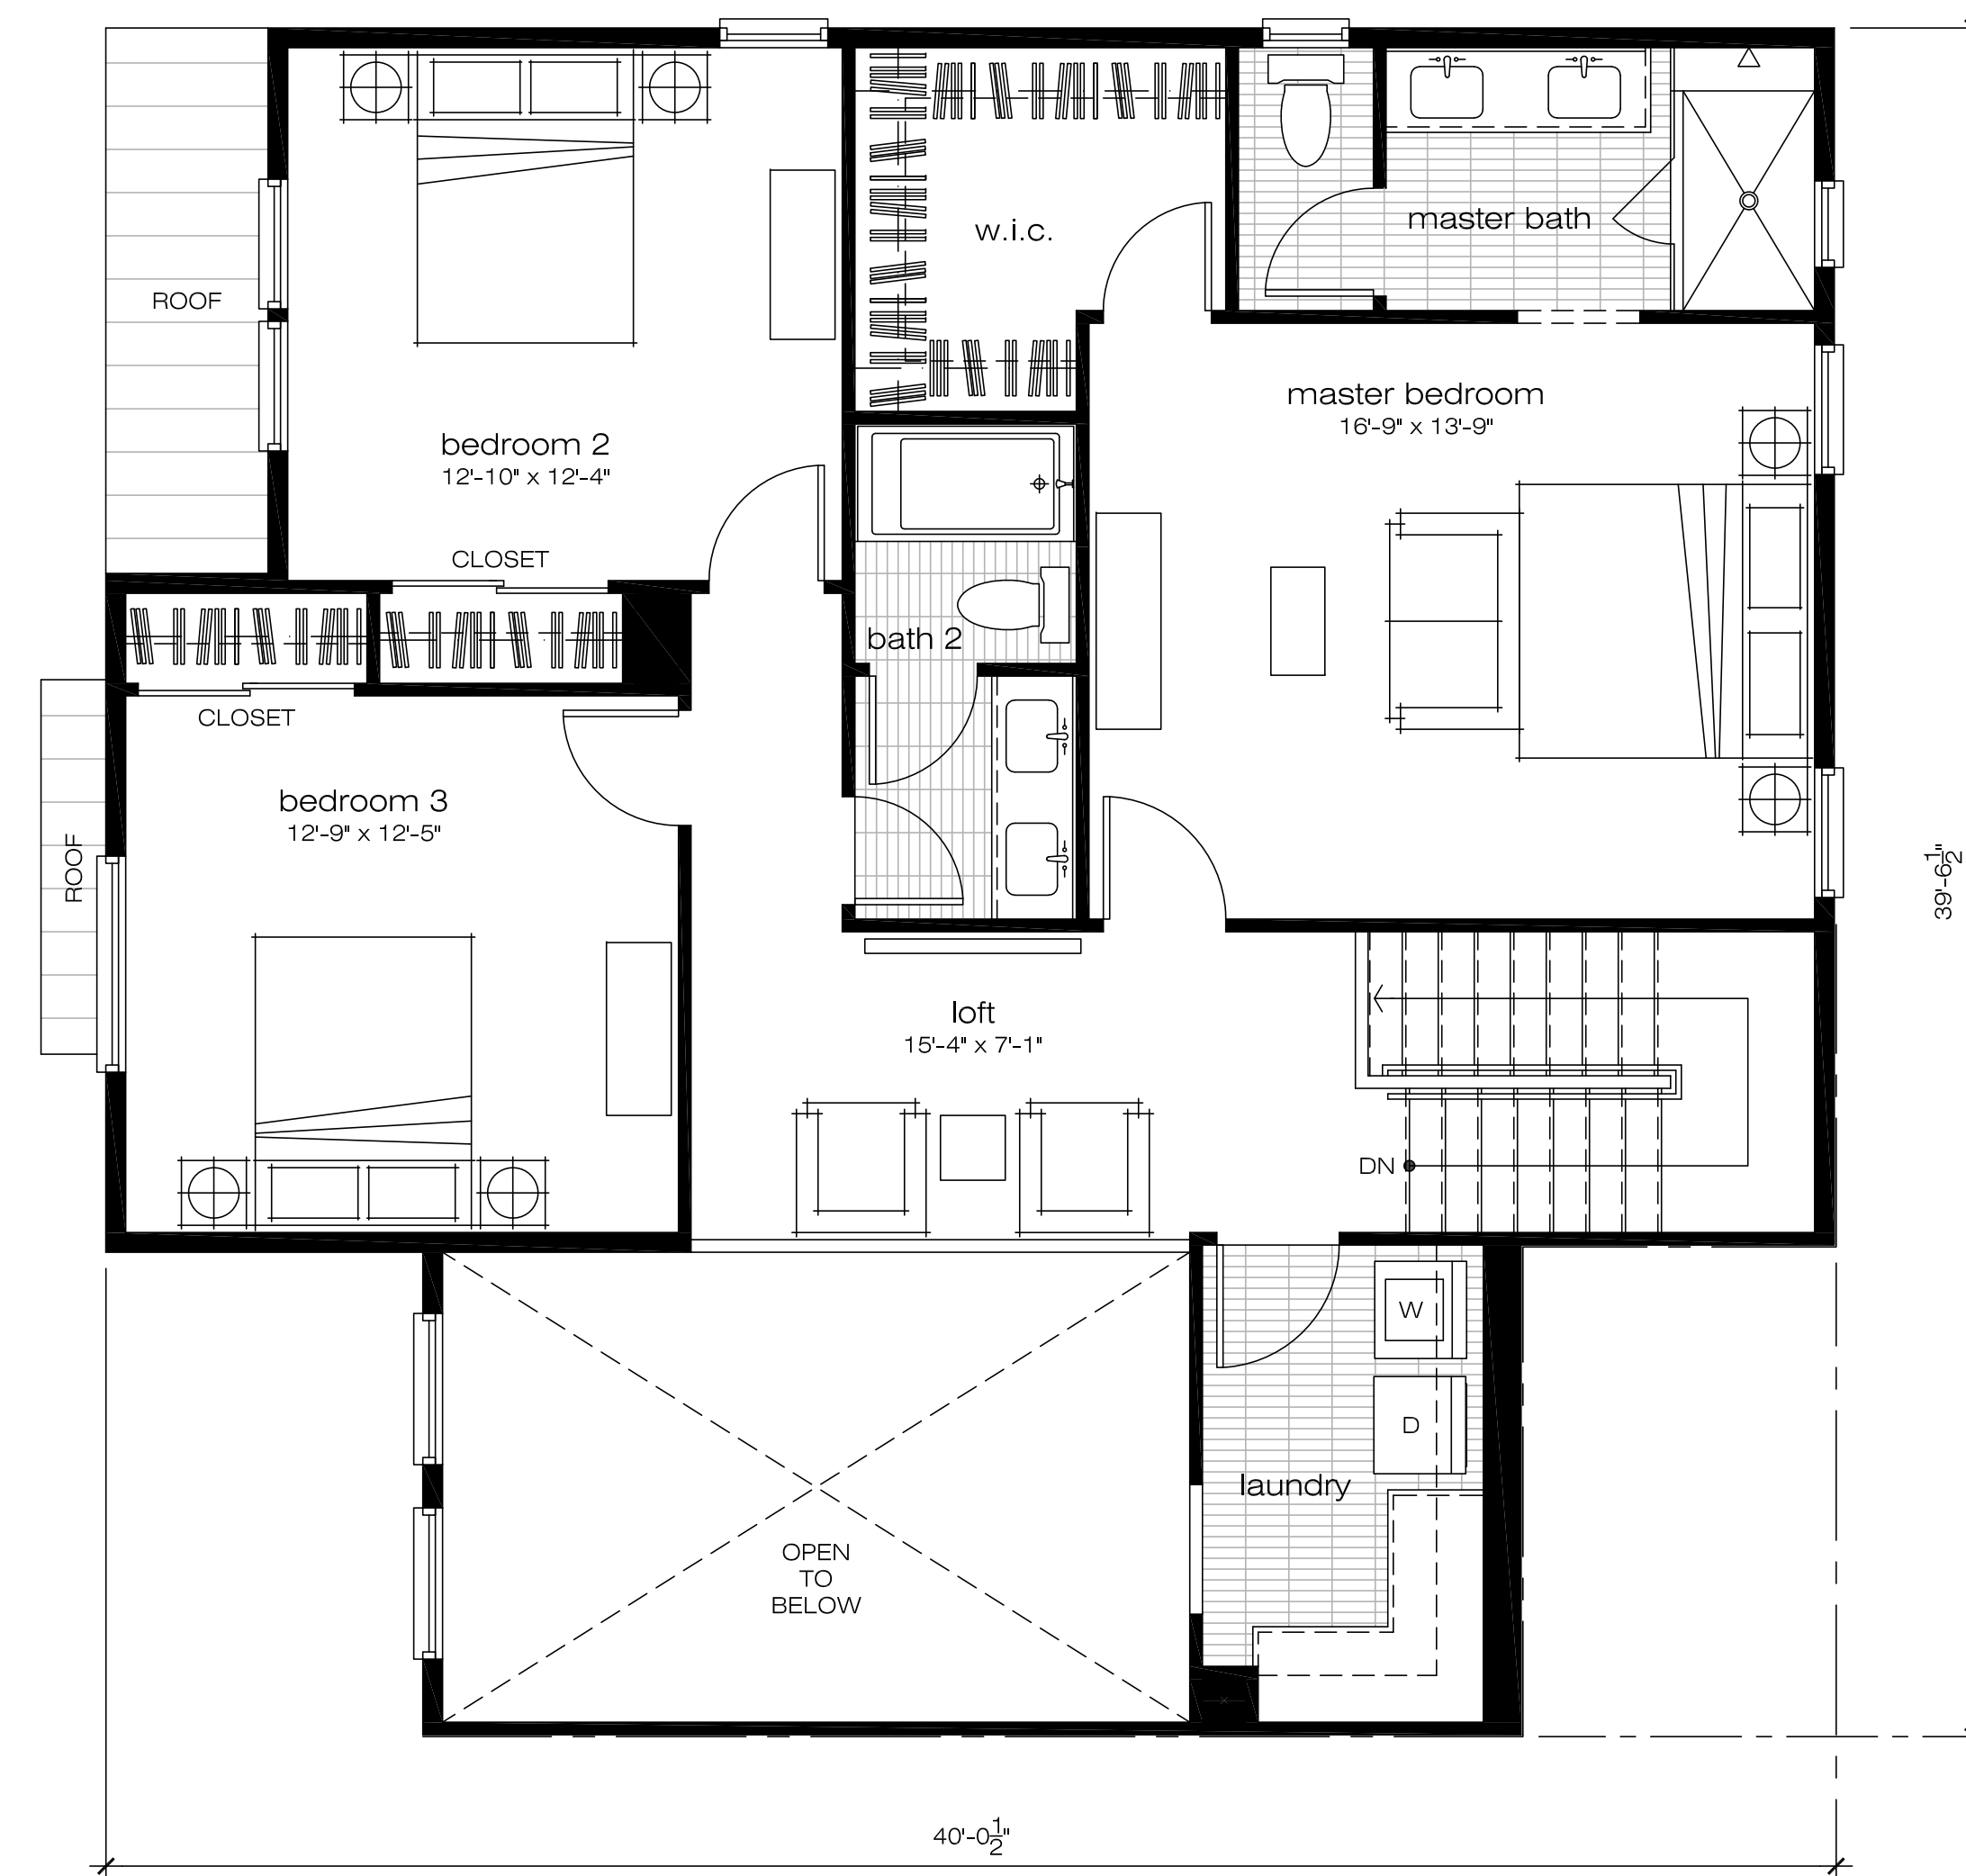

SECOND LEVEL


GROSS AREA: 1,112 S.F.
NET AREA: 1,039 S.F.

PLAN C UNIT PLANS

MISSION & LINDEN TOWNHOMES

603 - 675 EAST MISSION BOULEVARD &
638 - 692 EAST 4TH STREET, POMONA, CA 91766

MISSION & LINDEN LLC. | 2040 LOMITA BOULEVARD #100, LOMITA, CA 90717 | T. 310.373.8555

 

WITHEE MALCOLM ARCHITECTS, LLP
2251 West 190th Street Torrance, CA 90504
t. 310. 217. 8885
f. 310. 217. 0425
JOB: B9006 July 15, 2020
PRINTED: July 15, 2020

SHEET

SD

4.4




COMMON OPEN SPACE: 6,018 S.F.

COMMON OPEN SPACE EXHIBIT

MISSION & LINDEN TOWNHOMES

603 - 675 EAST MISSION BOULEVARD &
638 - 692 EAST 4TH STREET, POMONA, CA 91766

MISSION & LINDEN LLC. | 2040 LOMITA BOULEVARD #100, LOMITA, CA 90717 | T. 310.373.8555

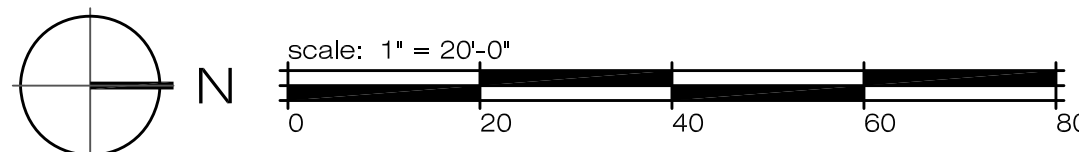

WITHEE MALCOLM ARCHITECTS, LLP
2251 West 190th Street Torrance, CA 90504
t. 310. 217. 8885
f. 310. 217. 0425
JOB: B9006 July 15, 2020
PRINTED: September 21, 2020

SHEET
SD
5.1



BUILDING 2 :
 FACADE AREA: 2,209 S.F.
 OPENING AREA: 561 S.F.
 PERCENTAGE: $(561:2,209) \times 100 = 25.4\%$

BUILDING 3 :
 FACADE AREA: 2,952 S.F.
 OPENING AREA: 730 S.F.
 PERCENTAGE: $(730:2,952) \times 100 = 24.7\%$


SOUTH ELEANOR STREET - OPENING PERCENTAGE
 EAST ELEVATION ②



BUILDING 1 :
 FACADE AREA: 2,525 S.F.
 OPENING AREA: 656 S.F.
 PERCENTAGE: $(656:2,525) \times 100 = 26\%$

BUILDING 2 :
 FACADE AREA: 3,185 S.F.
 OPENING AREA: 833 S.F.
 PERCENTAGE: $(833:3,074) \times 100 = 26.2\%$

EAST MISSION BOULEVARD - OPENING PERCENTAGE
 SOUTH ELEVATION ①

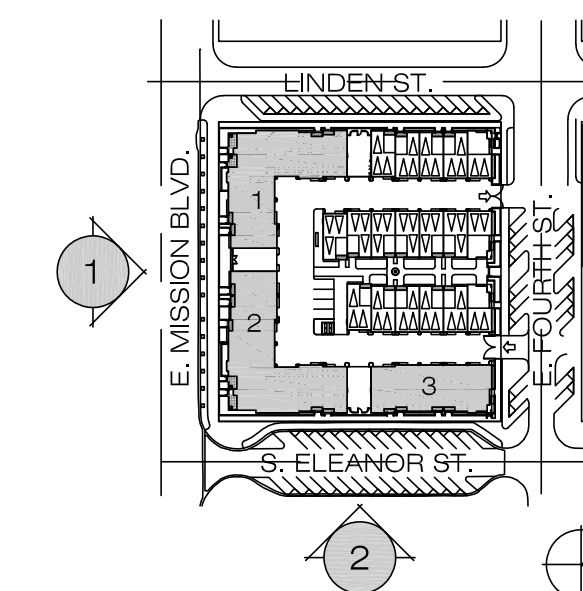


OPENING PERCENTAGE EXHIBIT

MISSION & LINDEN TOWNHOMES

603 - 675 EAST MISSION BOULEVARD &
 638 - 692 EAST 4TH STREET, POMONA, CA 91766

MISSION & LINDEN LLC. | 2040 LOMITA BOULEVARD #100, LOMITA, CA 90717 | T. 310.373.8555

scale: 1/8" = 1'-0"
 0 4 8 16 32

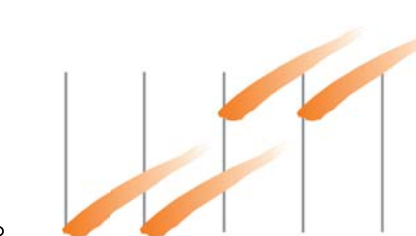

WITHEE MALCOLM ARCHITECTS, LLP
 2251 West 190th Street Torrance, CA 90504
 t. 310. 217. 8885
 f. 310. 217. 0425
 JOB: B9006 July 15, 2020
 PRINTED: July 15, 2020

SHEET
 SD
 5.2



BUILDING 3 :
 FACADE AREA: 1,187 S.F.
 OPENING AREA: 242 S.F.
 PERCENTAGE: (242:1,187)X100=20.4%

BUILDING 4 :
 FACADE AREA: 1,187 S.F.
 OPENING AREA: 242 S.F.
 PERCENTAGE: (242:1,187)X100=20.4%

BUILDING 5 :
 FACADE AREA: 1,187 S.F.
 OPENING AREA: 242 S.F.
 PERCENTAGE: (242:1,187)X100=20.4%

BUILDING 6 :
 FACADE AREA: 1,187 S.F.
 OPENING AREA: 242 S.F.
 PERCENTAGE: (242:1,187)X100=20.4%


EAST FOURTH STREET - OPENING PERCENTAGE
 EAST ELEVATION ③



BUILDING 1 :
 FACADE AREA: 2,453 S.F.
 OPENING AREA: 594 S.F.
 PERCENTAGE: (594:2,453)X100=24.2%

BUILDING 3 :
 FACADE AREA: 3,177 S.F.
 OPENING AREA: 712 S.F.
 PERCENTAGE: (712:3,177)X100=22.4%

LINDEN STREET - OPENING PERCENTAGE
 SOUTH ELEVATION ④

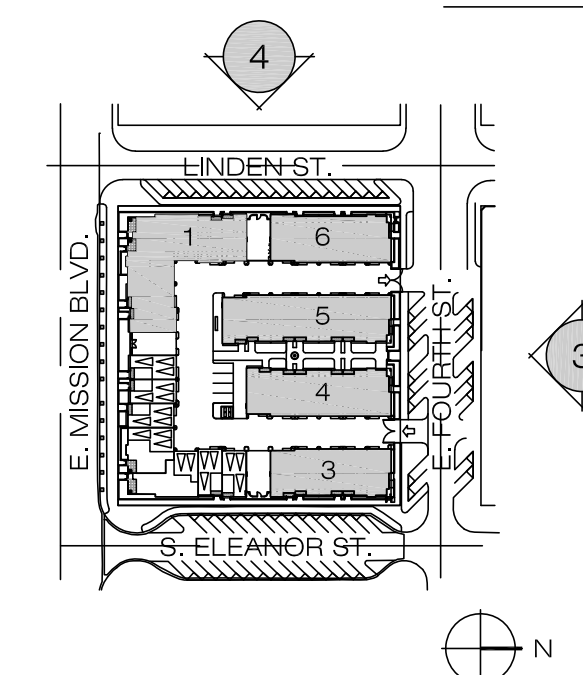

OPENING PERCENTAGE EXHIBIT

MISSION & LINDEN TOWNHOMES

603 - 675 EAST MISSION BOULEVARD &
 638 - 692 EAST 4TH STREET, POMONA, CA 91766


MISSION & LINDEN LLC. | 2040 LOMITA BOULEVARD #100, LOMITA, CA 90717 | T. 310.373.8555

scale: 1/8" = 1'-0"



WITHEE MALCOLM ARCHITECTS, LLP
 2251 West 190th Street Torrance, CA 90504
 t. 310. 217. 8885
 f. 310. 217. 0425
 JOB: B9006 July 15, 2020
 PRINTED: July 15, 2020

SHEET
 SD
 5.3

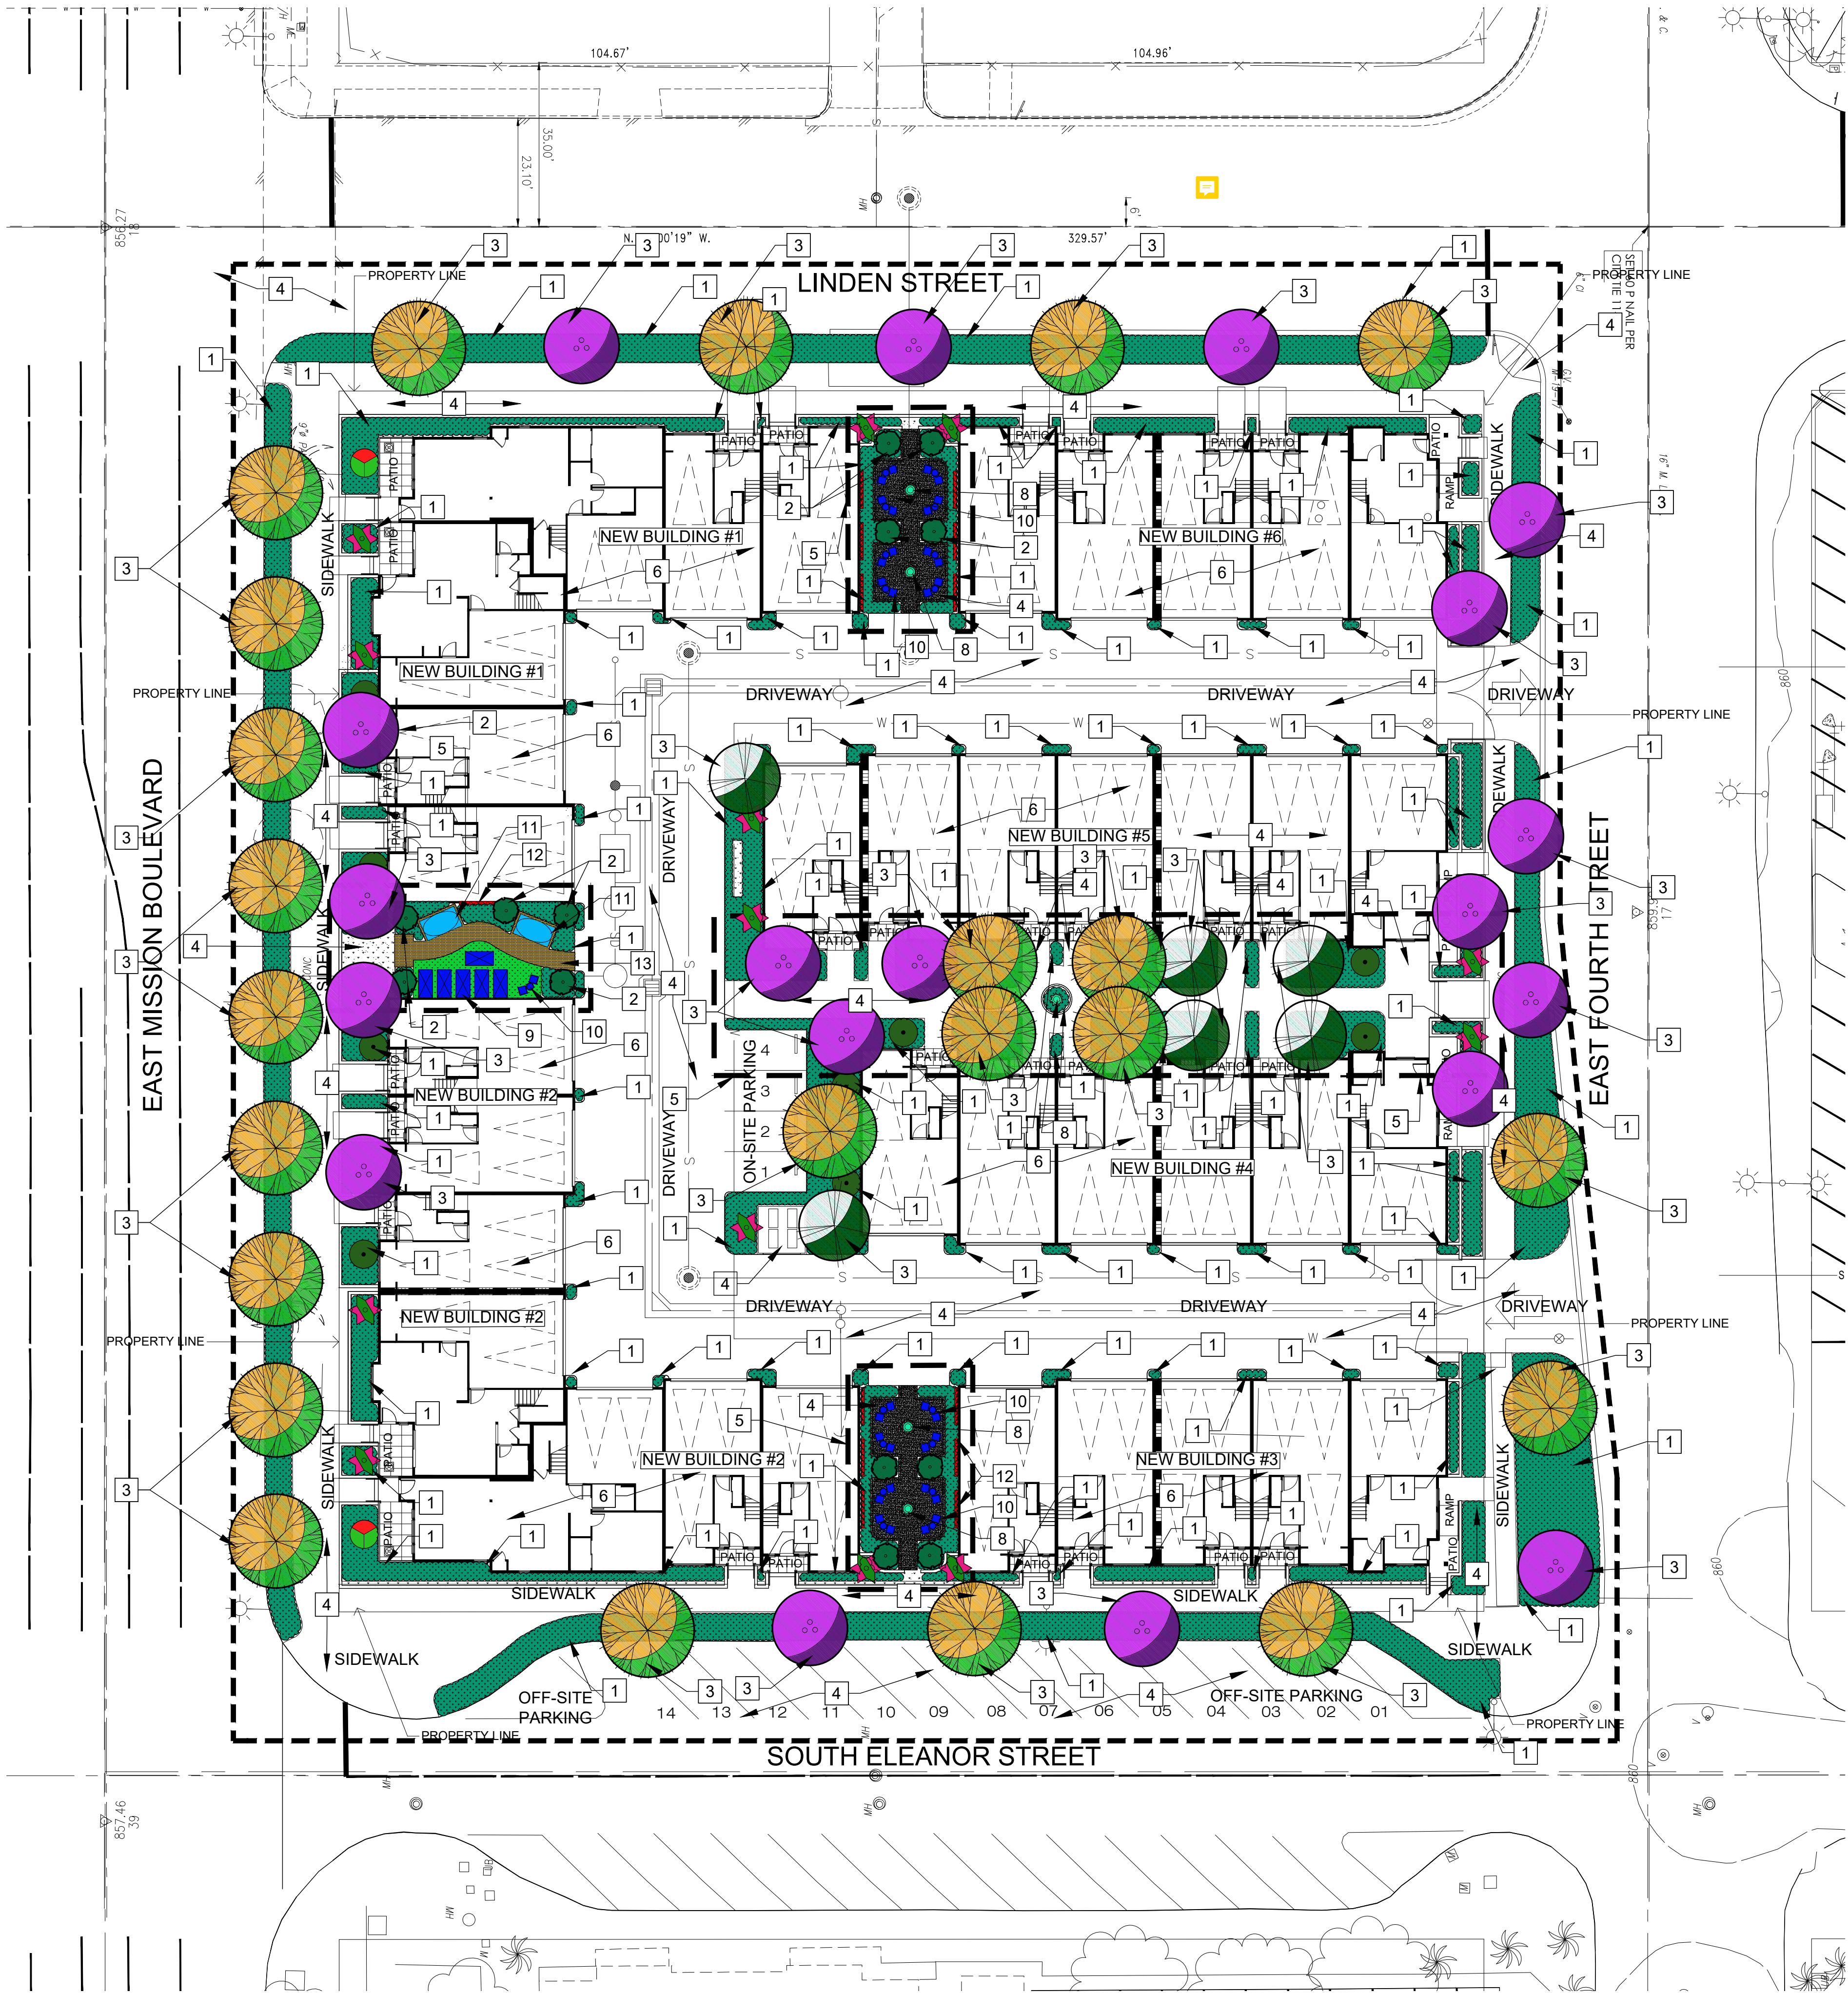

PLANTING LEGEND

SYMBOL	BOTANICAL NAME	COMMON NAME	SIZE	QUANTITY	HYDROZONE (WATER USE - HYDROZONE #)	REMARKS	INSTALLED SIZE (HEIGHT X WIDTH)	MATURE SIZE (HEIGHT X WIDTH)
DROUGHT TOLERANT TREES								
	PLATANUS RACEMOSA	CALIFORNIA SYCAMORE	36" BOX	23	M-1	STANDARD SHADE TREE / STREET TREE DECIDUOUS	13'-15' H X 6'-8' W	30'-80' H X 20'-50' W
	MAGNOLIA GRANDIFLORA 'LITTLE GEM'	LITTLE GEM DWARF SOUTHERN MAGNOLIA	24" BOX	6	M-1	STANDARD SHADE TREE EVERGREEN	7'-8' H X 4'-5' W	20'-25' H X 10'-15' W
	CERCIS CANADENSIS 'FOREST PANSY'	FOREST PANSY EASTERN REDBUD	24" BOX	19	M-1	MULTI TRUNK FLOWERING ACCENT DECIDUOUS	8'-9' H X 4'-5' W	20' H X 25' W
	CUPRESSUS SEMPERVIRENS 'GLAUC'	BLUE ITALIAN CYPRESS	15 GALLON	13	L-1	STANDARD COLUMNAR EVERGREEN	8'-10' H X 1'-2' W	60' H X 5'-10' W
DROUGHT TOLERANT SHRUBS, ORNAMENTAL GRASSES, SUCCULENTS AND GROUND COVERS								
	BOUGAINVILLEA 'TORCH GLOW'	TORCH GLOW BOUGAINVILLEA	5 GAL. @ 4' O.C.	13	L-2	FLOWERING EVERGREEN SHRUB	6'-8' H X 3'-4' W	
	OLEA EUROPAEA 'LITTLE OLLIE'	DWARF FRUITLESS OLIVE	5 GAL. @ 6' O.C.	9		FRUITLESS EVERGREEN OLIVE	4'-6' H X 4'-6' W	
	CALLISTEMON 'LITTLE JOHN'	DWARF BOTTLEBRUSH	5 GAL. @ 6' O.C.	2		FLOWERING EVERGREEN SHRUB	3'-5' H X 4'-6' W	
	LEYMUS CONDENSATUS 'CANYON PRINCE'	CANYON PRINCE RYE	1 GAL. @ 5' O.C. 13,166 S.F. (1,550 TOTAL)			NATIVE ORNAMENTAL GRASS	3'-5' H X 3'-5' W	
	ROSMARINUS OFFICINALIS 'PROSTRATUS'	PROSTRATE ROSEMARY	1 GAL. @ 5' O.C.			FLOWERING GROUND COVER	1'-2' H X 3'-5' W	
	AGAVE 'BLUE GLOW'	BLUE GLOW AGAVE	1 GAL. @ 3' O.C.			SUCCULENT FOLIAGE ACCENT	1'-2' H X 2'-3' W	
	ALOE STRIATA	CORAL ALOE	1 GAL. @ 3' O.C.			SUCCULENT FLOWERING ACCENT	1'-2' H X 2'-3' W	
	AEONIUM 'SUNBURST'	SUNBURST AEONIUM	1 GAL. @ 3' O.C.			SUCCULENT FOLIAGE ACCENT	1'-2' H X 1'-2' W	
	JUNCUS PATENS 'ELK BLUE'	CALIFORNIA GRAY RUSH	1 GAL. @ 3' O.C.			NATIVE ORNAMENTAL GRASS	1'-2' H X 1'-2' W	
	SENECIO SERPENS	BLUE CHALKSTICKS	1 GAL. @ 18" O.C.			SUCCULENT GROUND COVER	10"-12" H X 2'-3' W	
	DYMONDIA MARGARETAE	SILVER CARPET	1 GAL. @ 12" O.C.			GROUND COVER	1'-3" H X 1'-2' W	

PRELIMINARY LANDSCAPE AND IRRIGATION STATEMENT (WEL0):

I HAVE COMPLIED WITH THE CRITERIA OF THE LANDSCAPE ORDINANCE AND APPLIED THEM ACCORDINGLY FOR THE EFFICIENT USE OF WATER IN THE PRELIMINARY LANDSCAPE PLAN. THE NEW IRRIGATION SYSTEM IS TO UTILIZE A 'SMART' IRRIGATION CONTROLLER WITH A NEW WEATHER SENSOR AND NEW DEDICATED IRRIGATION SUB-METER WITH FLOW SENSING. SHRUBS WILL BE IRRIGATED WITH SUB-SURFACE DRIP LINE TUBING AND POINT TO POINT EMITTERS ON DEDICATED CONTROL VALVES WITH PRESSURE REGULATORS AND DRIP FILTERS. POINT TO POINT DRIP EMITTERS WILL BE USED WHERE NECESSARY FOR LARGER SHRUBS AND TREES. TREES WILL BE PROVIDED WITH DEDICATED CONTROL VALVES WITH 2 LOW FLOW BUBBLERS EACH FOR MONTHLY DEEP ROOT WATERING.

PROPOSED NEW IRRIGATION EQUIPMENT:

NEW IRRIGATION-ONLY SUB-METER WITH FLOW SENSING WITH INTEGRATED MASTER VALVE - NETAFIM HYDROMETER
NEW IRRIGATION SUB-SURFACE DRIPLINE SYSTEM - GPH HEAVY WALL DRIPLINE AND DRIP ACCESSORIES
NEW IRRIGATION SUB-SURFACE BUBBLERS - HUNTER ROOT ZONE WATERING SYSTEM
NEW IRRIGATION SUB-SURFACE POINT TO POINT DRIP SYSTEM WITH PRESSURE REGULATING EMITTERS AND BUG CAPS
NEW IRRIGATION CONTROL VALVES - SUPERIOR 810 (DRIP) AND 950 (BUBBLER) BRASS VALVES WITH PRESSURE REGULATION AND FILTRATION
NEW IRRIGATION ACCESSORIES - IRRIGATION VALVES FOR DRIP AND BUBBLER SYSTEMS SHALL INCLUDE 150 MESH STAINLESS STEEL FILTERS
NEW IRRIGATION CONTROLLER - HUNTER I-CORE 'SMART' CONTROLLER WITH WIRELESS WEATHER SENSOR AND FLOW MONITORING
NEW IRRIGATION GATE VALVES - NIBCO T-113 BRASS GATE VALVES FOR PARTIAL OR COMPLETE SYSTEM SHUTDOWN

PRELIMINARY LANDSCAPE KEYNOTES

- 1 LOW WATER USE HYDROZONE - SHRUBS, SUCCULENTS, GROUND COVERS AND ORNAMENTAL GRASSES - 13,166 S.F. (L-2)
IRRIGATION: NEW SUB-SURFACE DRIPLINE WITH ADDITIONAL POINT TO POINT EMITTERS FOR LARGER PLANTS
- 2 LOW WATER USE HYDROZONE - 13 TREES - 208 S.F. (L-1)
IRRIGATION: NEW SUB-SURFACE LOW-FLOW BUBBLERS
- 3 MODERATE WATER USE HYDROZONE - 48 TREES - 768 S.F. (M-1)
IRRIGATION: NEW SUB-SURFACE LOW-FLOW BUBBLERS
- 4 HARDSCAPE (SEE ARCH PLANS) - 16,381 S.F.
- 5 OPEN SPACE / COURTYARDS - 5,918 S.F.
- 6 BUILDINGS (SEE ARCH PLANS) - 33,021 S.F.
- 7 PROPOSED IRRIGATION POINT OF CONNECTION (NOT SHOWN) - NEW 2" IRRIGATION ONLY WATER SUB-METER, 2" LEAD FREE BACKFLOW PREVENTER, 2" MASTER VALVE, 2" FLOW SENSOR, 2" IRRIGATION MAINLINE AND 2" AIR VENT
- 8 NEW DECORATIVE PLANTER POT - TO BE SELECTED BY OWNER
- 9 ARTIFICIAL TURF WITH FALL PADS AT YOGA / MEDITATION AREA
- 10 NEW SEATING AND TABLES AT OPEN SPACE AREAS
- 11 NEW FREE STANDING HAMMOCK
- 12 NEW VINE TRELLIS
- 13 NEW DECOMPOSED GRANITE PATH WITH BINDER AND EDGING

LANDSCAPE NOTES:

TOTAL LANDSCAPE AREA: 14,195 S.F.
EXISTING LANDSCAPE AREA: N/A
TOTAL OPEN SPACE AREA: 5,918 S.F.
TOTAL PROPOSED NEW TREES: 61
TOTAL EXISTING PROTECTED TREES TO REMOVE AND REPLACE: 2
TOTAL LOT SIZE: 63,597 S.F.
TOTAL LANDSCAPE AS PERCENTAGE OF LOT: 22.3% LANDSCAPE
TOTAL BUILDING AREA: 33,021 S.F.
TOTAL PARKING: 106 PARKING SPACES ON-SITE AND 14 OFF-SITE
WATER: POTABLE WATER
WATER PURVEYOR: CITY OF POMONA WATER DEPARTMENT

NOTE:
I HAVE COMPLIED WITH THE CRITERIA OF THE ORDINANCE AND APPLIED THEM FOR THE EFFICIENT USE OF WATER IN THE PRELIMINARY LANDSCAPE PLAN.

L-1 - PRELIMINARY LANDSCAPE PLAN

MISSION & LINDEN TOWNHOMES - 603-675 EAST MISSION & 638-692 EAST 4TH, POMONA, CALIFORNIA 91766



PLATANUS RACEMOSA
CALIFORNIA SYCAMORE
STREET TREE



MAGNOLIA GRANDIFLORA 'LITTLE GEM'
DWARF SOUTHERN MAGNOLIA
SHADE TREE




CERCIS CANADENSIS 'FOREST PANSY'
EASTERN REDBUD
FLOWERING ACCENT TREE



CUPRESSUS SEMPERVIRENS 'GLAUCA'
BLUE ITALIAN CYPRESS
COLUMNAR



BOUGAINVILLEA 'TORCH GLOW'
TORCH GLOW BOUGAINVILLEA
FLOWERING EVERGREEN SHRUB

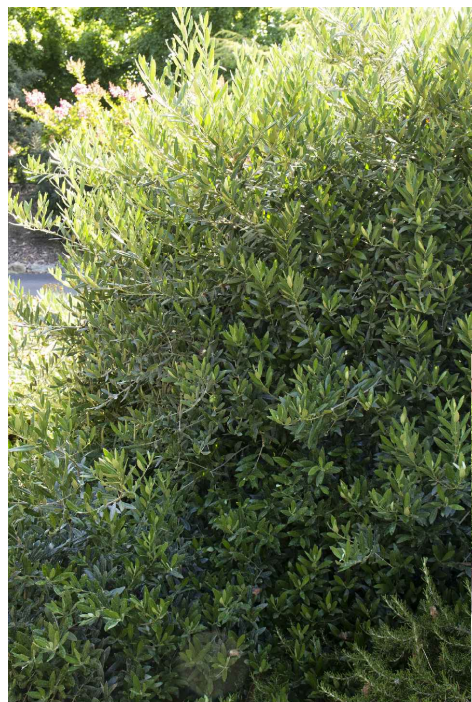

OLEA EUROPAEA 'LITTLE OLLIE'
DWARF FRUITLESS OLIVE
FRUITLESS EVERGREEN OLIVE



CALLISTEMON 'LITTLE JOHN'
DWARF BOTTLEBRUSH
FLOWERING EVERGREEN SHRUB



LEYMUS CONDENSATUS 'CANYON PRINCE'
CANYON PRINCE RYE
NATIVE ORNAMENTAL GRASS



ROSEMARINUS OFFICINALIS 'PROSTRATUS'
PROSTRATE ROSEMARY
FLOWERING GROUND COVER



AGAVE 'BLUE GLOW'
BLUE GLOW AGAVE
SUCCULENT FOLIAGE ACCENT



ALOE STRIATA
CORAL ALOE
SUCCULENT FLOWERING ACCENT



AEONIUM 'SUNBURST'
SUNBURST AEONIUM
SUCCULENT FOLIAGE ACCENT



JUNCUS PATENS 'ELK BLUE'
ELK BLUE CALIFORNIA GRAY RUSH
NATIVE ORNAMENTAL GRASS



SENECIO SERPENS
BLUE CHALKSTICKS
SUCCULENT GROUND COVER




DYMONDIA MARGARETAE
SILVER CARPET
GROUND COVER

L-2 - PRELIMINARY PLANT PALETTE

MISSION & LINDEN TOWNHOMES - 603-675 EAST MISSION & 638-692 EAST 4TH, POMONA, CALIFORNIA 91766

DATE: 08/10/20

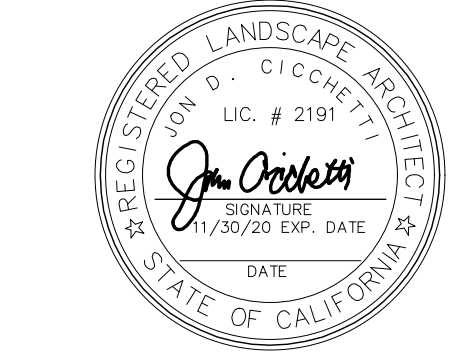



JDC
Landscape Architects
Planners

JON DAVID CICHETTI
140 LINDEN AVENUE, SUITE 286
LONG BEACH, CA 90802
(562) 989-1880
CWCLANDARCH@EARTHLINK.NET



PLANTING LEGEND

SYMBOL	BOTANICAL NAME	COMMON NAME	SIZE	QUANTITY
DROUGHT TOLERANT TREES				
	PLATANUS RACEMOSA	CALIFORNIA SYCAMORE	36" BOX	23
	MAGNOLIA GRANDIFLORA 'LITTLE GEM'	LITTLE GEM DWARF SOUTHERN MAGNOLIA	24" BOX	6
	CERCIS CANADENSIS 'FOREST PANSY'	FOREST PANSY EASTERN REDBUD	24" BOX	19
	CUPRESSUS SEMPERVIRENS 'GLAUC'	BLUE ITALIAN CYPRESS	15 GALLON	13
DROUGHT TOLERANT SHRUBS, ORNAMENTAL GRASSES, SUCCULENTS AND GROUND COVERS				
	BOUGAINVILLEA 'TORCH GLOW'	TORCH GLOW BOUGAINVILLEA	5 GAL. @ 4" O.C.	13
	OLEA EUROPAEA 'LITTLE OLLIE'	DWARF FRUITLESS OLIVE	5 GAL. @ 6" O.C.	9
	CALLISTEMON 'LITTLE JOHN'	DWARF BOTTLEBRUSH	5 GAL. @ 6" O.C.	2
	LEYMUS CONDENSATUS 'CANYON PRINCE'	CANYON PRINCE RYE	1 GAL. @ 5" O.C.	13,166 S.F. (1,550 TOTAL)
	ROSMARINUS OFFICINALIS 'PROSTRATUS'	PROSTRATE ROSEMARY	1 GAL. @ 5" O.C.	
	AGAVE 'BLUE GLOW'	BLUE GLOW AGAVE	1 GAL. @ 3" O.C.	
	ALOE STRIATA	CORAL ALOE	1 GAL. @ 3" O.C.	
	AEONIUM 'SUNBURST'	SUNBURST AEONIUM	1 GAL. @ 3" O.C.	
	JUNCUS PATENS 'ELK BLUE'	CALIFORNIA GRAY RUSH	1 GAL. @ 3" O.C.	
	SENECIO SERPENS	BLUE CHALKSTICKS	1 GAL. @ 18" O.C.	
	DYMONDIA MARGARETAE	SILVER CARPET	1 GAL. @ 12" O.C.	

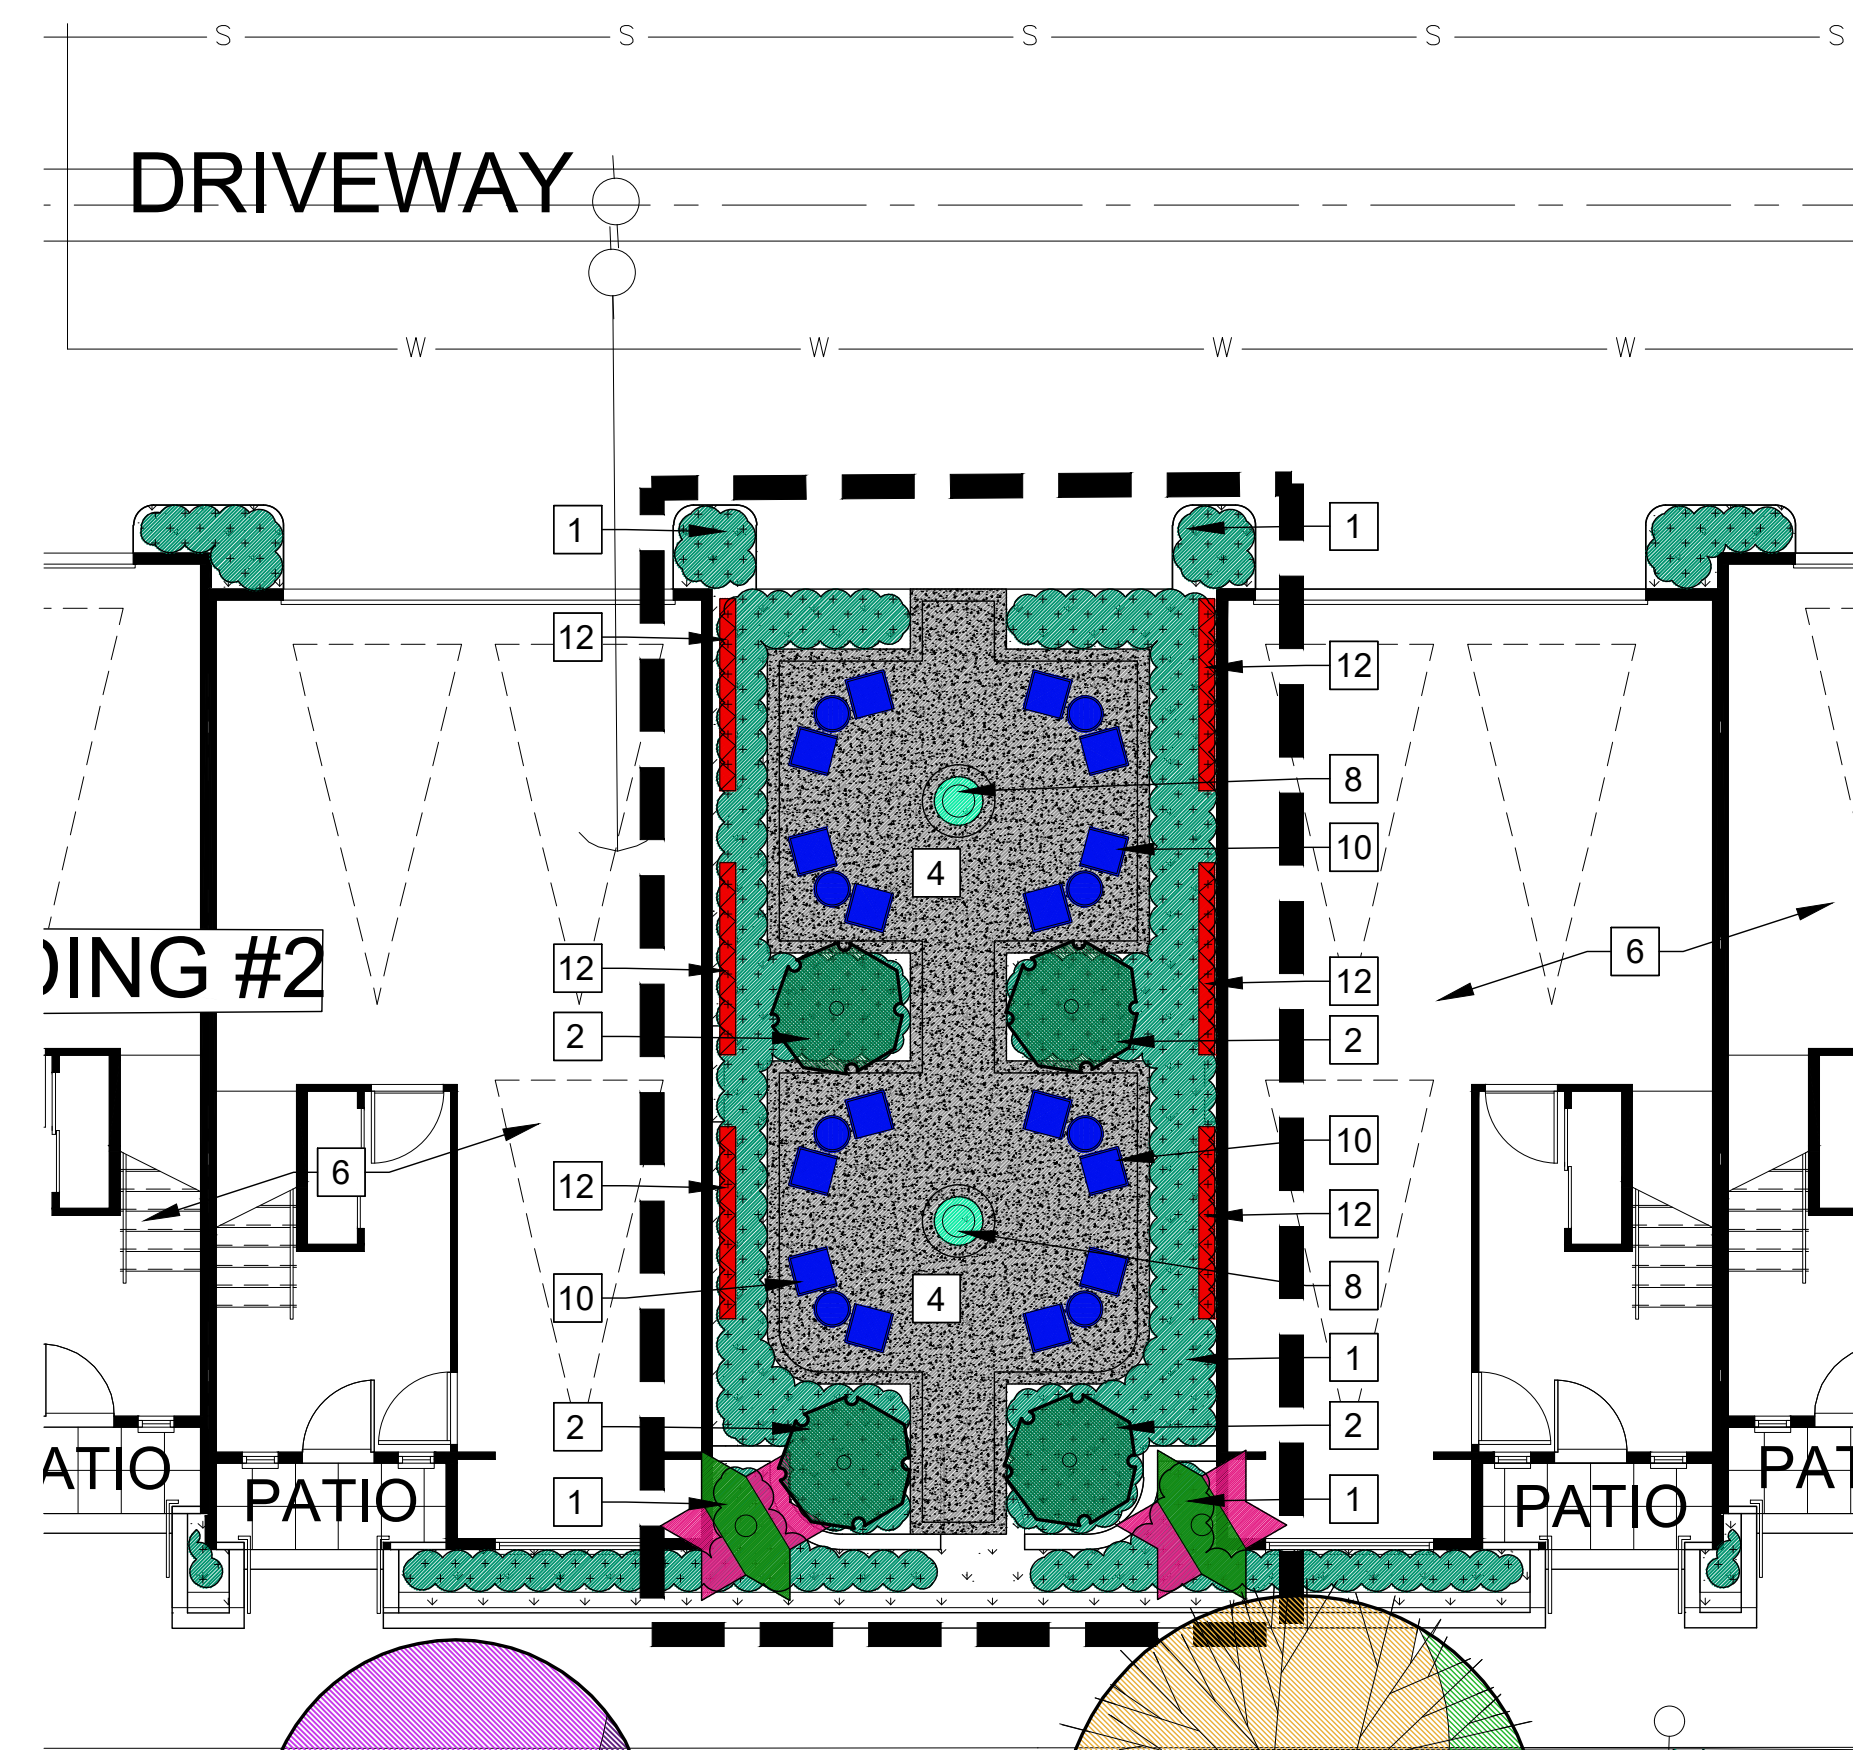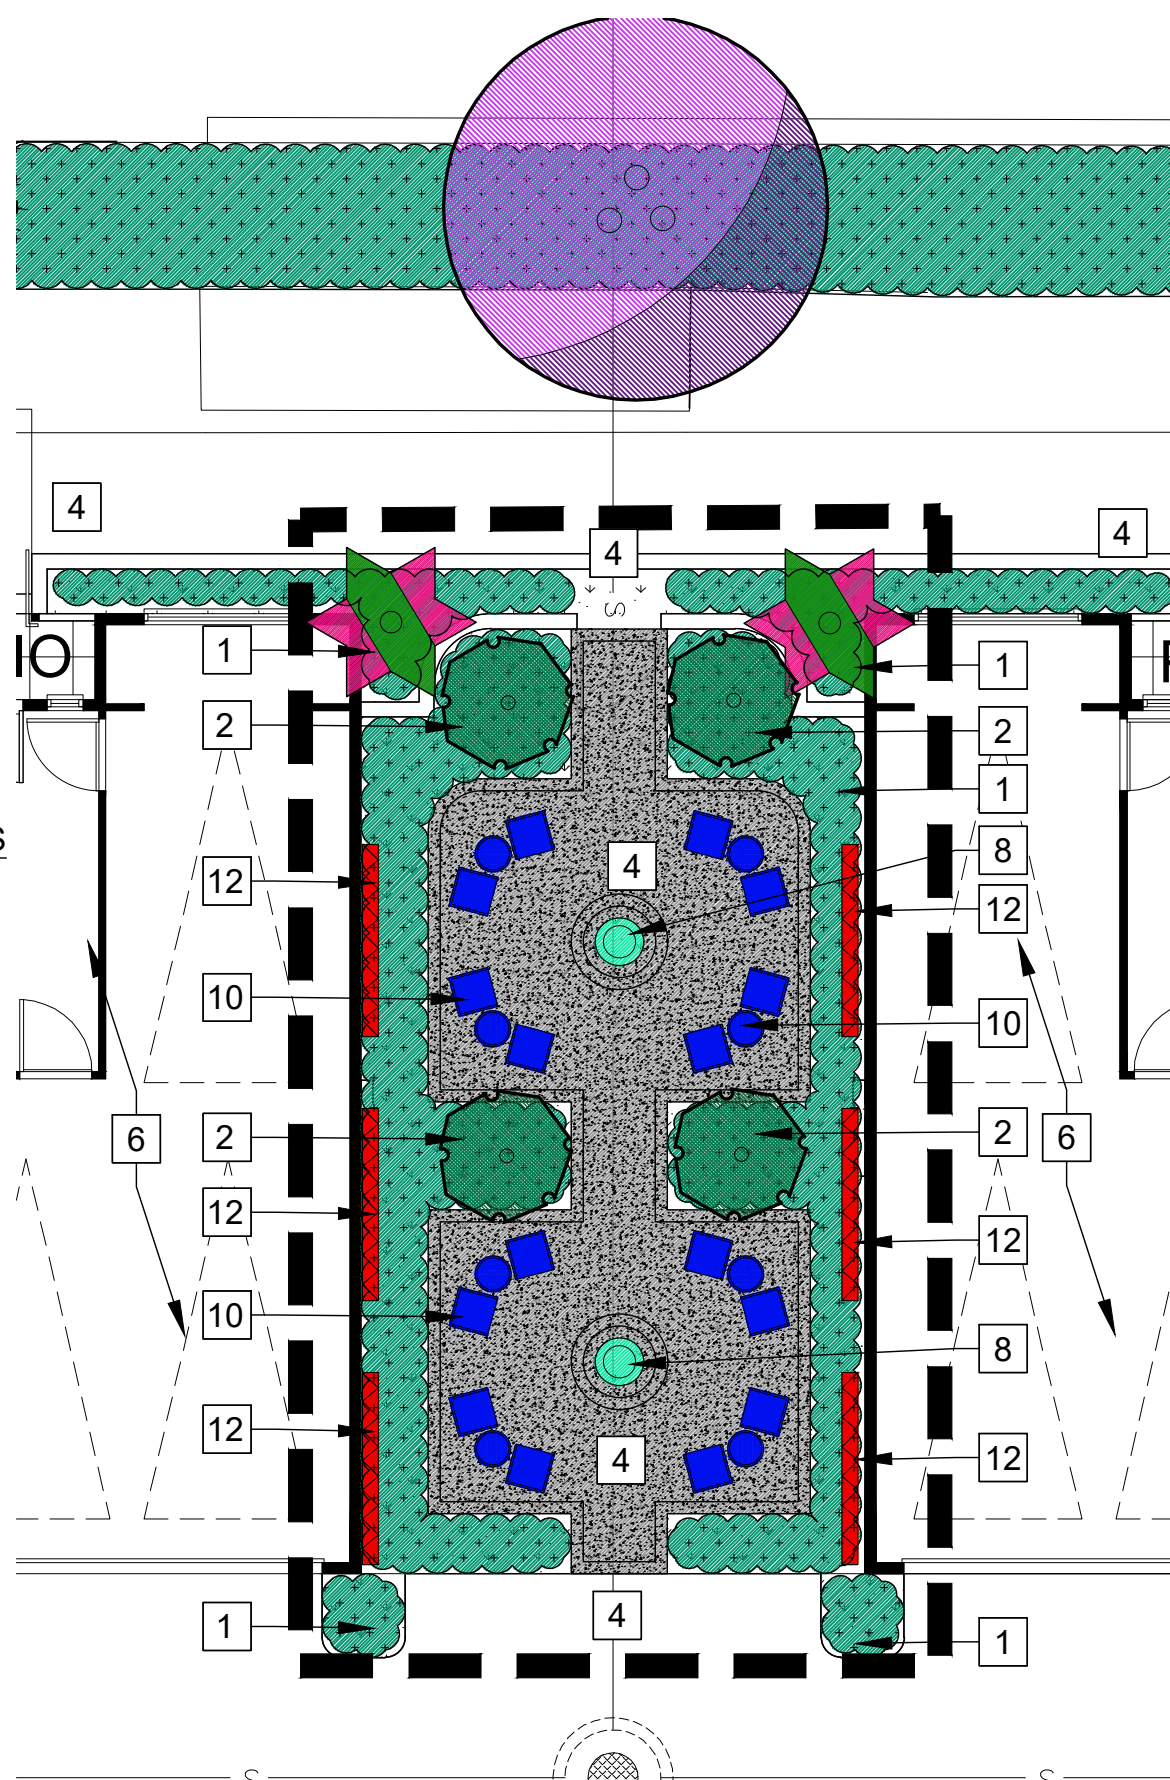

PRELIMINARY LANDSCAPE KEYNOTES

- 1 LOW WATER USE HYDROZONE - SHRUBS, SUCCULENTS, GROUND COVERS AND ORNAMENTAL GRASSES - 13,166 S.F. (L-2)
IRRIGATION: NEW SUB-SURFACE DRIPLINE WITH ADDITIONAL POINT TO POINT EMITTERS FOR LARGER PLANTS
- 2 LOW WATER USE HYDROZONE - 13 TREES - 208 S.F. (L-1)
IRRIGATION: NEW SUB-SURFACE LOW-FLOW BUBBLERS
- 3 MODERATE WATER USE HYDROZONE - 48 TREES - 768 S.F. (M-1)
IRRIGATION: NEW SUB-SURFACE LOW-FLOW BUBBLERS
- 4 HARDSCAPE (SEE ARCH PLANS) - 16,381 S.F.
- 5 OPEN SPACE / COURTYARDS - 5,918 S.F.
- 6 BUILDINGS (SEE ARCH PLANS) - 33,021 S.F.
- 7 PROPOSED IRRIGATION POINT OF CONNECTION (NOT SHOWN) - NEW 2" IRRIGATION ONLY WATER SUB-METER, 2" LEAD FREE BACKFLOW PREVENTER, 2" MASTER VALVE, 2" FLOW SENSOR, 2" IRRIGATION MAINLINE AND 2" AIR VENT
- 8 NEW DECORATIVE PLANTER POT - TO BE SELECTED BY OWNER
- 9 ARTIFICIAL TURF WITH FALL PADS AT YOGA / MEDITATION AREA
- 10 NEW SEATING AND TABLES AT OPEN SPACE AREAS
- 11 NEW FREE STANDING HAMMOCK
- 12 NEW VINE TRELLIS
- 13 NEW DECOMPOSED GRANITE PATH WITH BINDER AND EDGING

L-3 - PRELIMINARY OPEN SPACE BLOW-UP PLANS

MISSION & LINDEN TOWNHOMES - 603-675 EAST MISSION & 638-692 EAST 4TH, POMONA, CALIFORNIA 91766

DATE: 08/10/20

SCALE: 1/8" = 1'-0"



JON DAVID CICHETTI
140 LINDEN AVENUE, SUITE 286
LONG BEACH, CA 90802
(562) 989-1880
CWLANDARCH@EARTHLINK.NET



FREE STANDING HAMMOCK



ARTIFICIAL TURF AREA FOR YOGA /
MEDITATION / GATHERINGS



CLASSIC ADIRONDACK CHAIR



SMALL SIDE TABLE



CALIFORNIA GOLD
DECOMPOSED GRANITE
WITH ORGANIC BINDER



DECORATIVE PLANTER POTS - TO BE SELECTED BY OWNER



VINE CABLE TRELLIS SYSTEM
DIAMOND PATTERN




VINE GREEN SCREEN SYSTEM
ANCHORED TO WALL

L-4 - PRELIMINARY MATERIALS BOARD


MISSION & LINDEN TOWNHOMES - 603-675 EAST MISSION & 638-692 EAST 4TH, POMONA, CALIFORNIA 91766

DATE: 08/10/20

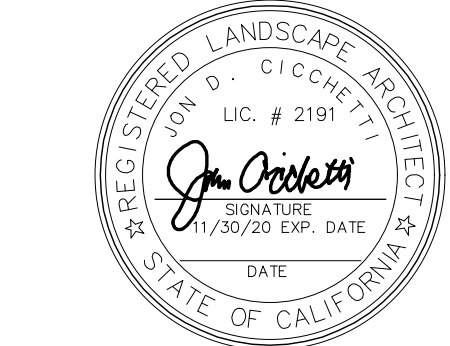

JDC
Landscape Architects
Planners

JON DAVID CICHETTI
140 LINDEN AVENUE, SUITE 286
LONG BEACH, CA 90802
(562) 989-1880
CWCLANDARCH@EARTHLINK.NET

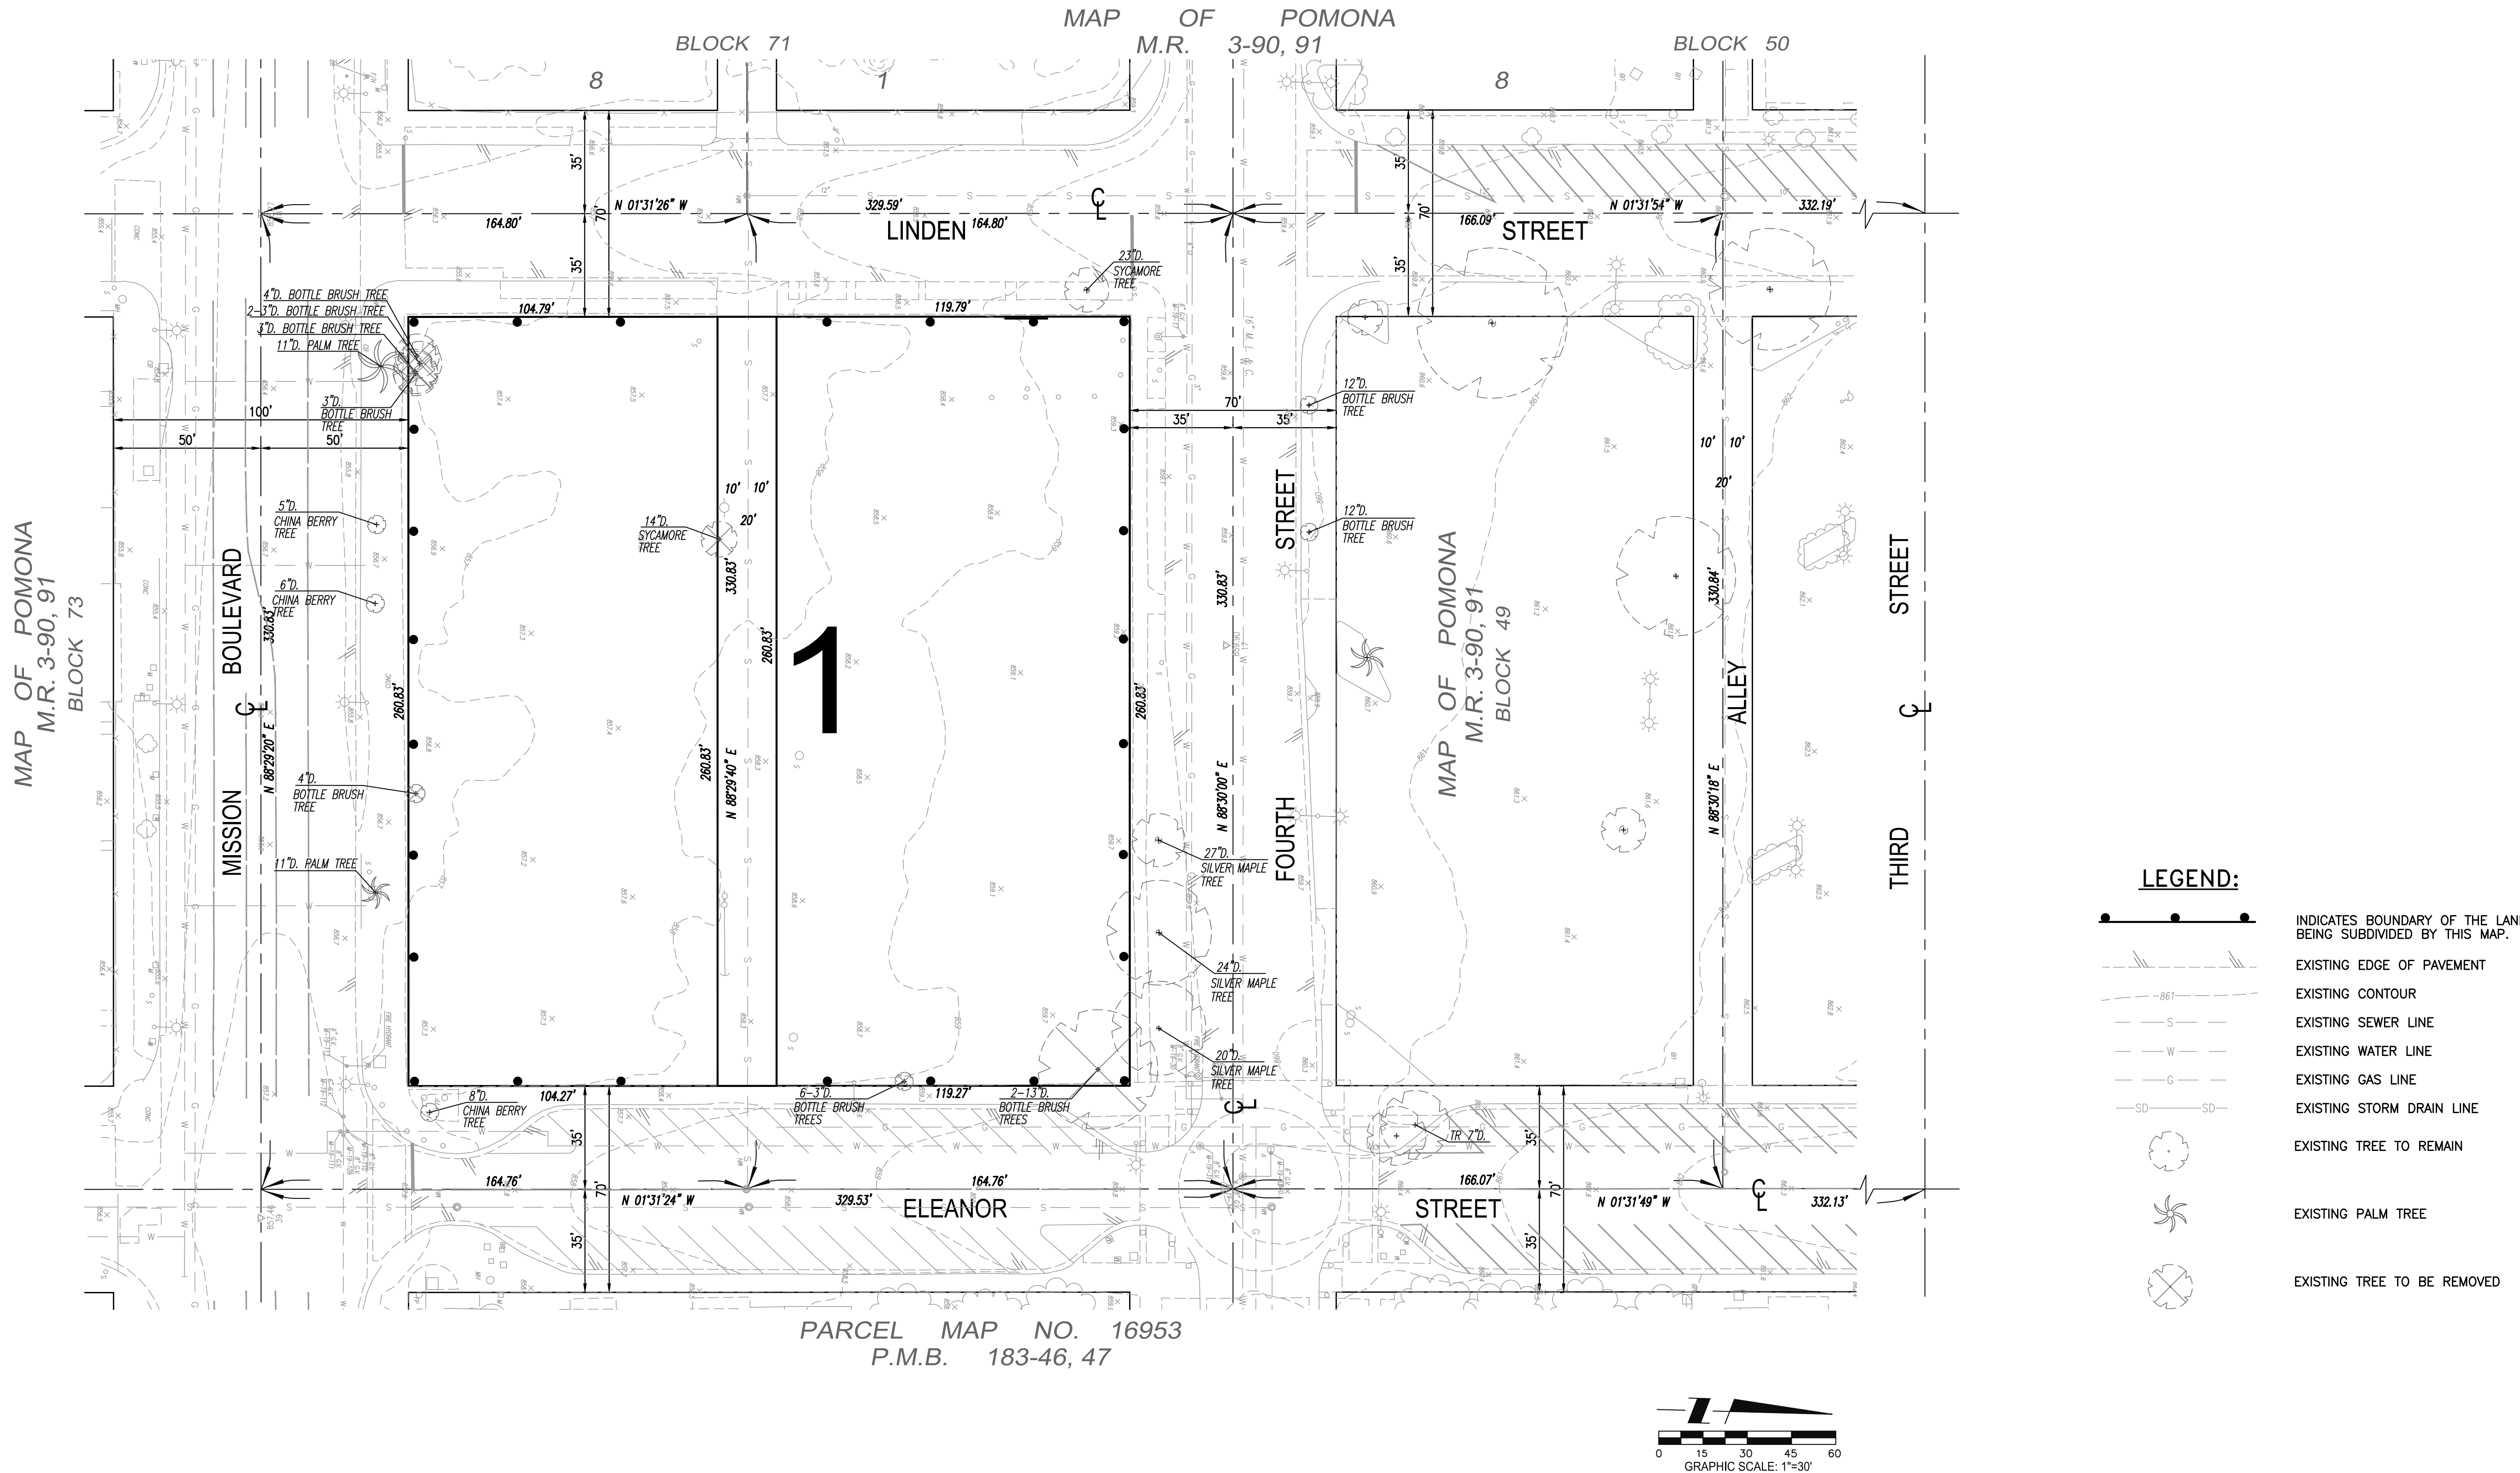

TENTATIVE TRACT MAP NO. 70570
"TOPOGRAPHICAL SURVEY MAP"


PREPARED BY:
ANDREASEN ENGINEERING, INC.
CIVIL ENGINEERING • LAND SURVEYING • MUNICIPAL ENGINEERING
580 NORTH PARK AVENUE, POMONA, CALIFORNIA 91768
(909)623-1595 • FAX # (909)620-0016

LEGEND:

- INDICATES BOUNDARY OF THE LAND BEING SUBDIVIDED BY THIS MAP.
- PROPOSED BUILDING
- C.B.
CATCH BASIN
- C.F.
CURB FACE
- F.F.
FINISHED FLOOR
- F.L.
FLOW LINE
- F.S.
FINISH FLOOR
- G.F.
GARAGE FLOOR
- H.P.
HIGH POINT
- T.G.
TOP OF GRATE
- EXTRA DEPTH FOOTING
- ASPHALT CONCRETE PAVEMENT ON AGGREGATE BASE.
- PORTLAND CEMENT CONCRETE
- PROPOSED LANDSCAPE AREA
- DECORATIVE STAMPED CONCRETE
- EXISTING TREE TO REMAIN
- EXISTING TREE TO BE REMOVED




BENCH MARK

BENCH MARK NO. 441
L & PK. ON N. CURB 34'± N. & 86'±
W. OF C.L. INT. PALOMARES ST.
& MISSION BLVD.
1965 ADJUSTED ELEV. 854.88

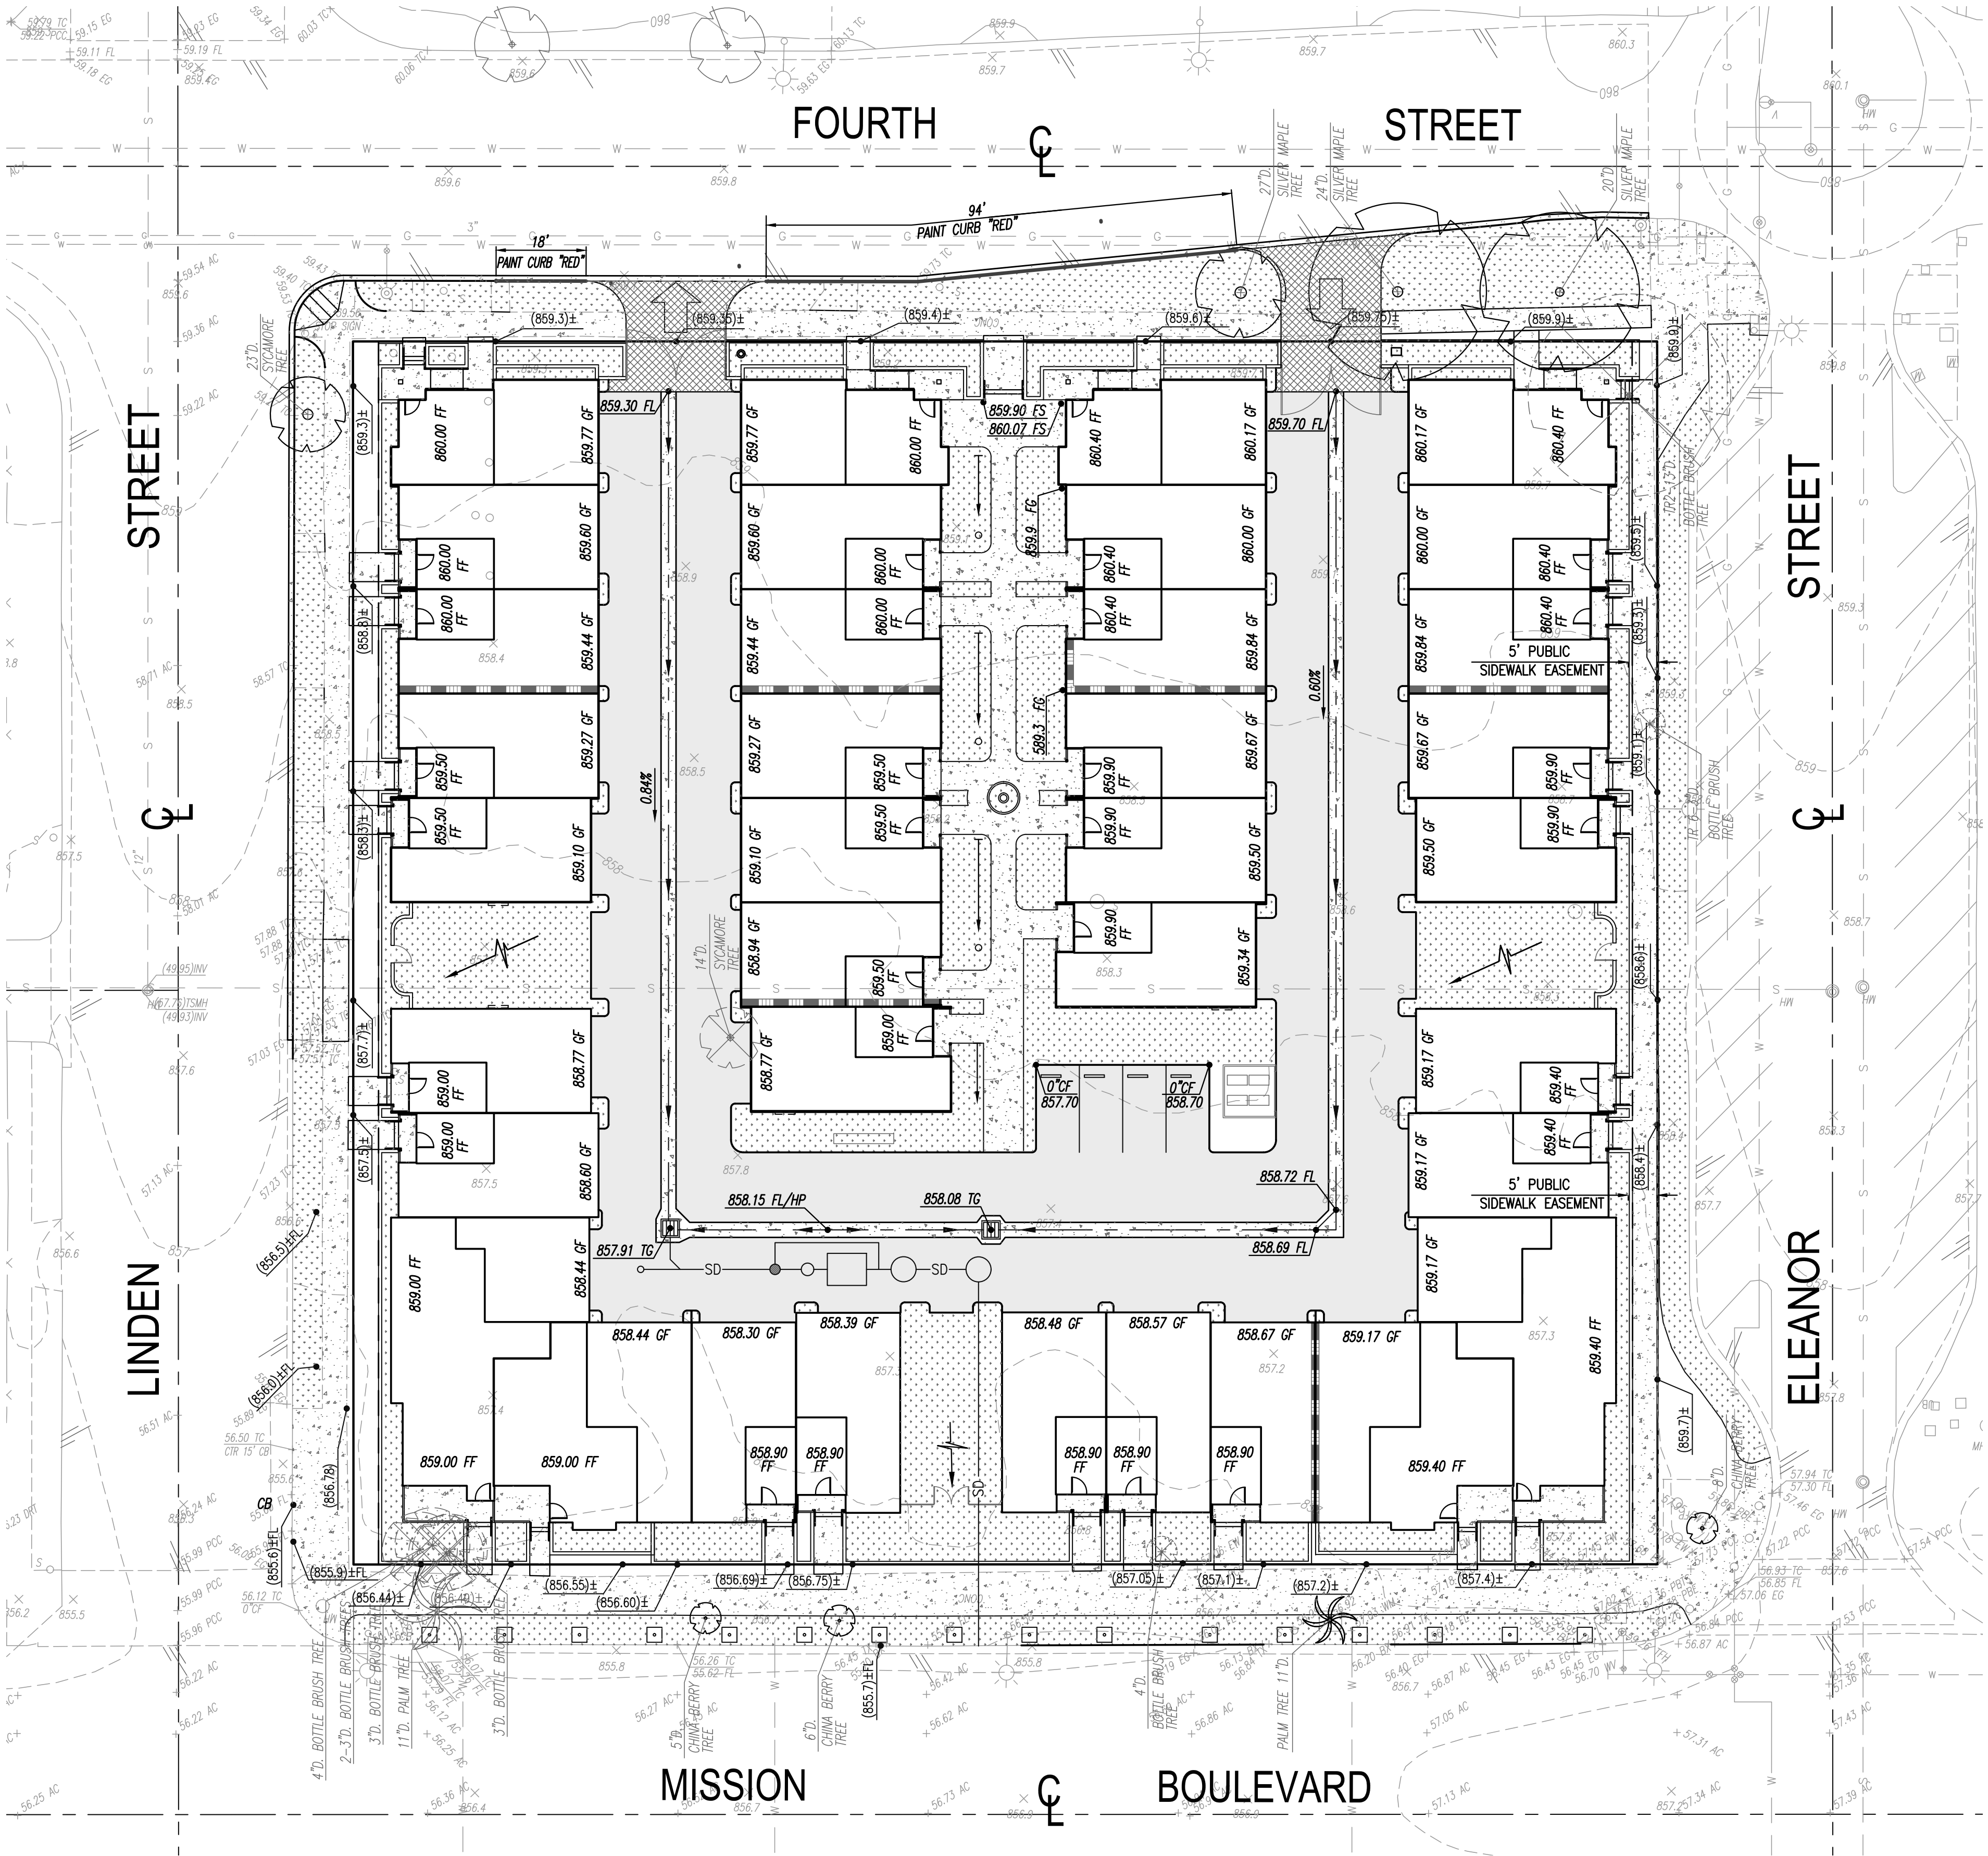


PREPARED BY:
ANDREASEN ENGINEERING, INC.
CIVIL ENGINEERING • LAND SURVEYING • MUNICIPAL ENGINEERING
580 NORTH PARK AVENUE, POMONA, CALIFORNIA 91768
(909)623-1595 • FAX # (909)620-0016

TENTATIVE TRACT MAP NO. 70570
"CONCEPTUAL GRADING PLAN"

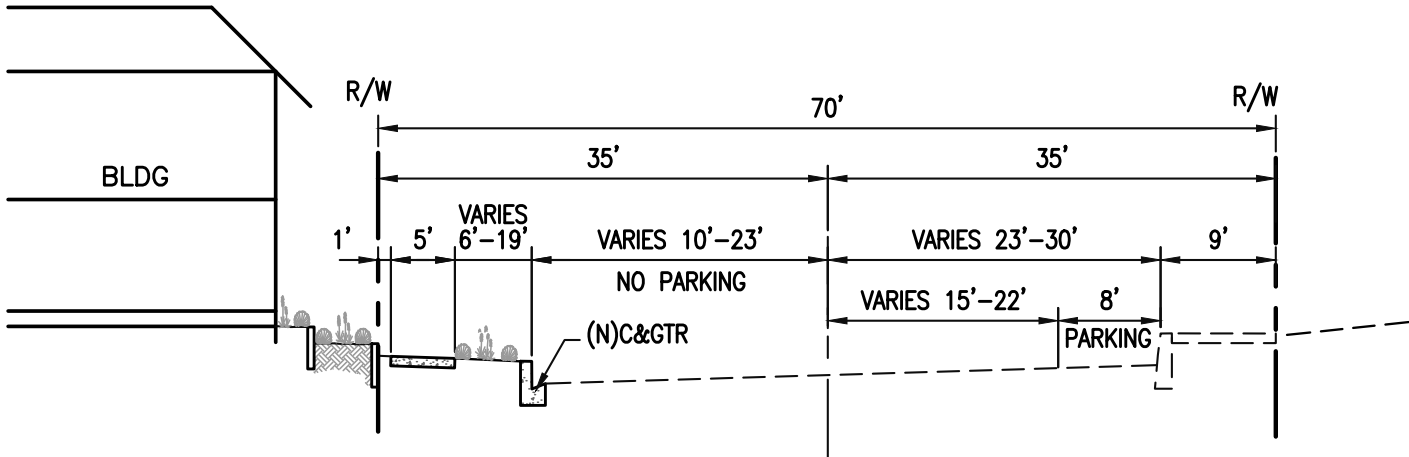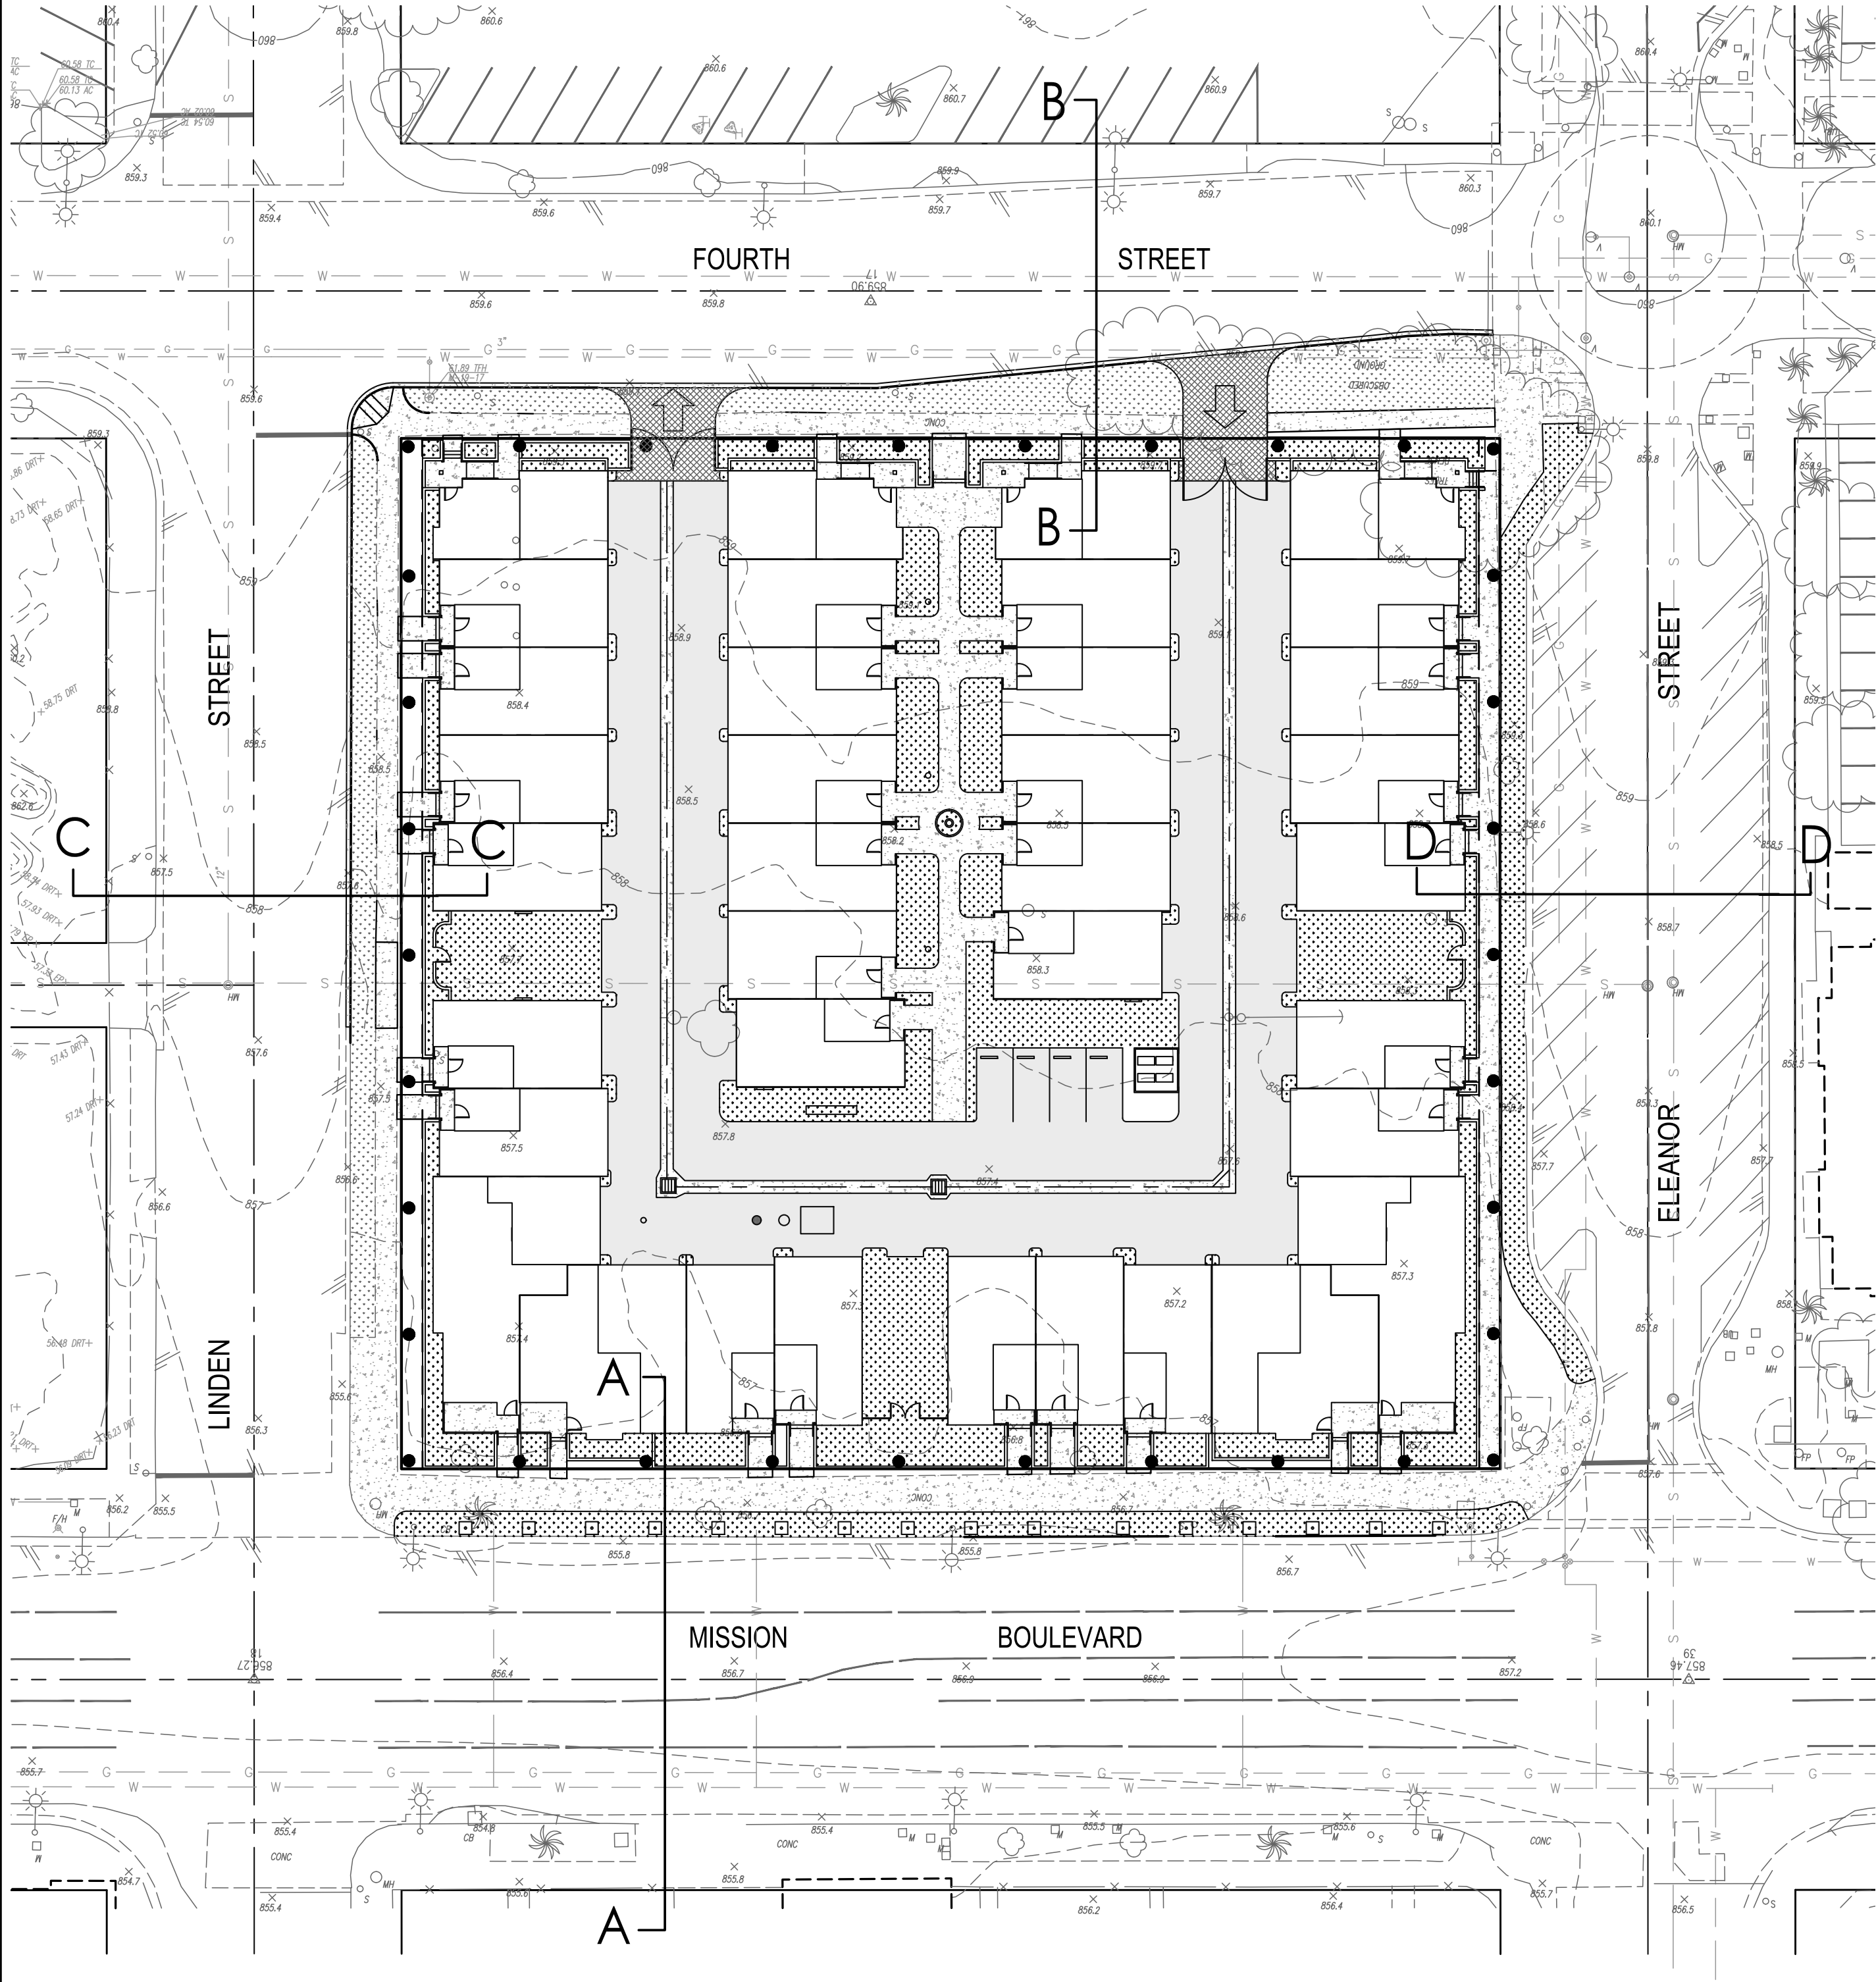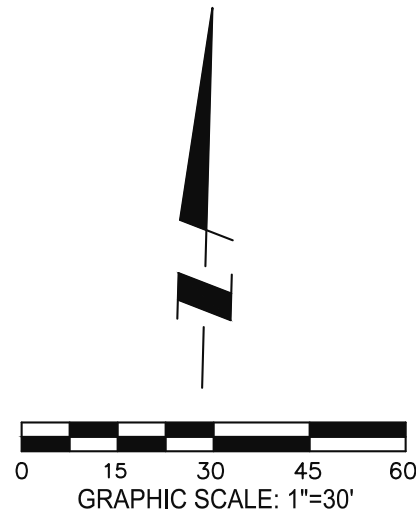


SECTION B-B
FOURTH STREET
NOT TO SCALE

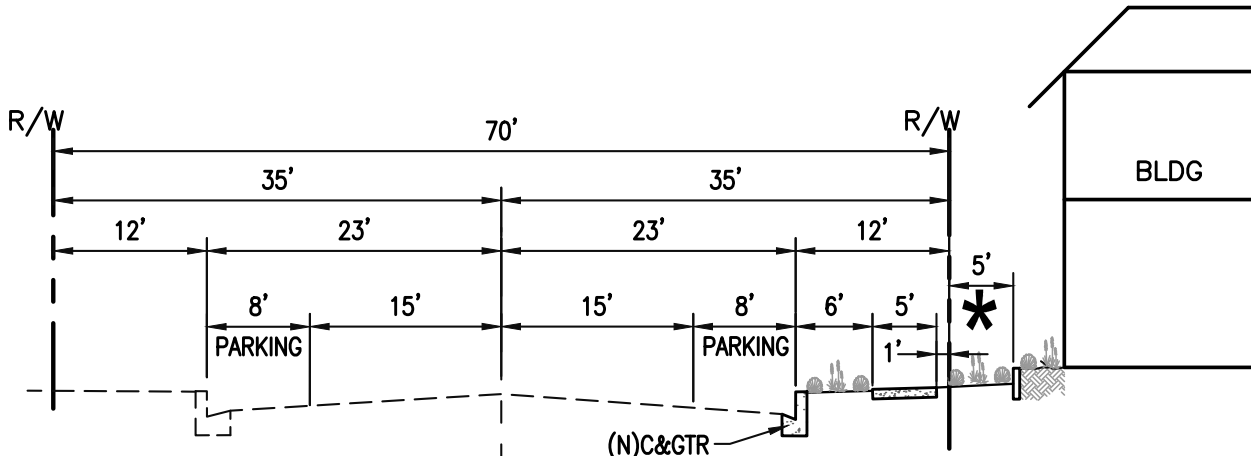


SECTION C-C
LINDEN STREET
NOT TO SCALE

* PUBLIC EASEMENT TO THE CITY OF POMONA
FOR PUBLIC SIDEWALK PURPOSES

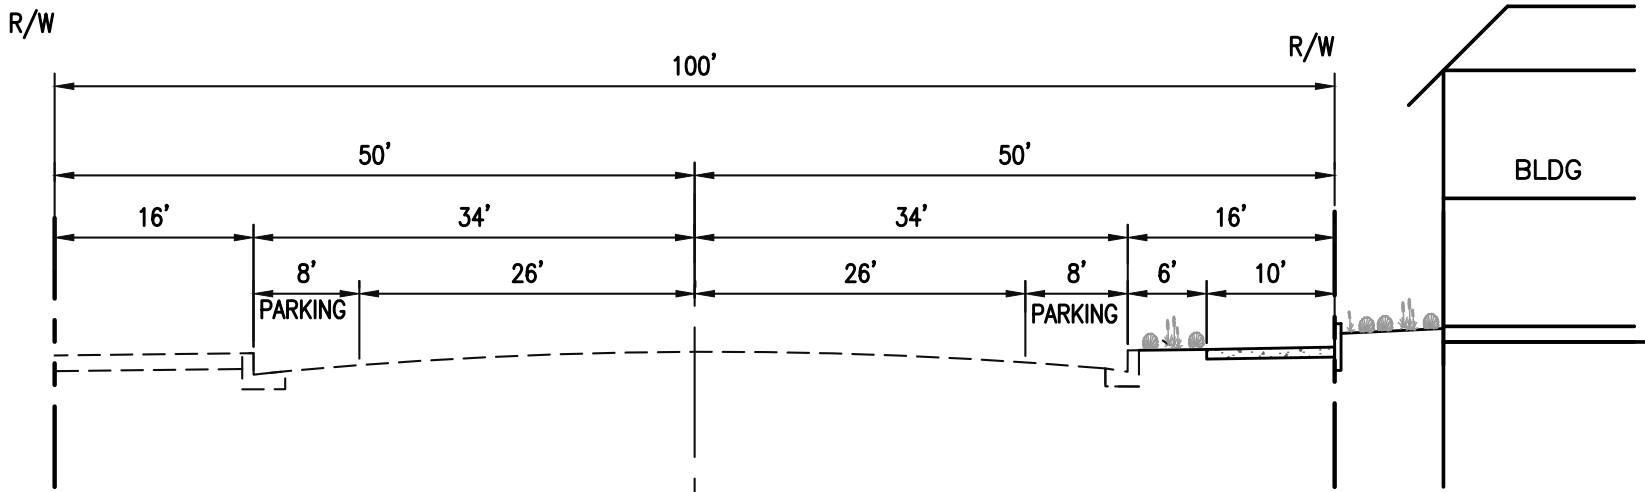

SECTION A-A
MISSION BLVD
NOT TO SCALE

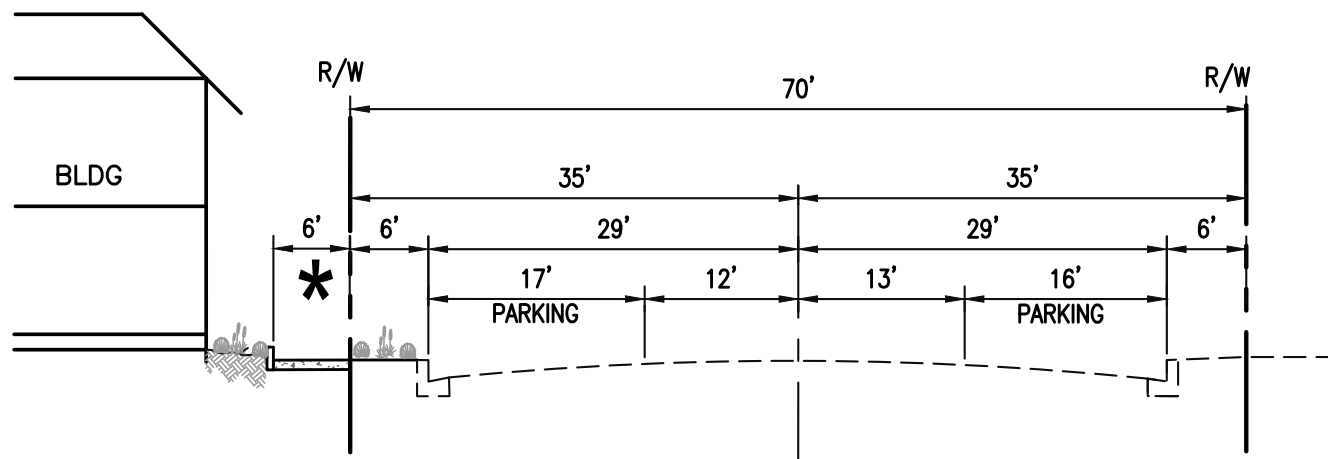

SECTION D-D
ELEANOR STREET
NOT TO SCALE

TENTATIVE TRACT MAP NO. 70570
"SECTIONS PLAN"

PREPARED BY:
ANDREASEN ENGINEERING, INC.
CIVIL ENGINEERING • LAND SURVEYING • MUNICIPAL ENGINEERING
580 NORTH PARK AVENUE, POMONA, CALIFORNIA 91768
(909)623-1595 • FAX # (909)620-0016

