
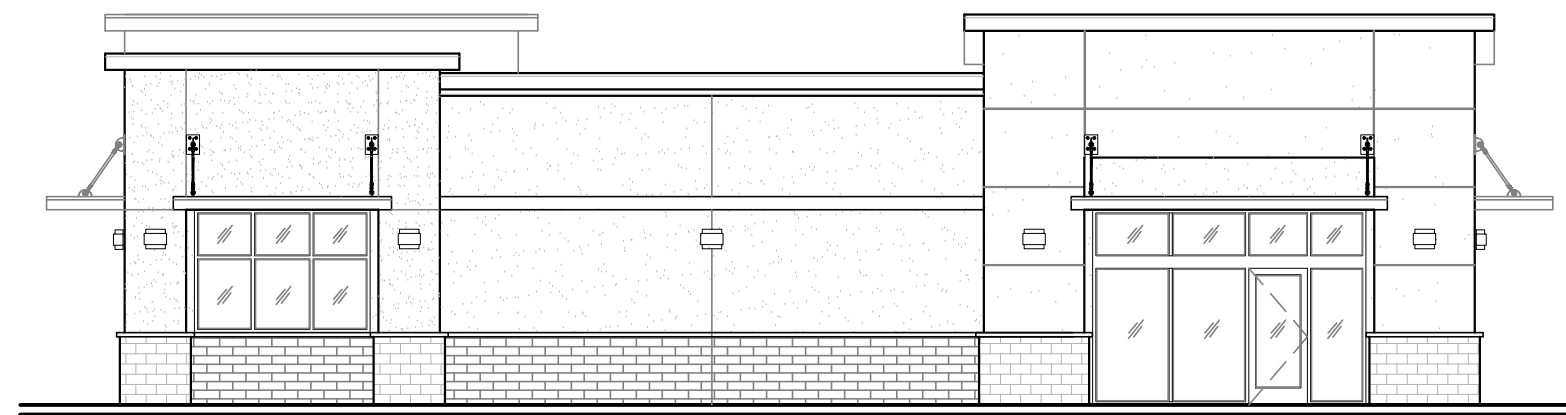


SYMBOLS / ABBREVIATIONS			SYMBOLS / ABBREVIATIONS		
(N) (E) (P) @ Q #	NEW EXISTING PROPOSED AT CENTERLINE DIAMETER		KIT. K.O.	KITCHEN KNOCKOUT	
A A.B. ABV A/C ACCUST. ADA ADAAG A.F.F. A.F.G. AL ALUM. ALT. ANSL APRX ASTM ARCH AUTO	AMP AFF AFG	AMPERE ANCHOR BOLT ABOVE AIR CONDITIONING ACOUSTICAL AMERICANS WITH DISABILITIES ACT ADA ACCESSIBILITY GUIDELINES ABOVE FINISH FLOOR ABOVE FINISH GRADE AREA LIGHTING ALUMINUM ALTERNATIVE ABOVE MEAN SEA LEVEL APPROXIMATE AMERICAN SOCIETY FOR TESTING & MATERIALS ARCHITECTURAL AUTOMATIC	LA LAM LAV LBS LIN LP	LANDSCAPE AREA LAMINATE LAVATORY POUNDS LINEAR LOW POINT	
BD BLDG BLK BM B.O. BOT. BRG BTWN B/U BTU		BOARD BUILDING BLOCK BEAM BOTTOM OF BOTTOM BEARING BETWEEN BUILT-UP BUTANE UNITS	M.S.C. M.O. M.R.D. MTD MTL MLWK	MISCELLANEOUS MASONRY OPENING METAL ROOF DECK MOUNTED MATERIAL (S) MILLWORK	
C. CAB CB CtoC CEM CFM CFL C.I.P. C.J. CJ CL CLR CMU C.M.P. CO. COL COND. CONT. CORR. C.T. CTR		CELCIUS CABINET CATCH BASIN AND CIRCUIT BREAKER CENTER TO CENTER CEMENT CUBIC FEET PER MINUTE COUNTER FLASHING CAST IN PLACE CONTROL JOINT CEILING JOIST COLUMN MOUNT CEILING CLEAR CONCRETE MASONRY UNIT CORRUGATED METAL PIPE CONDUIT CLEAN-OUT CONCRETE OPENING COLUMN CONCRETE CONTINUOUS CORRIDOR CERAMIC TILE CENTER	O/C OD OHU O/H OPG O.P.H. OP O.A. O.S.B. O.T.B.	ON CENTER OVER COUNTER OUTSIDE DIAMETER OVERHEAD UTILITY OVERHEAD OPENING OPPOSITE HAND OPPOSITE OUTSIDE AIR ORIENTED STRAND BOARD OUT TO BID	
D.B.A. DBL DEMO DET. D.F. DF DF1 DIA DIM DN. DWG d	(D)	DEFORMED BAR ANCHOR DOUBLE DEMOLISH DETAIL DRINKING FOUNTAIN DOUGLAS FIR #2 TYPICALLY DOUGLAS FIR #1 DIAMETER DIMENSION DOWN DRAWING PENNY WEIGHT (NAILS ex:8d)	PARALAM P (PCL)-CELL LIGHTING P/L P/L P/L PL PLAM PLC'S PLUMB PLY PNL psf psi PT P.T.D. PTRF PVC PYMT POC	PARALAM BEAM POLE PHOTO-CELL LIGHTING PHASE AND PHARMACY PROPERTY LINE PLATE POLE MOUNT PLASTIC LAMINATE PAPER TOWEL DISPENSER FLUMING PLYWOOD PANEL POUNDS PER SQUARE FOOT POUNDS PER SQUARE INCH PRESSURE TREATED PRESSURE TREATED FIRE RESISTIVE POLYVINYL CHLORIDE PAVEMENT POINT OF CONTROL	
Ea E.B. E.I. E.J.S. EL ELEC E.P. E.S.C. EST. EQ EQPT E/W E.W.C. EXH EXP. EXT		EACH EXPANSION BOLT EXTERIOR INSULATION FINISH SYSTEM EXPANSION JOINT ELEVATION ELECTRIC ELECTRICAL PANEL BOARD EXTERIOR SPECIAL COATING ESTIMATE EQUAL EQUIPMENT EACH WAY ELECTRIC WATER COOLER EXHAUST EXPANSION EXTERIOR	R R.A. RD RE REFR REINFMNT REQ'D RH RJ ROW R.P.C. RM RO RVS.	RADIUS RETURN AIR ROOF DRAIN REFRIGERATION REINFORCEMENT REQUIRED ROOF HATCH ROOF JOIST RIGHT OF WAY REFRIGERATION PROBE CABLE ROOM ROUGH OPENING REVERSE (SIDE)	
F. F.A. F.B. FD FND FE F.E.G. FF F.H. FH FHMS FHW FIN F.L.A. FLSH FL FLR F.O. FRP FRW F.S. FT FTG FUR		FAHRENHEIT FIRE ALARM FLAT BAR FLOOR DRAIN FOUNDATION FIRE EXTINGUISHER FIRE EXTINGUISHER CABINET FINISH (ED) FLAT GROWN FIRE HYDRANT FIRE HOSE CABINET FLAT HEAD METAL SCREW FLAT HEAD WOOD SCREW FINISH (ED) FULL LOAD AMPS FLASHING FLOW LINE FLOOR (ING) FACE OF FIBER REINFORCED PANEL FIRE-RETARDANT TREATED WOOD FIRE SERVICE FOOT OR FEET FOOTING FURRING	SL S.A. SC S.C.D. SCHED S.D. SD SEAL SECT SDMH SQ.FT. SMH SHR SHT SHTG SIM S.N.D. S.N.R. SPECS SQ. S.S. STA STD STL STRUC. SUSP. SYM.	SLOPE SUPPLY AIR SOLID CORE SEAT COVER DISPENSER SCHEDULE SMOKE DETECTOR STORM DRAIN SEALANT SECTION STORMDRAIN MANHOLE SQUARE FOOT/FEET SEWER MANHOLE SIMILAR SANITARY NAPKIN DISPENSER SANITARY NAPKIN RECEPTACLE SPECIFICATIONS SQUARE SANITARY SEWER STAINLESS-STEEL STATION STANDARD STEEL STRUCTURAL SUSPENDED SYMMETRICAL	
G. g GAL GALV G.B. GC GFCI G.L. GLULAM GM GROUND G.SF GYP.BD.		NATURAL GAS GAUGE GALLON GALVANIZED GRAB BAR GENERAL CONTRACTOR GROUND FAULT CIRCUIT INTERRUPTER GALVANIZED IRON (STEEL) GLUE-LAM BEAM GAS METER GROUND GROSS SQUARE FOOTAGE GYPSUM BOARD	TR T.B. TC T&G TD TE TEL THK THRESH TMH T.O. TC TW T.P.D. TS T/S TTB TYP	TREAD TOWEL BAR TOP OF CURB TONGUE & GROOVE TOP OF DRAIN TRASH ENCLOSURE TELEPHONE THICKNESS THRESHOLD TELCO MANHOLE TOP OF TOP OF CURB TOP OF WALL TOILET PAPER DISPENSER TIE STEEL TEMPERATURE SENSOR TELEPHONE TERMINAL BOARD TYPICAL	
H.B. HC H.C. H.C.A. HD H.M. HOR H.P. HP HQR HVAC HT		HOSE BIBB HANDICAPPED HOLLOW CORE HEADED CONCRETE ANCHOR HIGH DENSITY HOLLOW METAL HORIZONTAL HORSE-POWER HIGH POINT HOUR HEATING VENTILATING AND AIR CONDITIONING HEIGHT	UDL UNO	UNIFORM DISTRIBUTED LOAD UNLESS NOTED OTHERWISE	
I.D. I.G. IN. INSUL INT INV		INSIDE DIAMETER ISOLATED GROUND INCH INSULATION INTERIOR INVERT	V V. VENT. VERT VEST V.I.F. VCT VR VTR WVC	VOLTS VARIES/VARIABLE VENTILATION VERTICAL VESTIBULE VERIFY IN FIELD VINYL COMPOSITION TILE VENT RISER VENT THRU ROOF VINYL WALL COVERING	
JAN JT J.T.		JANITOR JOINT JOINT TRENCH	W w/ w/o WD W.G.L WIF WP W.R. WV W.W.F.	WEST, WATTS AND WATER WITH WITHOUT WOOD WIRE GLASS WROUGHT IRON FENCE WATERPROOF WASTE RECEPTACLE WATER VALVE WELDED WIRE FABRIC	
			XFMR	TRANSFORMER	

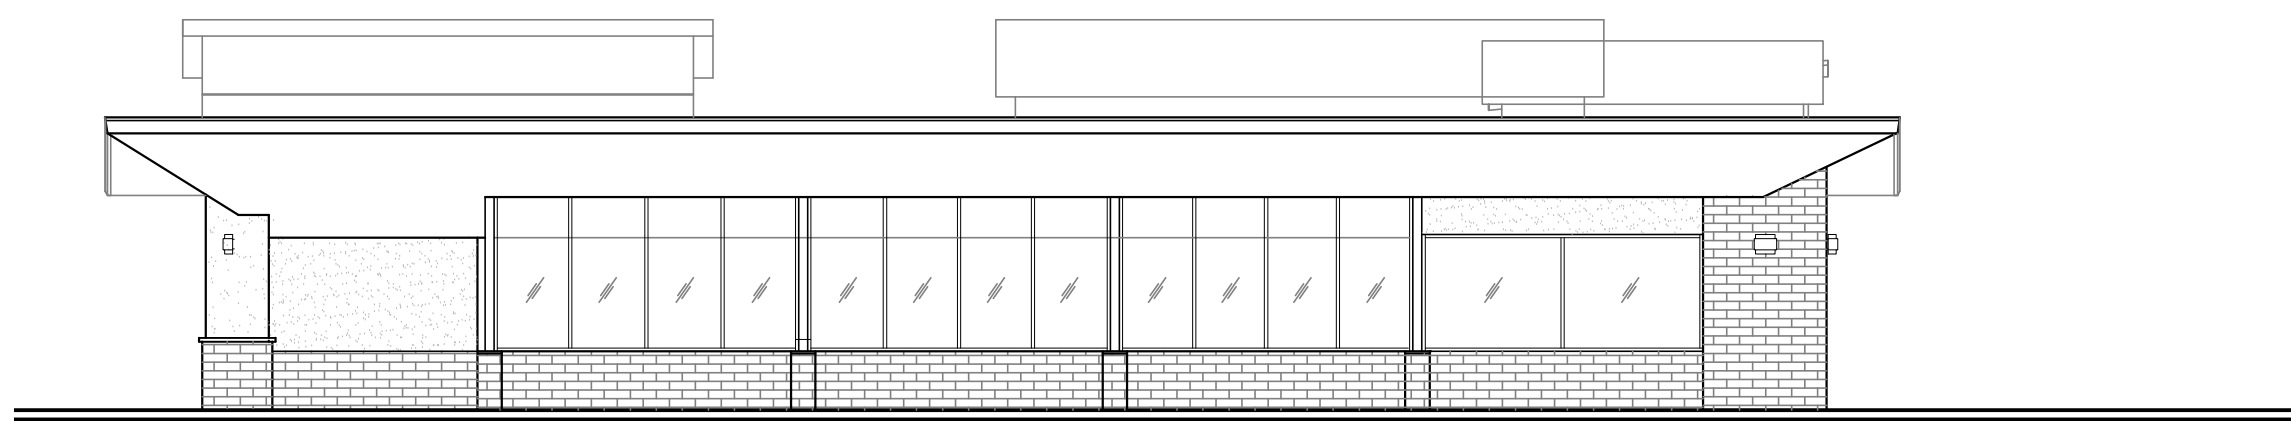

POMONA, CA

SHEET INDEX

[illegible]

MISSION WHITE LLC.

POMONA
888 W. MISSION BLVD
POMONA, CA 91765

PRELIMINARY
NOT FOR
CONSTRUCTION

REV	REVISION	DATE	REV	REVISION	DATE
1	DESIGN CHANGE	07/17/17			

TITLE SHEET

T1



20 10 0 20 40 60

SCALE: 1" = 20'



SITE LEGEND

PROPERTY LINE

FIRE HYDRANT

ACCESSIBLE PATH OF TRAVEL

SITE WALL AT 3'

APN: 834-201-3020 & 834-201-3021

ZONING: CORRIDOR SPECIFIC PLAN- MIDTOWN SEGMENT

SETBACK: FRONT YARD- 5' MIN-15' MAX CORNER PROPERTIES

SIDE YARD- 5'

REAR YARD- 10'

SITE SUMMARY:

LAND AREA GROSS	=	± 63,356.9 SF	(1.45 AC.)
PAD 1A	=	± 3,500 SF	
PAD 1B	=	± 1,812 SF	
PAD 2	=	± 3,100 SF	
MAJOR 1	=	± 8,320 SF	
TOTAL BUILDING AREA	=	± 16,732 SF	
LAND/ BUILDING RATIO	=	3.79/1 = 26.4%	
LANDSCAPE AREA	=	± 6,511 SF	= 10.27%
PUBLIC OPEN SPACE			
REQUIRED 50 SF/1000 SF	=	16,732 SF/1000 = 16.732	
		16.732 X 50= 836.6 SF (REQ. PUBLIC SPACE)	
		APPROX. 1,047 SF PROVIDED	


PARKING SUMMARY:

REQUIRED SPACES:	3/1000 MIN. 4/1000 MAX.
TOTAL MIN./MAX REQUIRED:	50 SPACES/66 SPACES MAX
TOTAL PROVIDED:	64 SPACES


STANDARD STALLS:	60 SPACES
ACCESSIBLE STALLS:	4 SPACES

PARKING PROVIDED:	64 SPACES
PARKING RATIO:	3.77/1000


DATE: 2/20/2017 ~ FILE NAME: P:\15-3517 888 W. Mission Blvd., Pomona, CA\Architecture\02_Planning\3517-03-AS.2.dwg

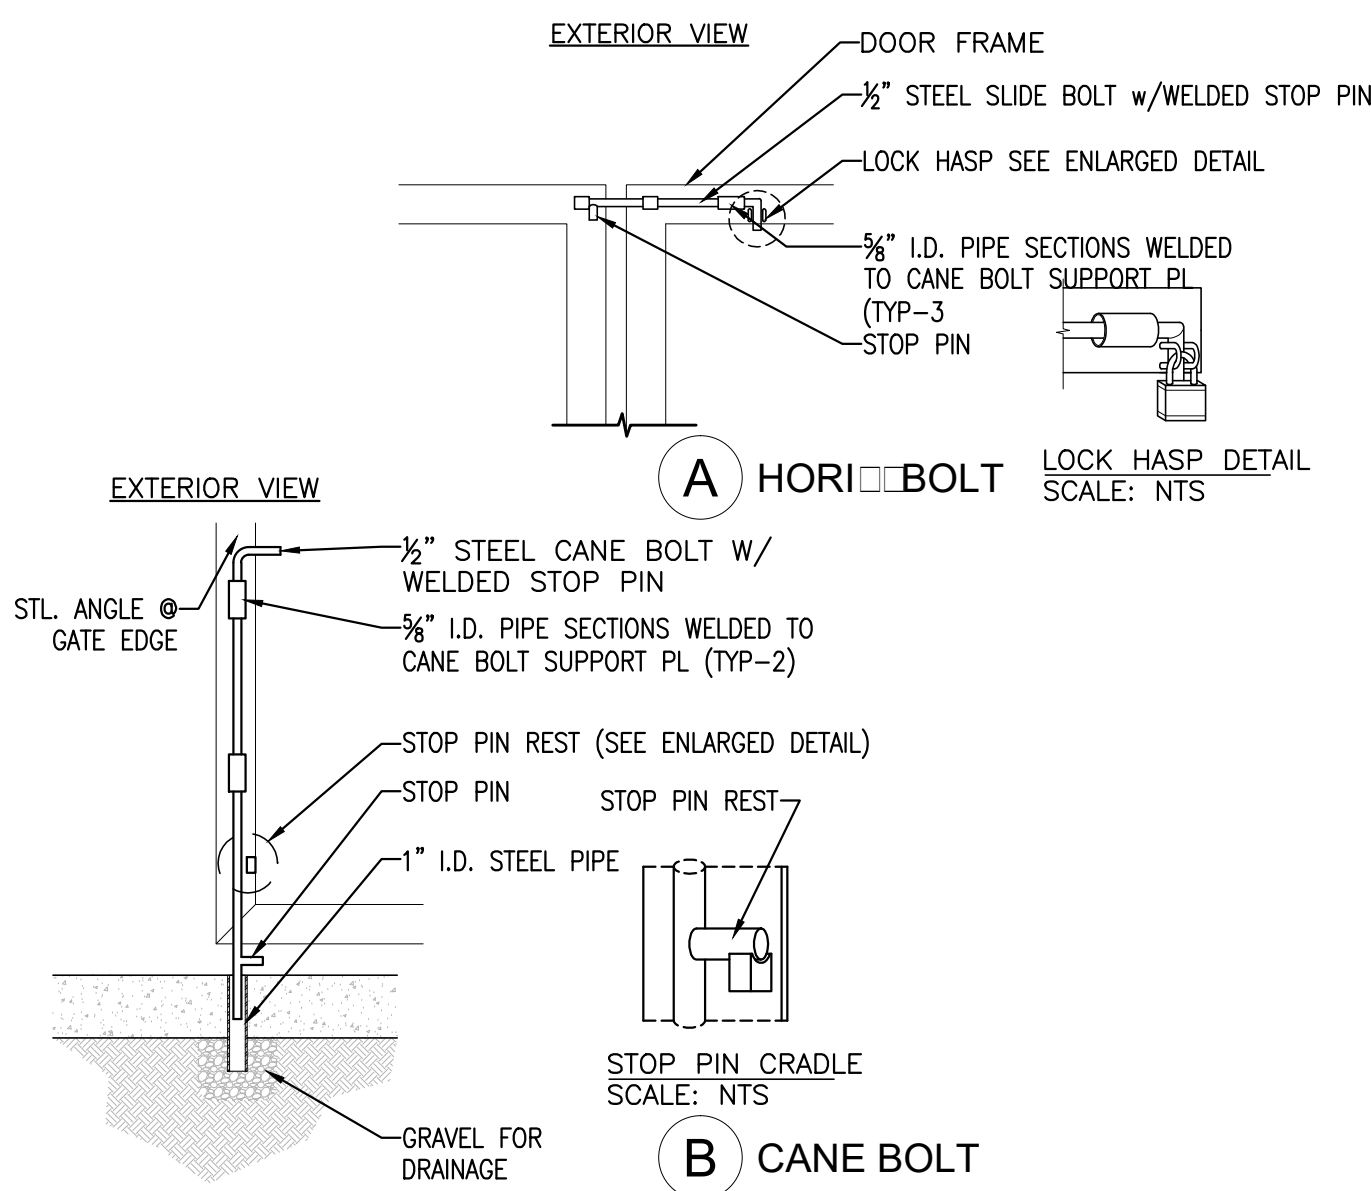


07 SLIDE/CANE BOLT DETAIL
SCALE: 1" = 1'-0"

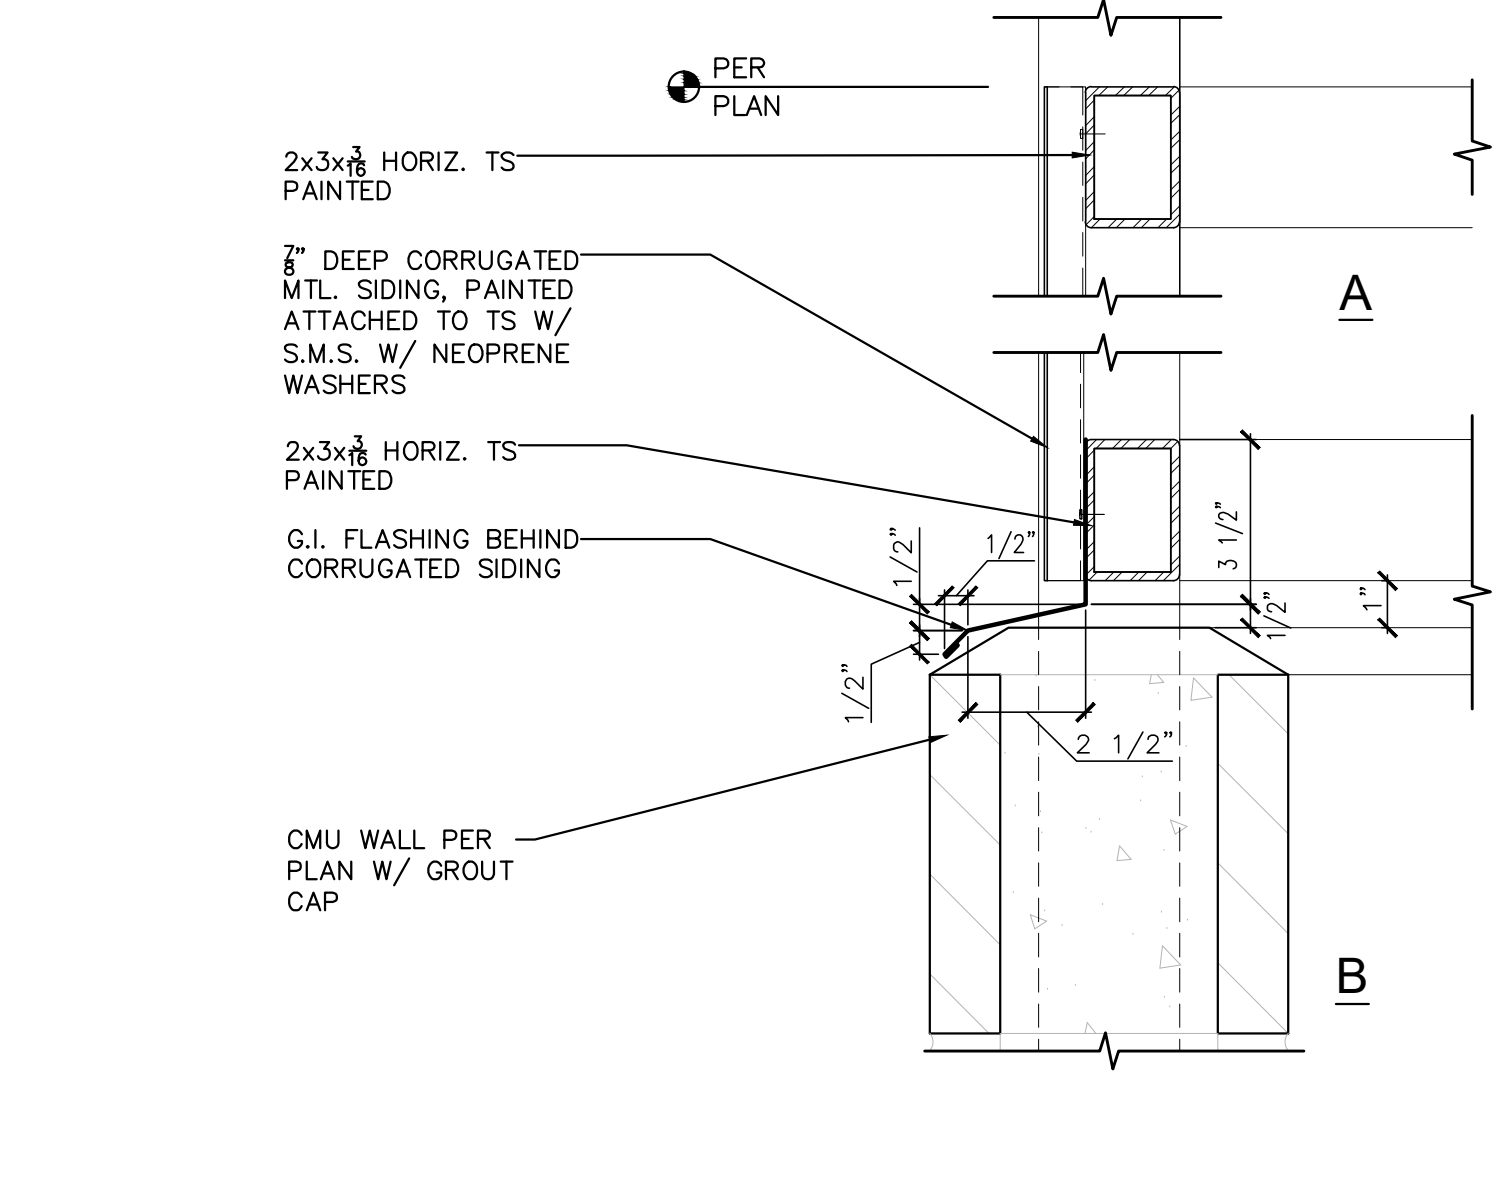


10 TRASH ENCLOSURE SCREEN CMU
SCALE: 3" = 1'-0"

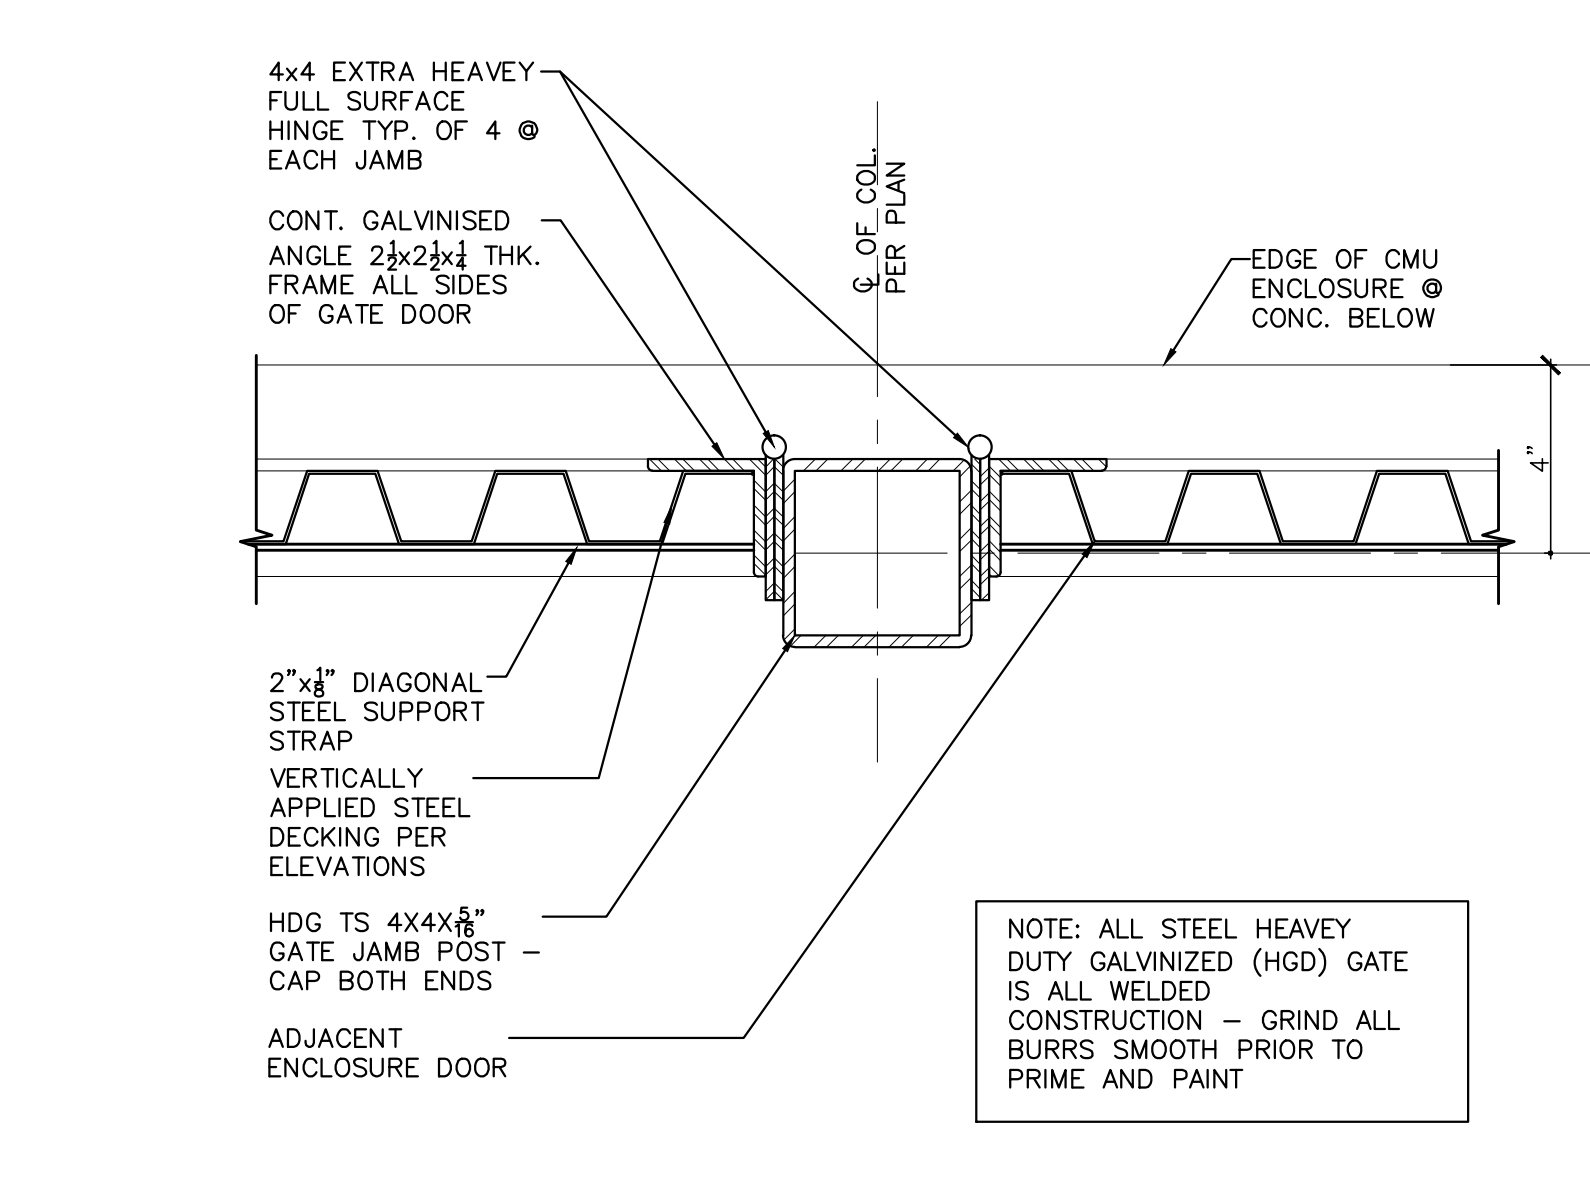


01 TRASH ENCLOSURE DBL DOOR JAMB
SCALE: 3" = 1'-0"

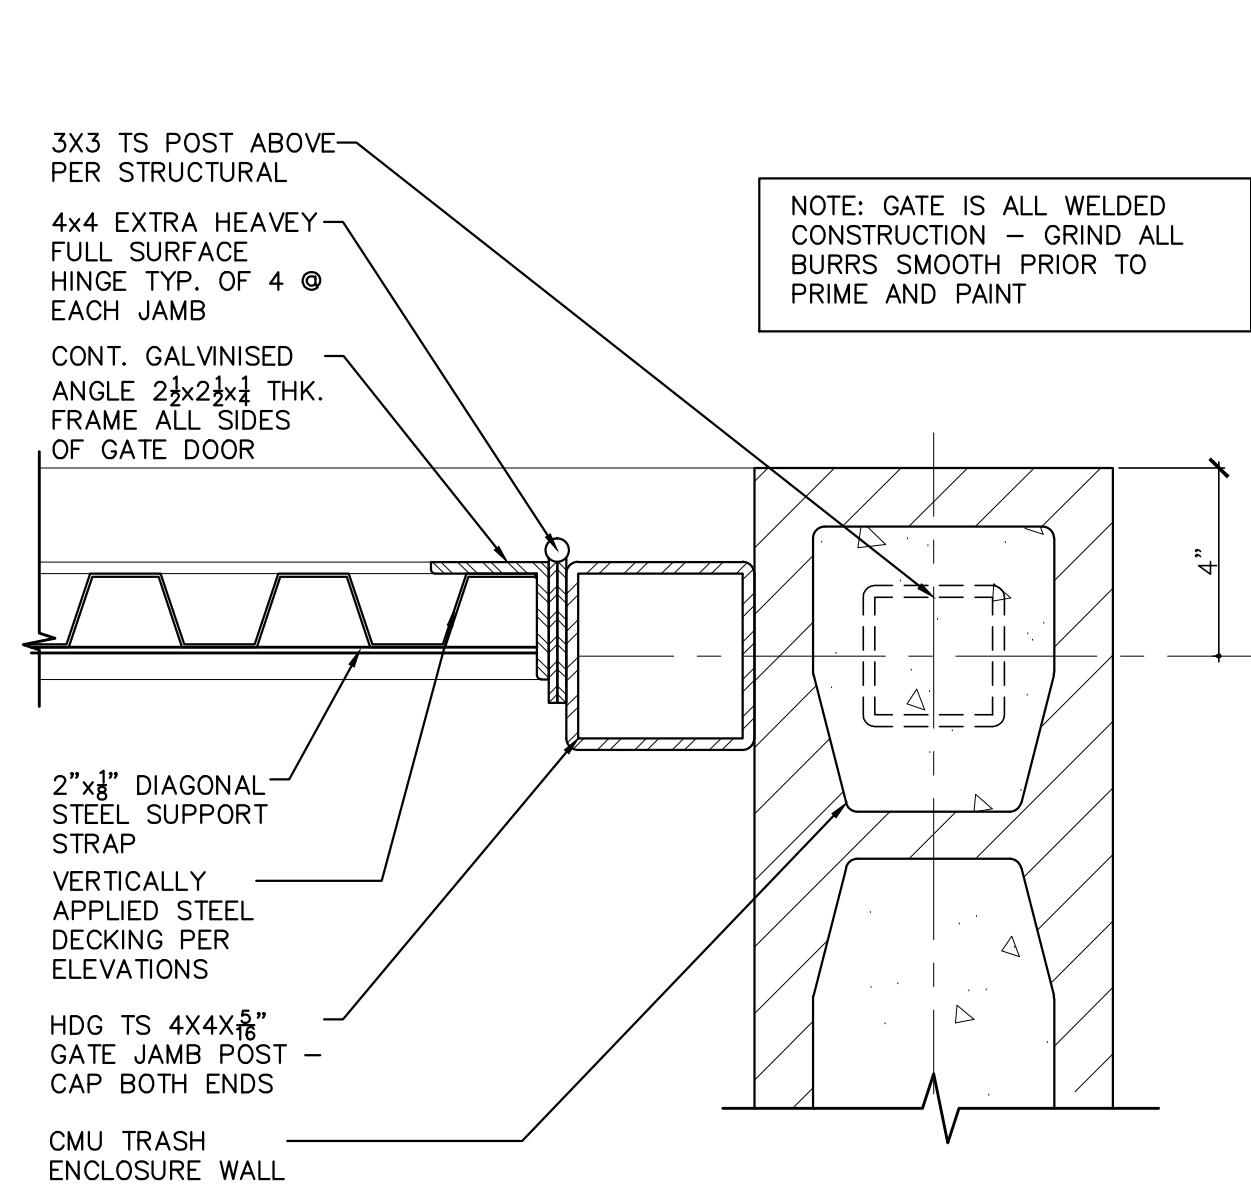


03 TRASH ENCLOSURE DOOR JAMB CMU
SCALE: 3" = 1'-0"

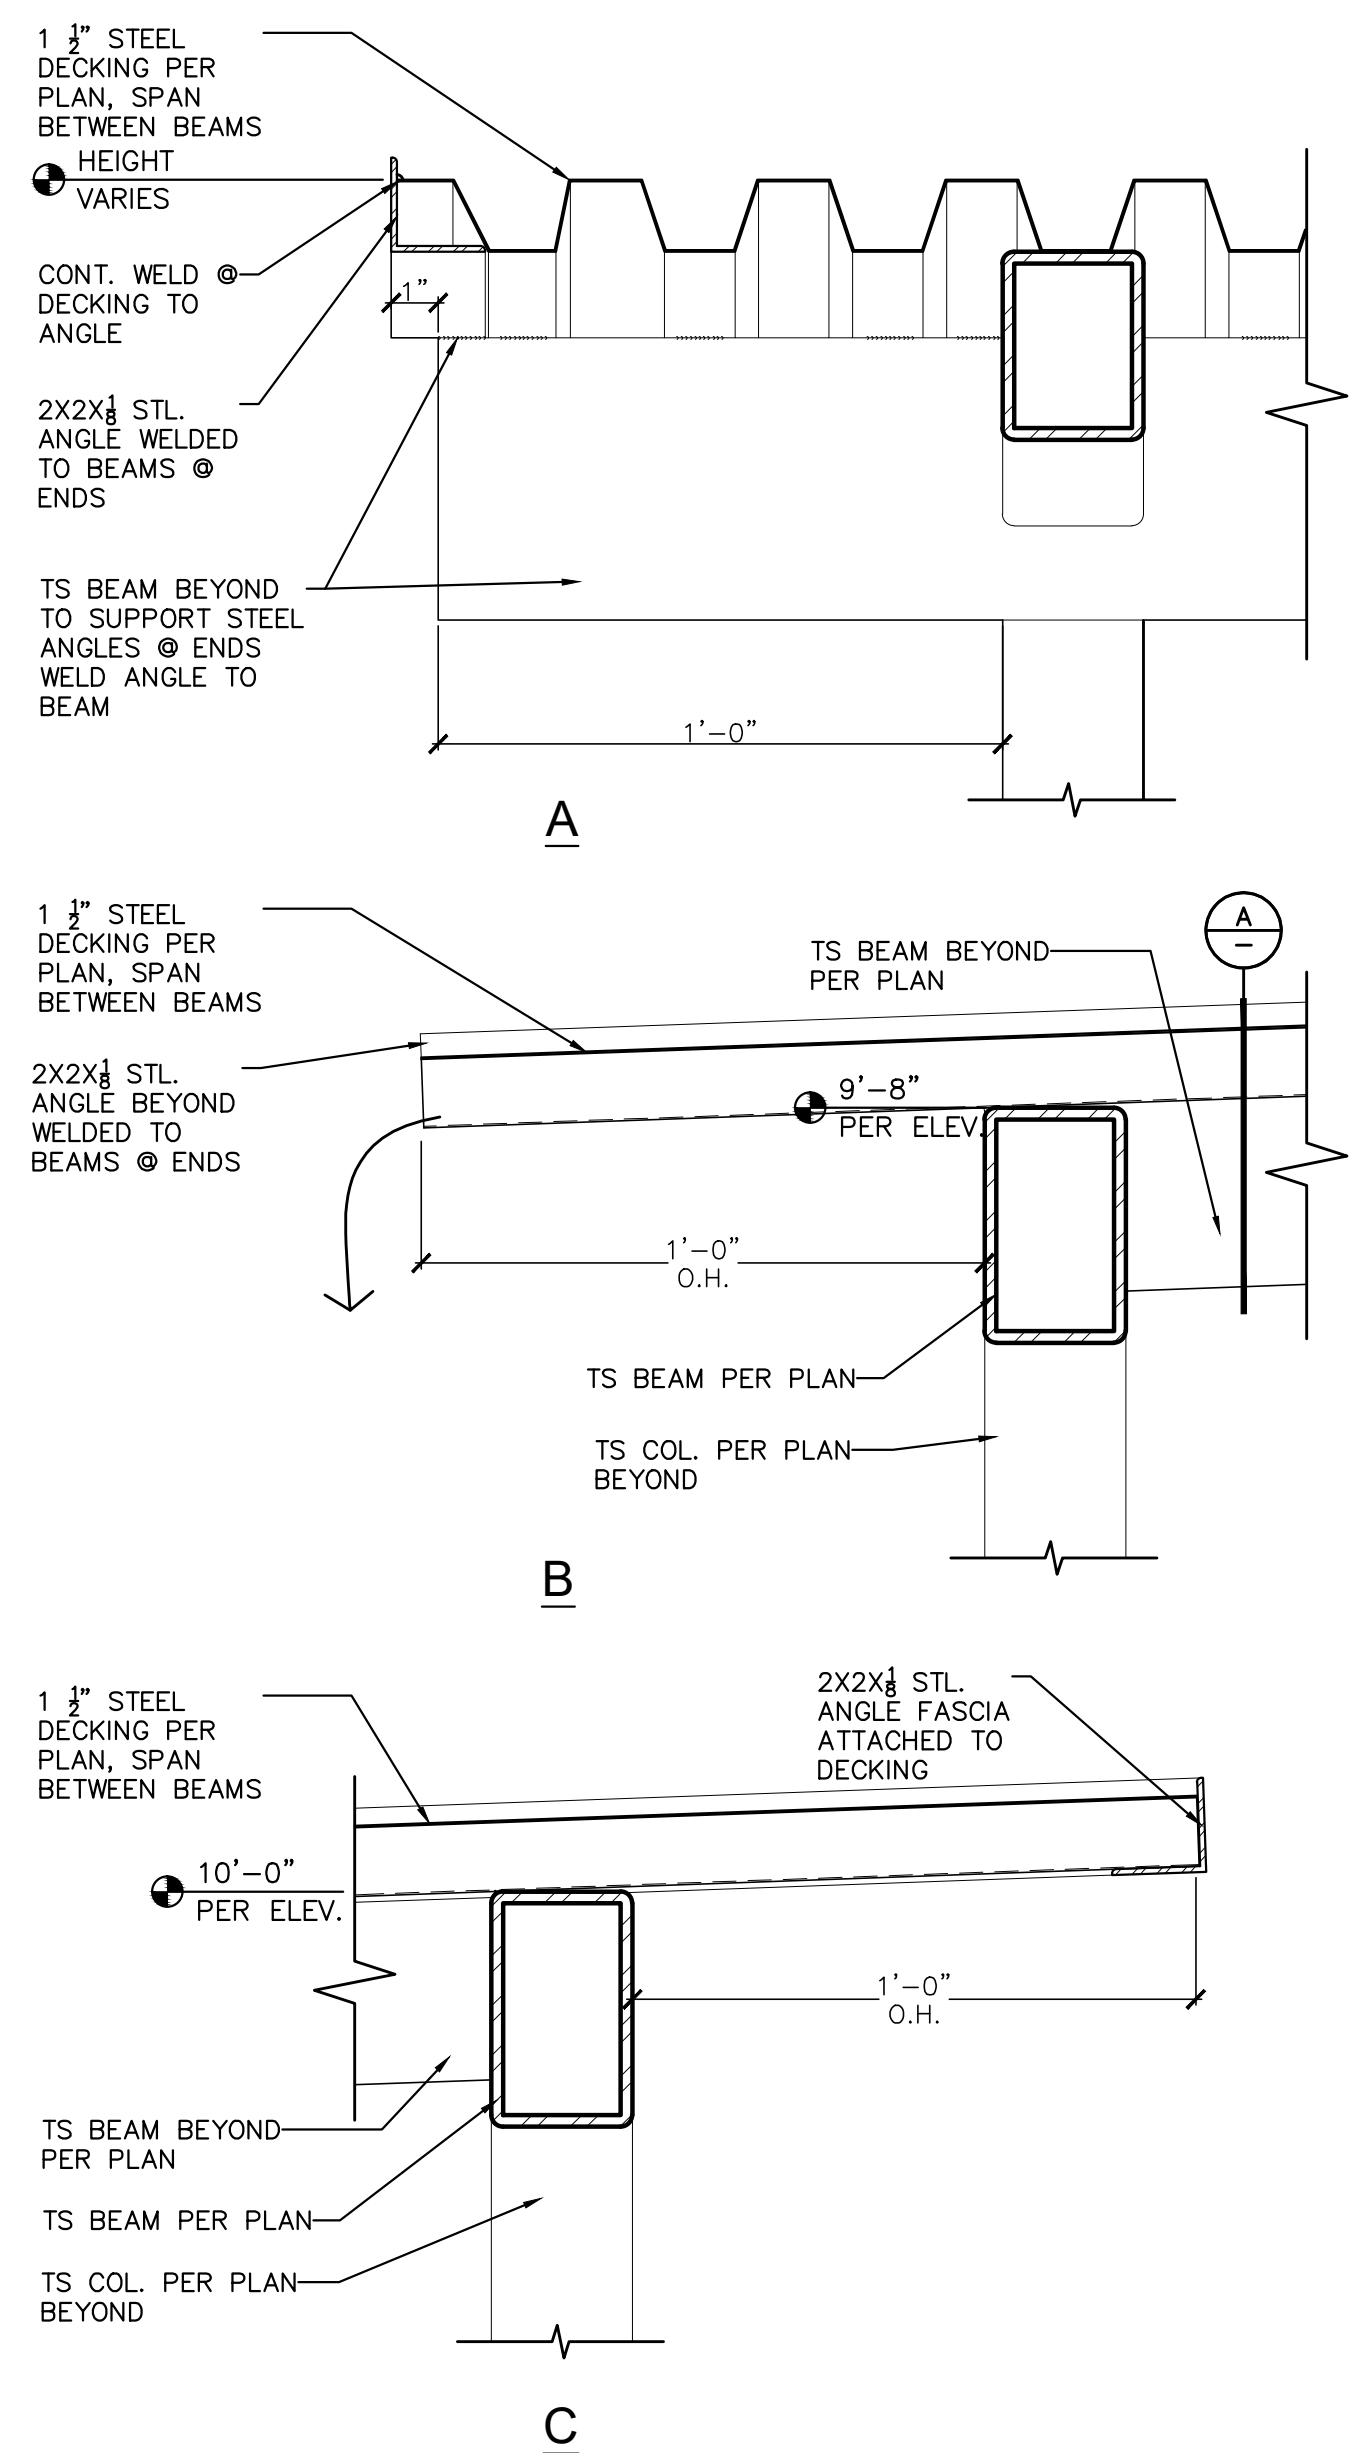


06 TRASH ENCLOSURE ROOF EDGE
SCALE: 1" = 1'-0"

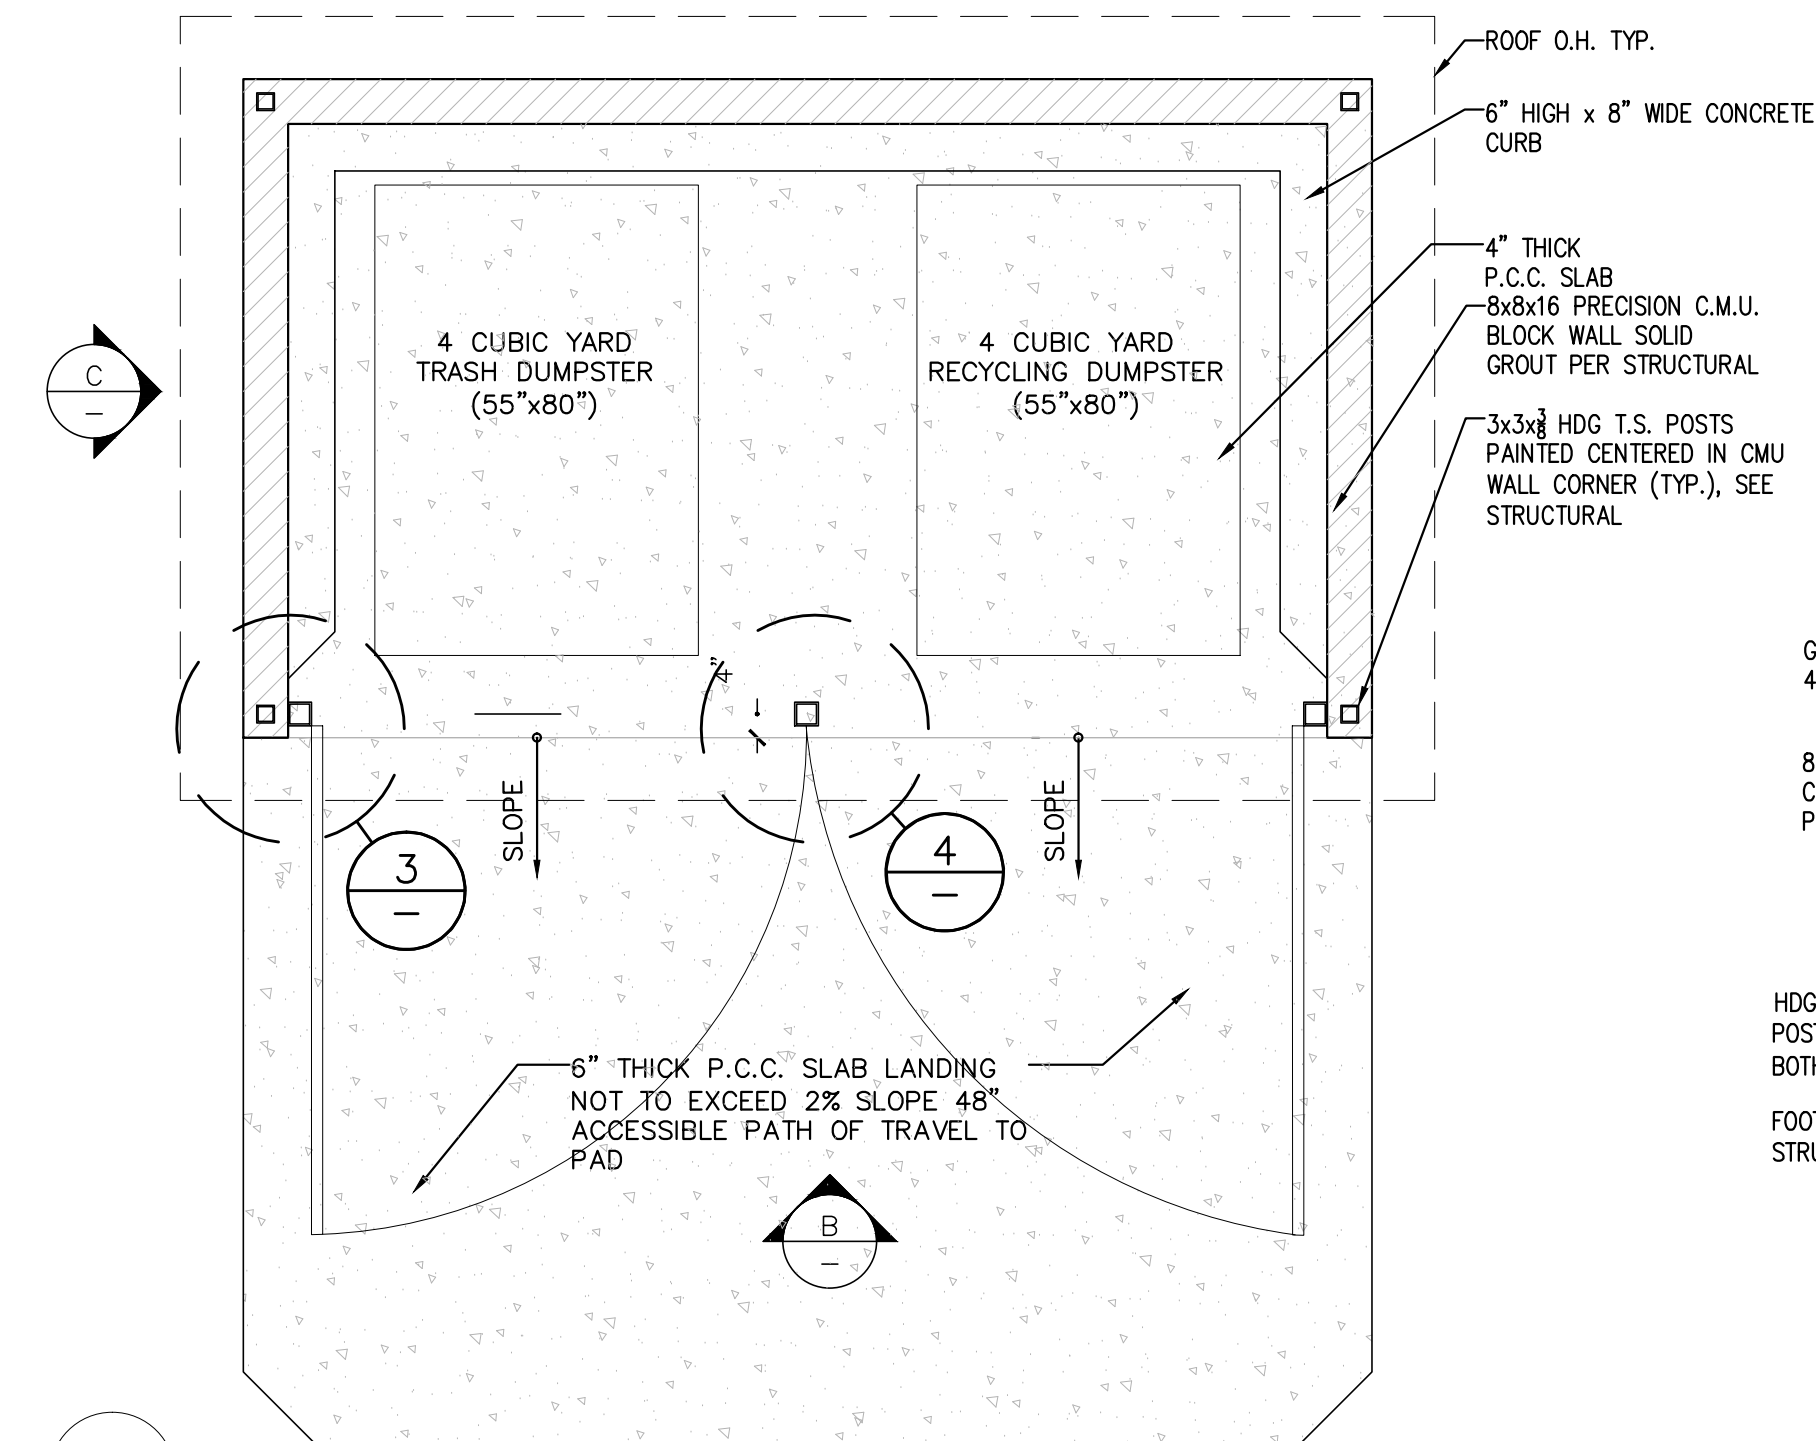


A TRASH ENCLOSURE PLAN

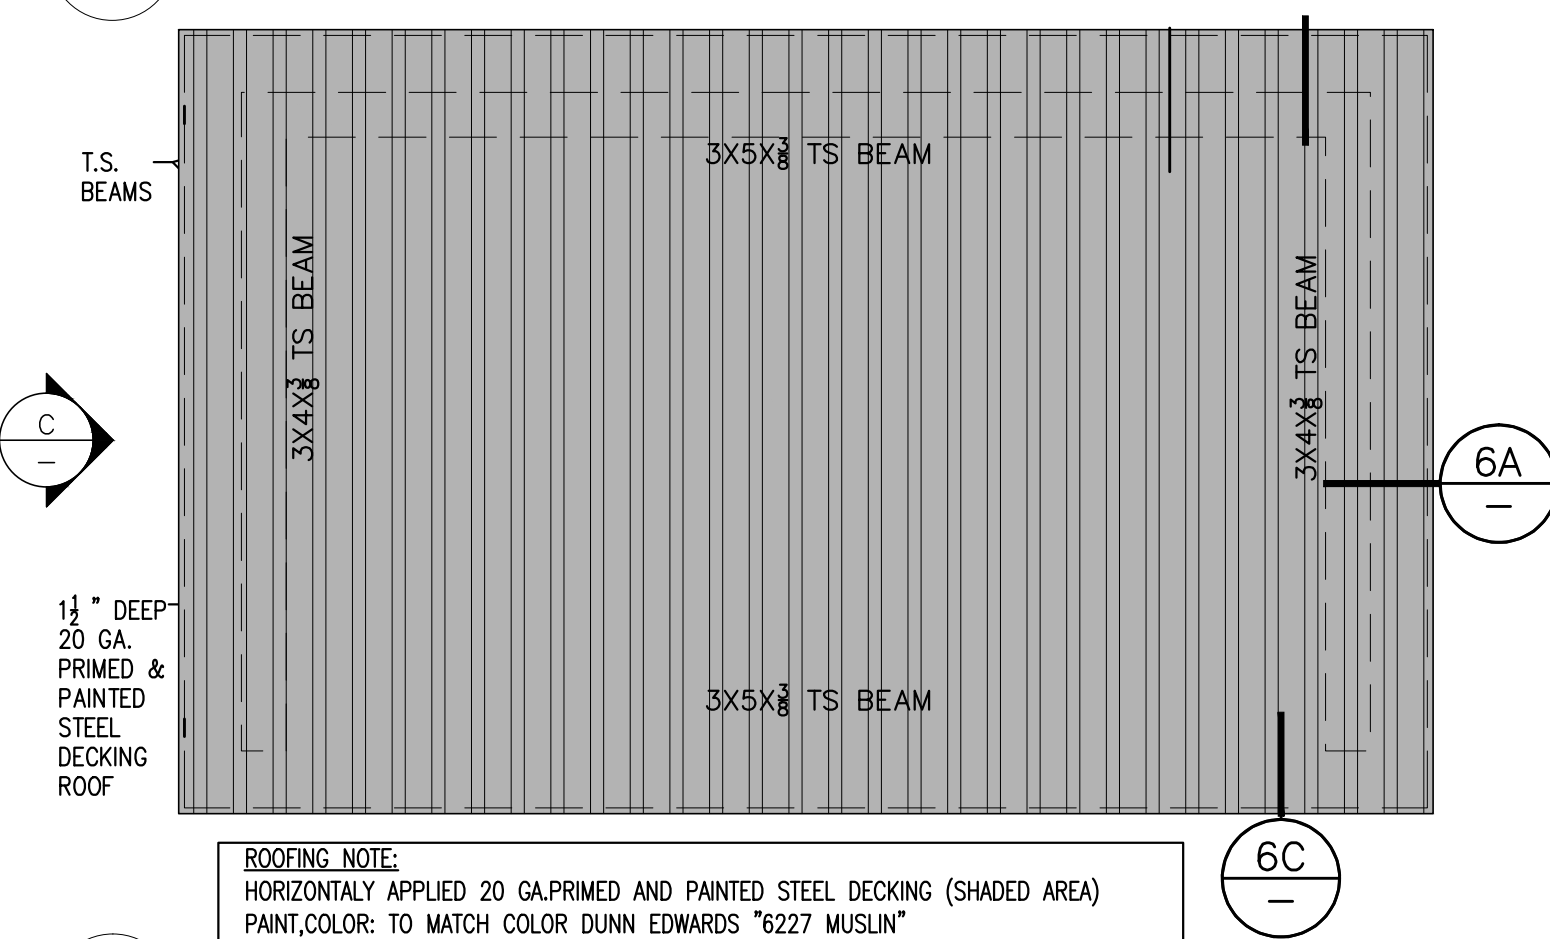


D TRASH ENCLOSURE ROOF PLAN

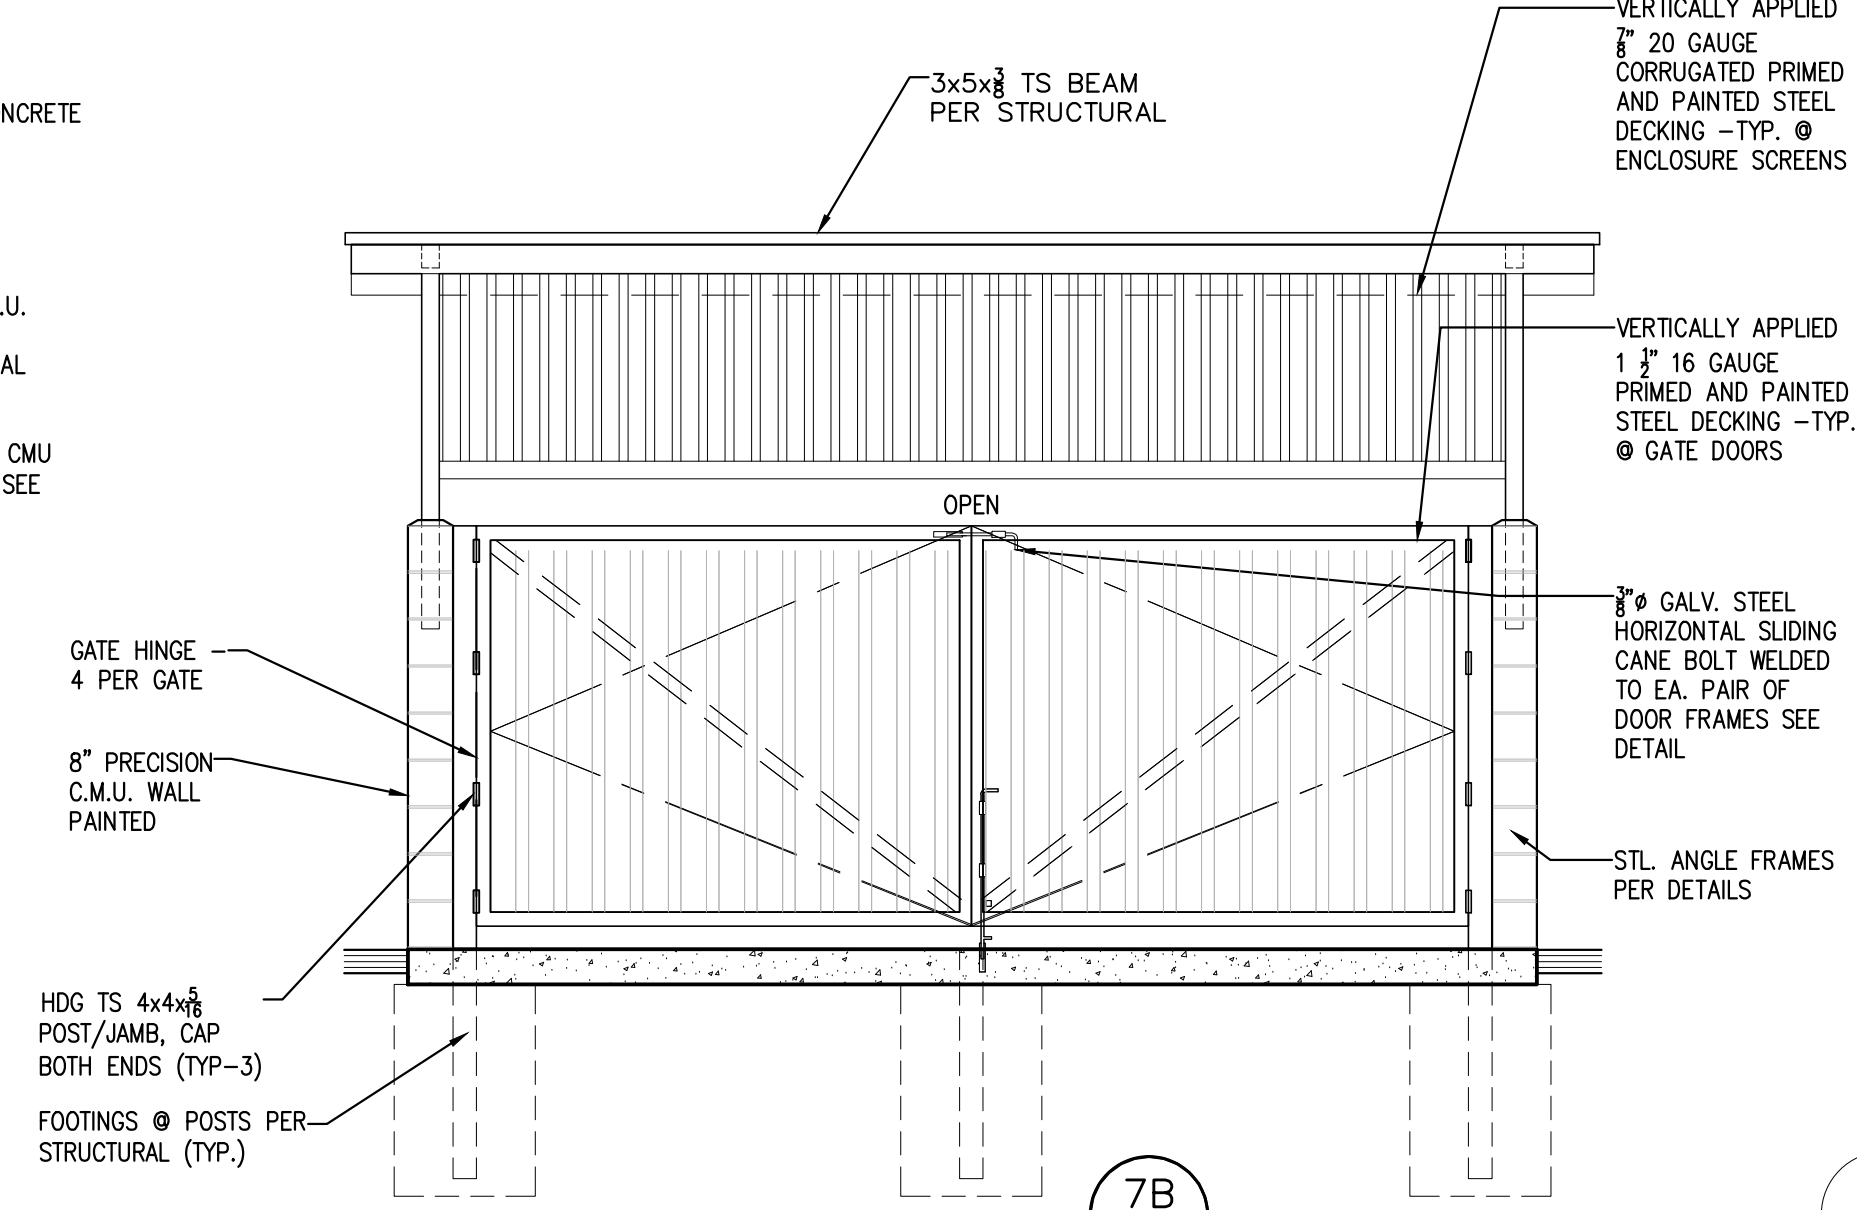


B TRASH ENCLOSURE ELEVATION

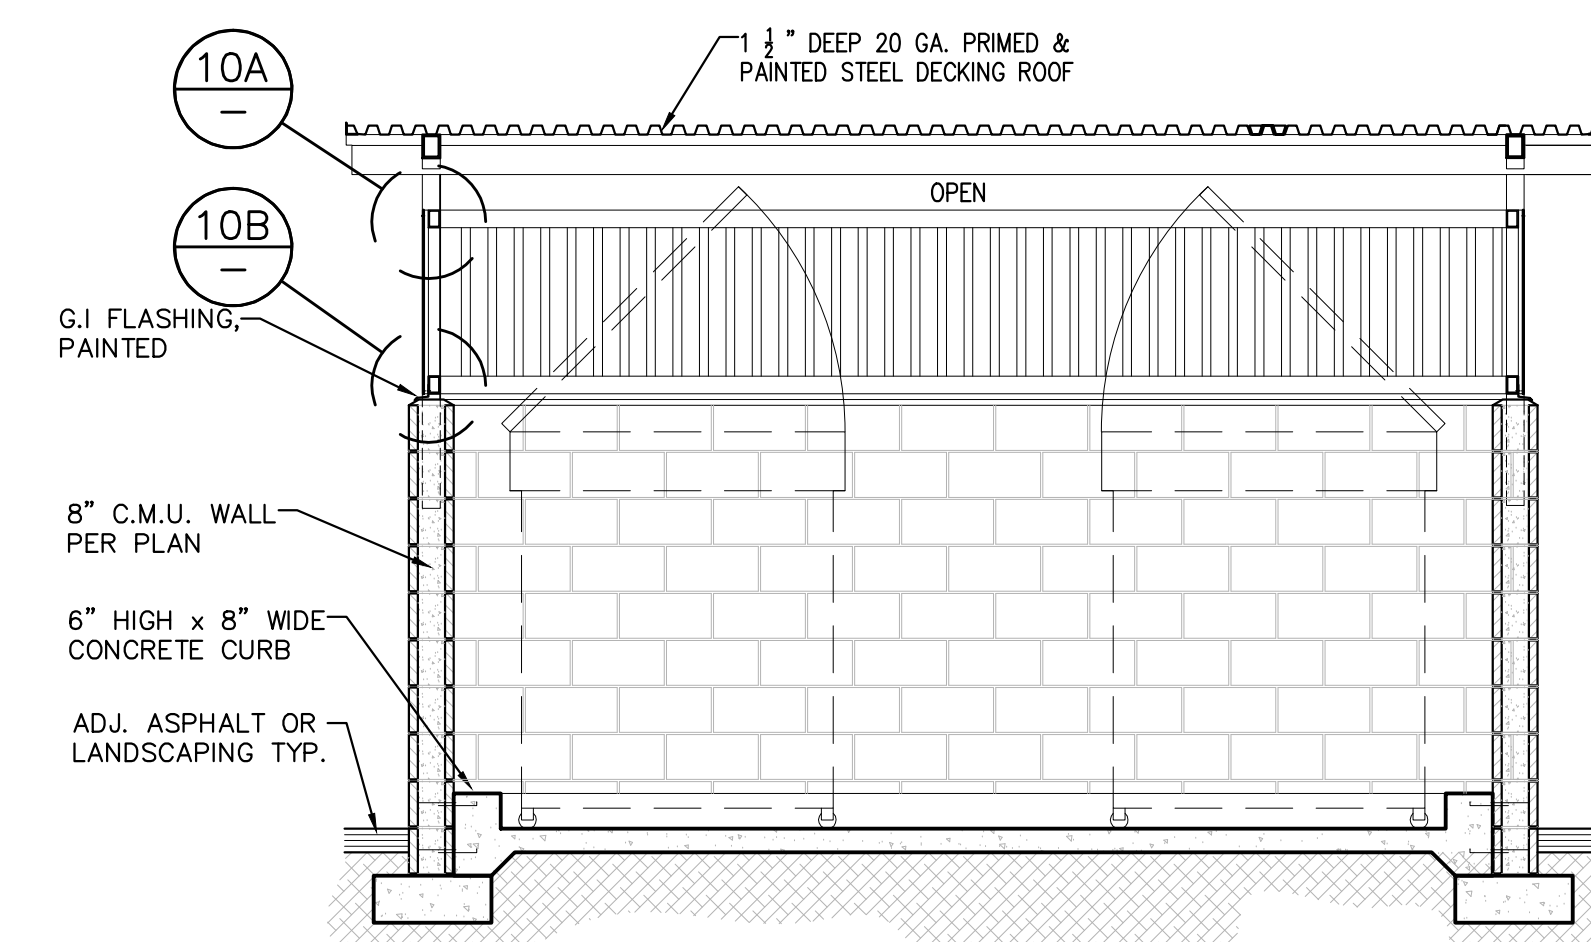

E TRASH ENCLOSURE SECTION

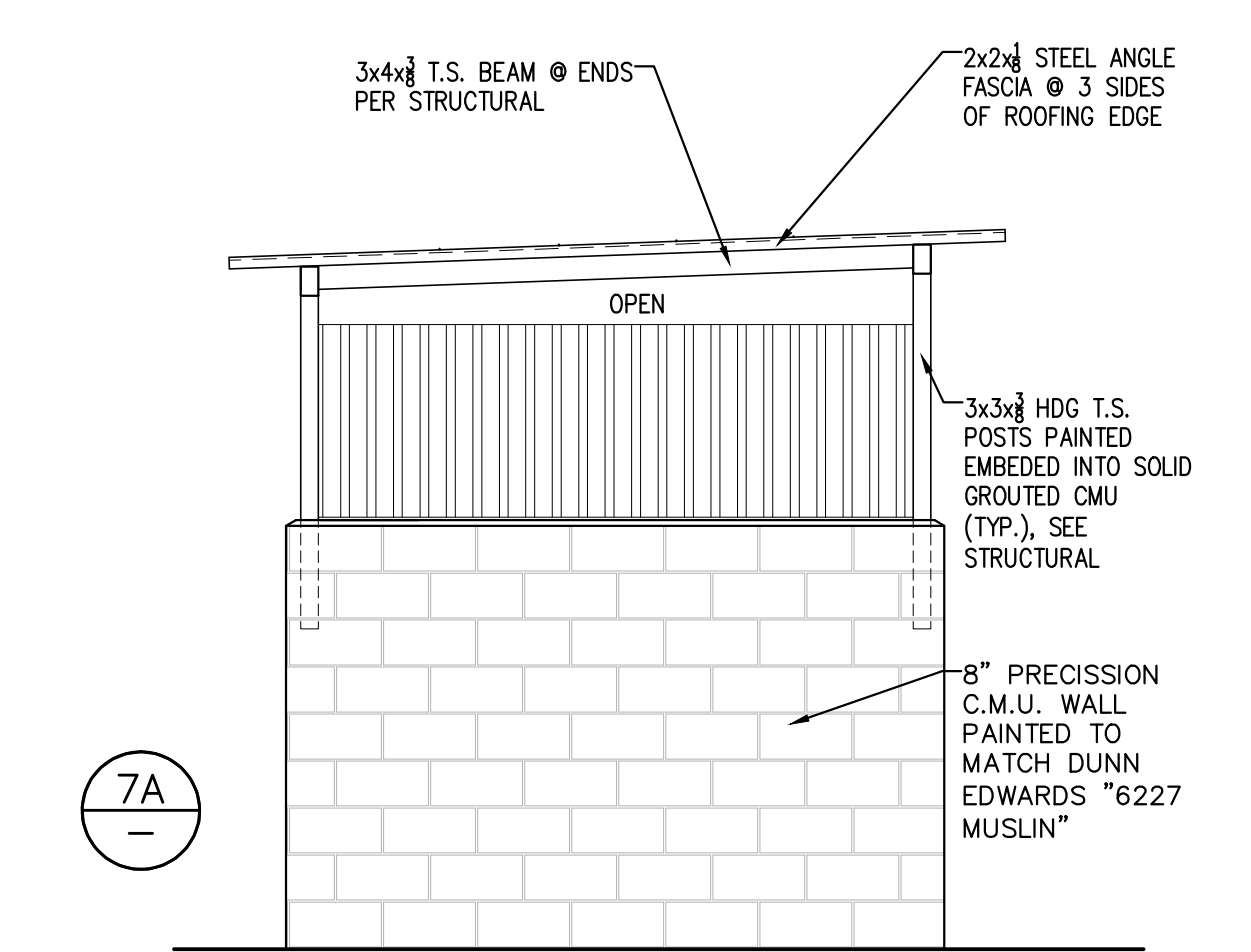


C TRASH ENCLOSURE SIDE ELEVATION

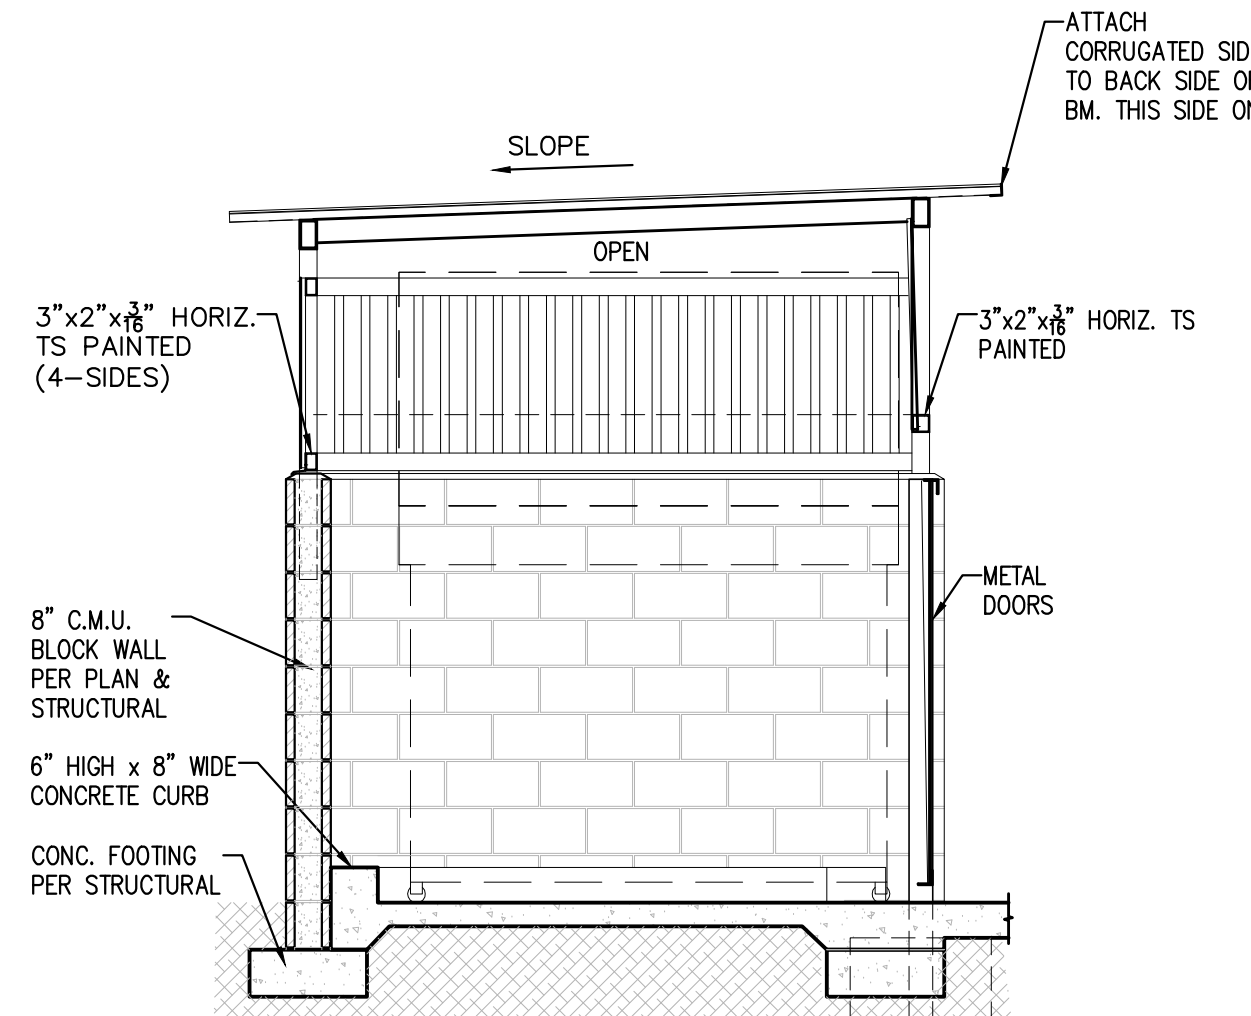


F TRASH ENCLOSURE SIDE SECTION

02 TRASH RECYCLING ENCLOSURE
SCALE: 3/8" = 1'-0"

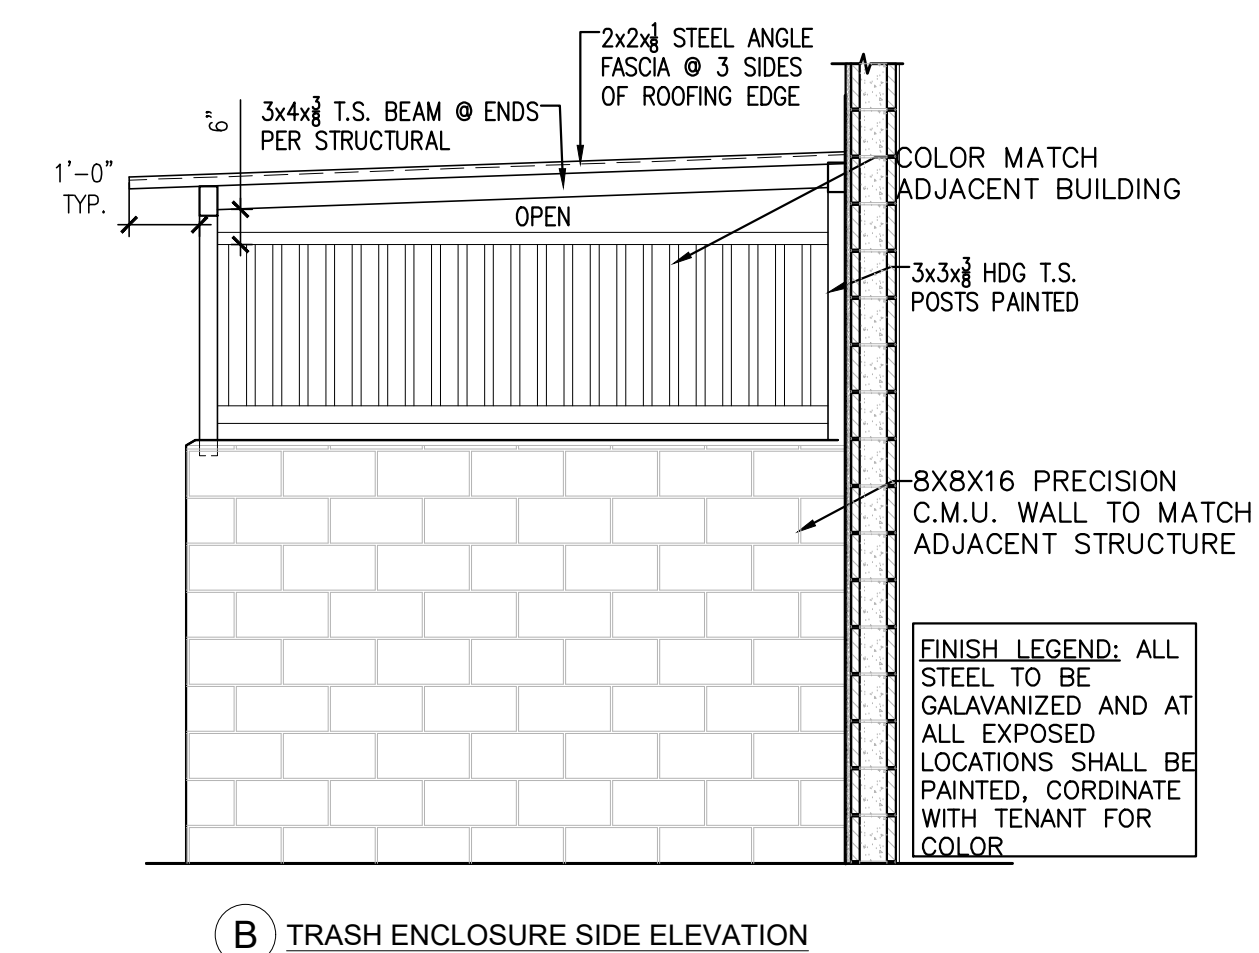

(B) TRASH ENCLOSURE SIDE ELEVATION

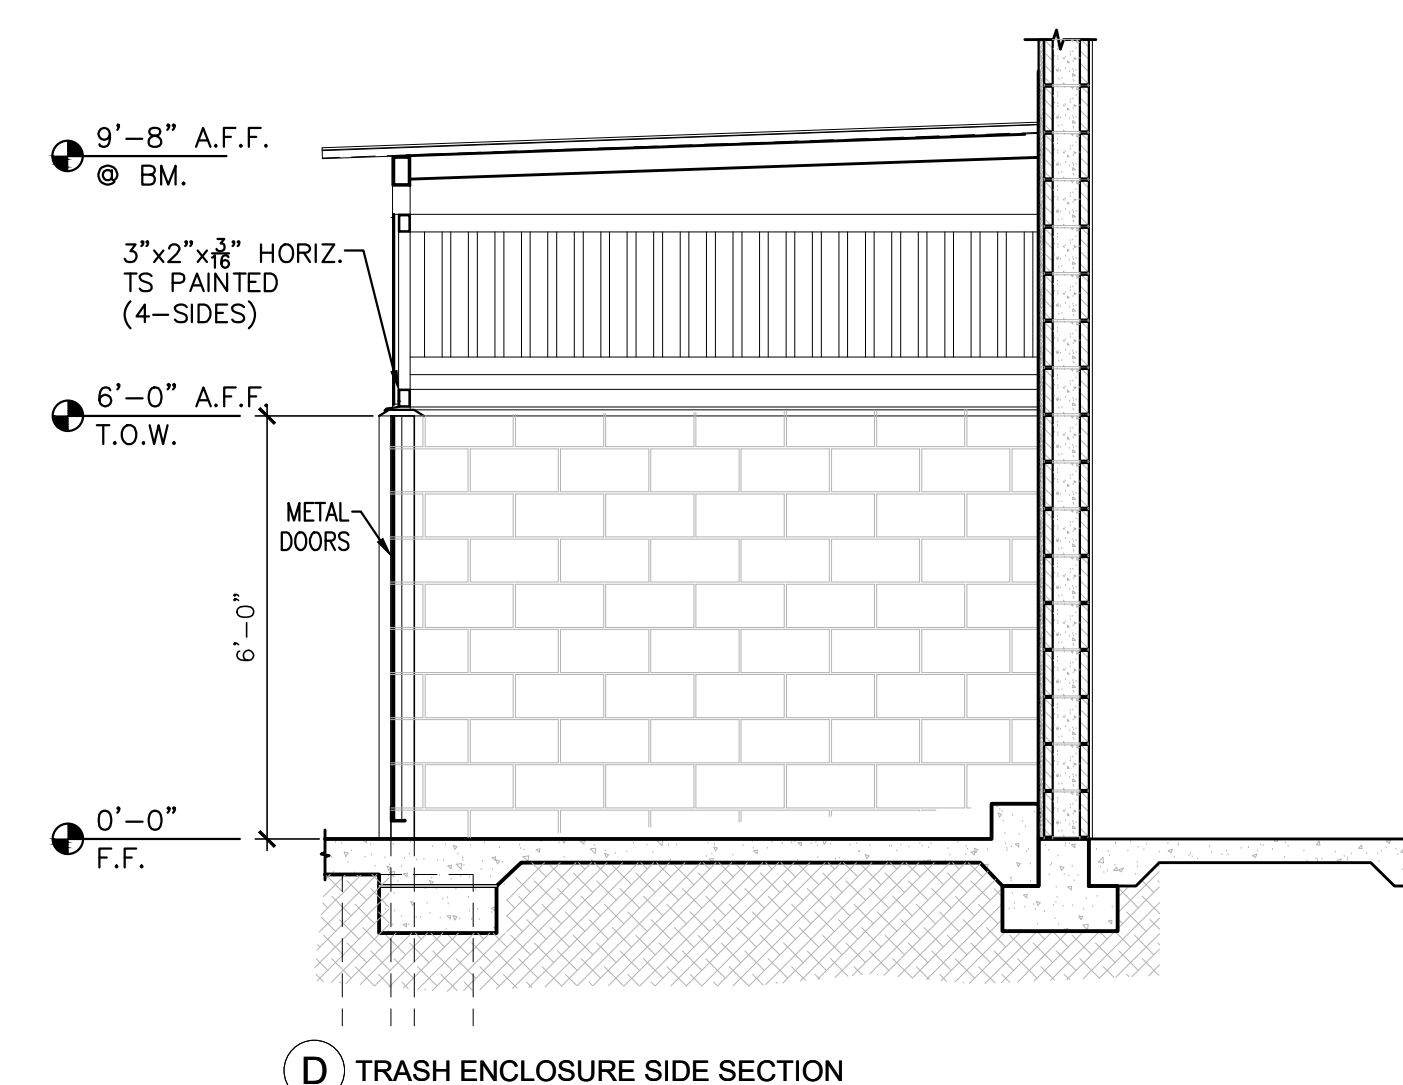

(D) TRASH ENCLOSURE SIDE SECTION

ROOFING NOTE:
HORIZONTALLY APPLIED 20 GA. PRIMED AND PAINTED STEEL DECKING (SHADED AREA)
PAINT COLOR: TO MATCH BUILDING WALLS

SCALE: $3/8" = 1'-0"$



TREES						
PLANT SYMBOL	BOTANICAL NAME COMMON NAME	SIZE	CANOPY	QTY	PLANT FACTOR	WUCOL
	QUERCUS SUBER CORK OAK TREE	24" BOX	15'	14	.4	L
	ARCHONTOPHOENIX CUNNINGHAMIANA KING PALM TREE	24" BOX	7'	8	.4	M

SHRUBS						
PLANT SYMBOL	BOTANICAL NAME COMMON NAME	SIZE	CANOPY	QTY	PLANT FACTOR	WUCOL
①	AGAVE AMERICANA AGAVE	5 GAL	4' O.C.	54	.4	LVL
②	DASYLIRION WHEELERI SPOON YUCCA	5 GAL	3' O.C.	65	.4	LVL
③	SENECIO SERPENS BLUE CHALK STICK	5 GAL	3' O.C.	78	.3	LVL
④	YUCCA RIGIDA BLUE YUCCA	3 GAL	3' O.C.	72	.4	LVL
⑤	TEUCRIUM CHAMAEDRY'S GERMANDER	5 GAL	5' O.C.	48	.3	L
⑥	ARTEMISIA POWIS CASTLE SAGEBRUSH "WORMWOOD"	5 GAL	4' O.C.	56	.3	L

VINES					
PLANT SYMBOL	BOTANICAL NAME COMMON NAME	SIZE	CANOPY	QTY	PLANT FACTOR
⑥	ASARINA ANTIRRHINIFLORA SNAPDRAGON VINE	1 GAL			.3

GROUND COVERS						
GROUND COVER SYMBOL	CODE	BOTANICAL NAME COMMON NAME	SIZE	CANOPY	QTY	PLANT FACTOR
		SOD	PER SQ. FT.			LVL
		MULCH	PER CUBIC YARD			LVL
		RIVER ROCKS	PER CUBIC YARD			

WUCOLS PLANT FACTOR SCHEDULE

L (LOW WATER USE) = .3


M (MODERATE WATER USE) = .4

H (HIGH WATER USE) = 0

PARKING AREA = 11,295 S.F.

LANDSCAPE AREA = 6,123 S.F. (54%)

FOR REFERENCE ONLY

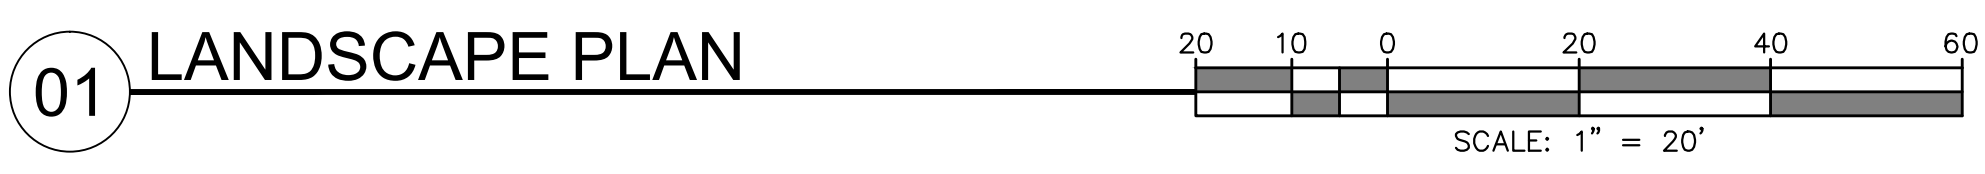


PROJECT NO: 15-3517
DATE: 01.31.17





 SHEET KEY NOTE.		EXTERIOR ELEVATION CALLOUTS
 WALL TYPE CALL-OUT		

PROJECT NO: 15-351
DATE: 01.31.1

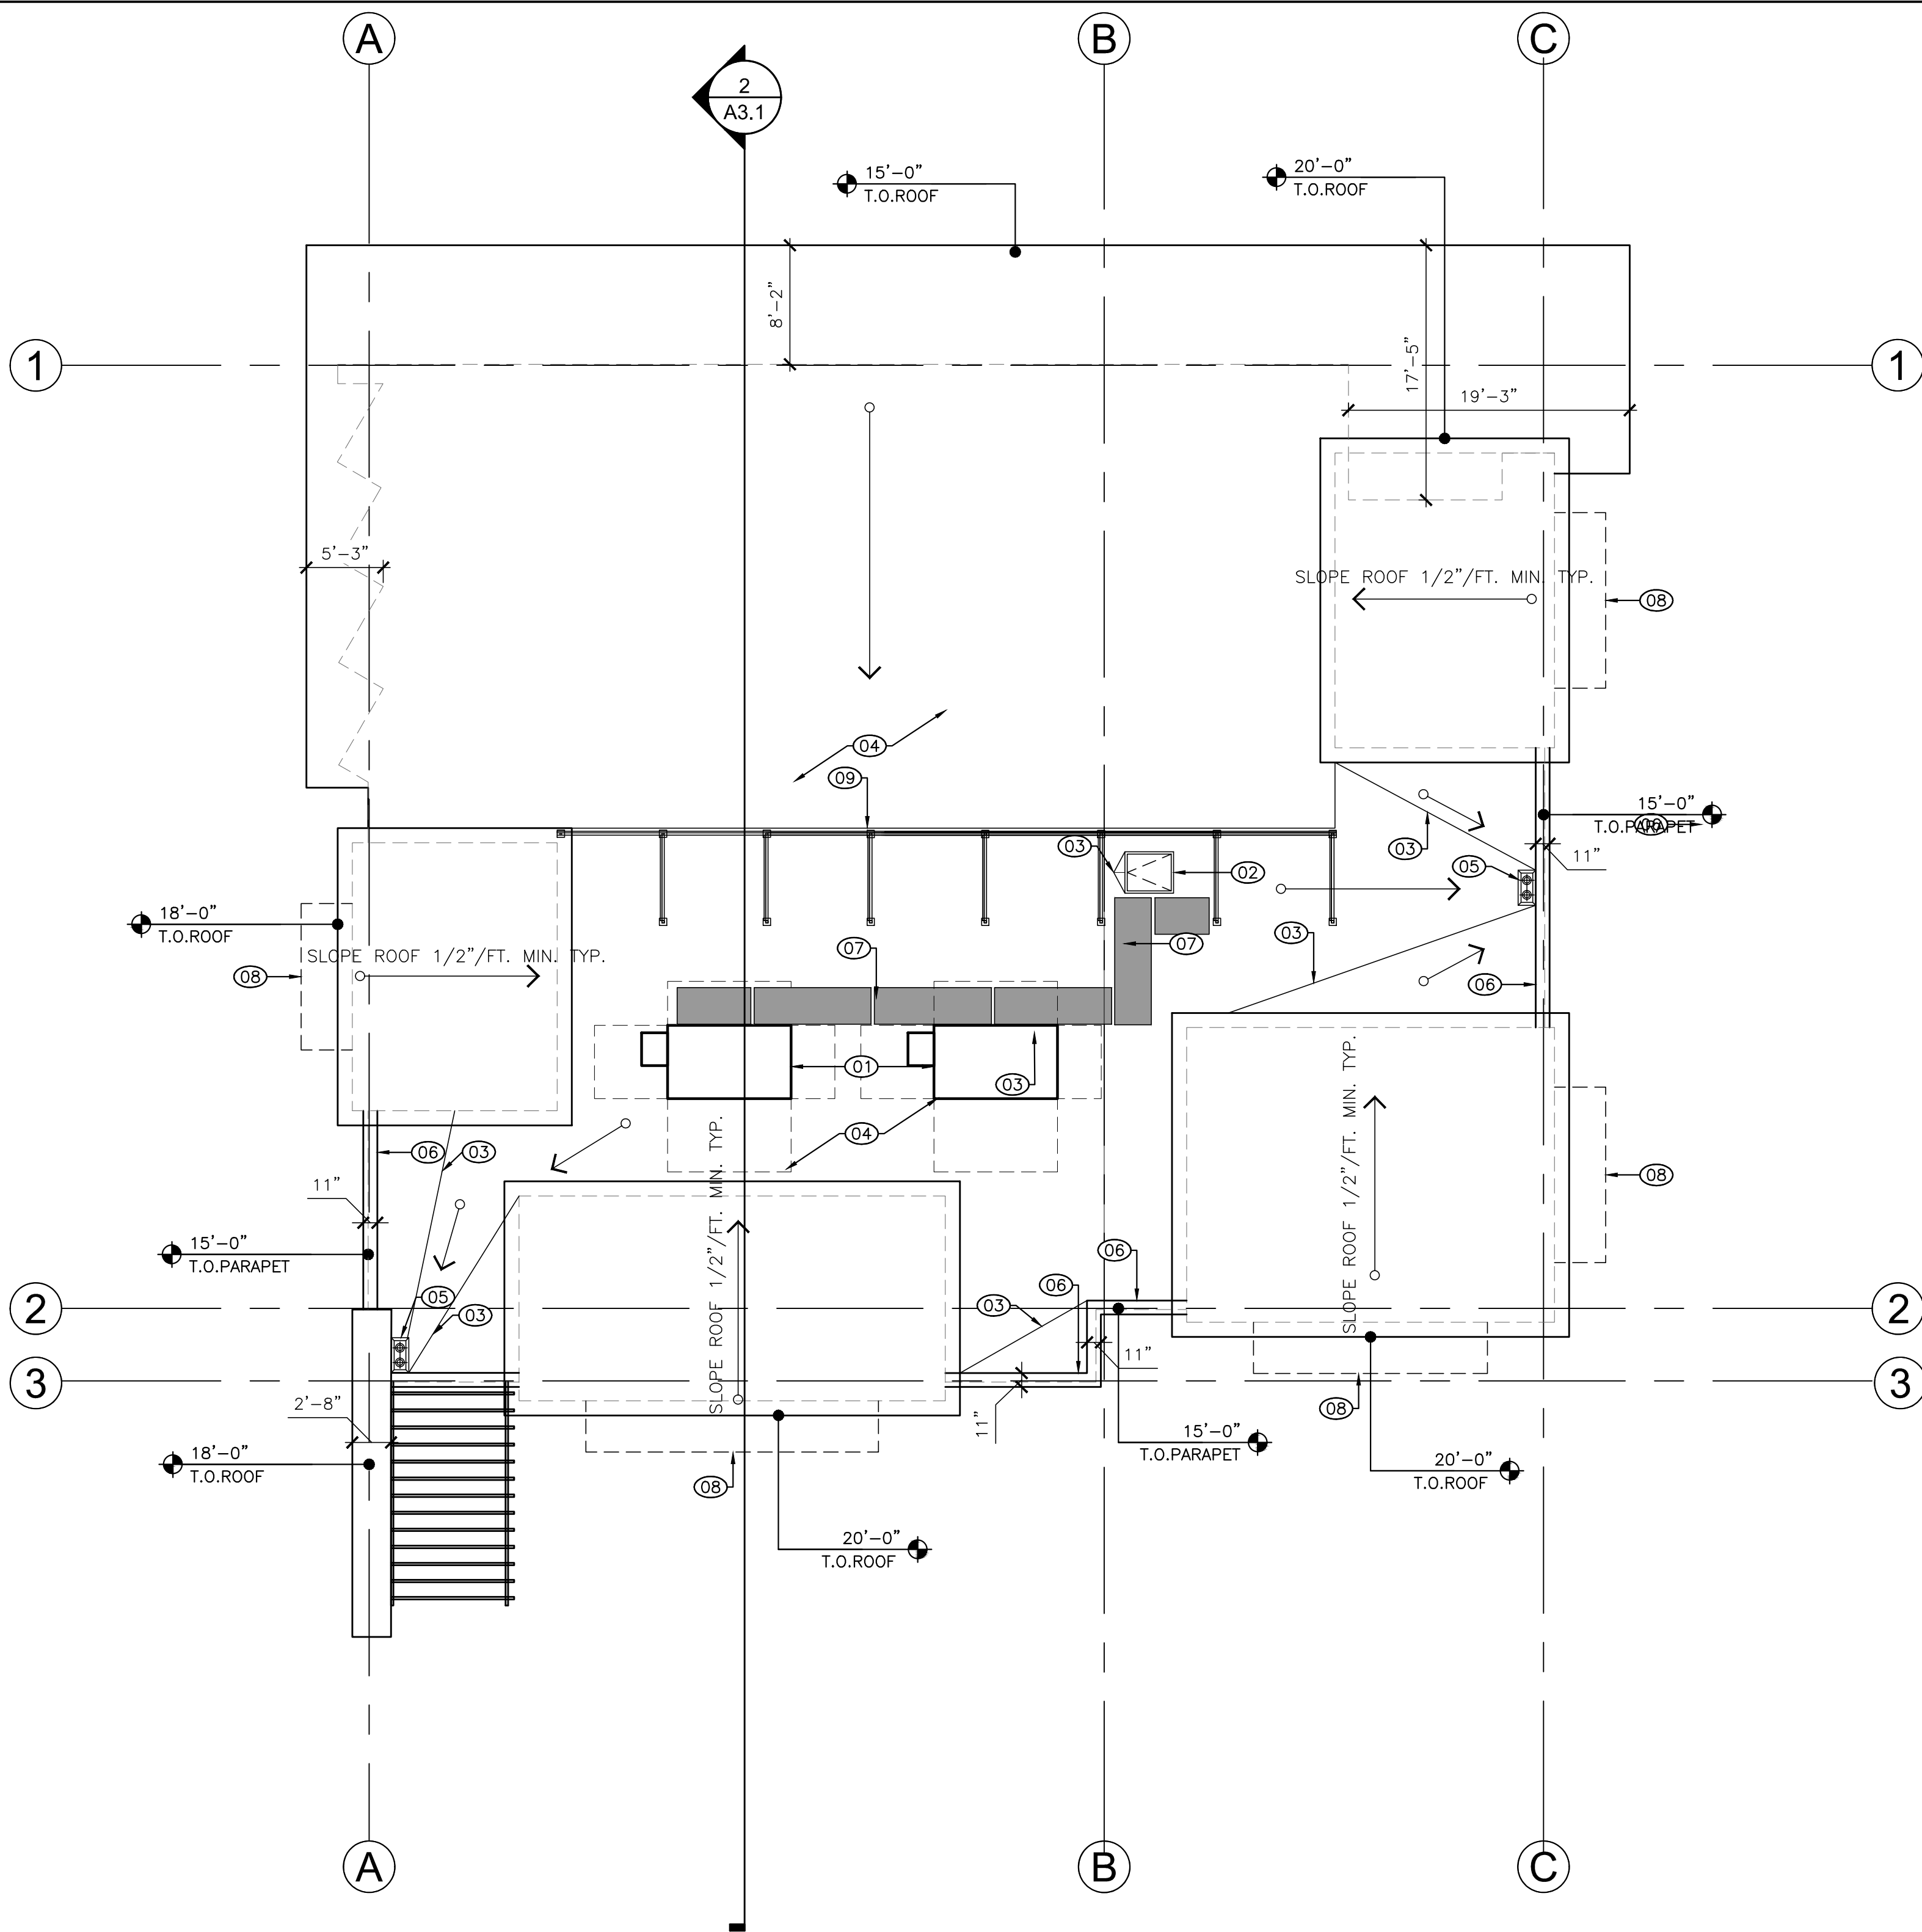

REV #	#	ROOF PLAN NOTES
	01	LOCATION OF ROOFTOP EQUIPMENT
	02	ROOF ACCESS HATCH
	03	TAPERED RIGID INSULATION FORMED CRICKET UNDER ROOFING MEMBRANE, SLOPE TO ROOF DRAIN
	04	ROOF ASSEMBLY: TPO LOW SLOPE ROOF MEMBRANE 0/ 1/4\" PROTECTION BD 0/ R-30 RIGID INSULATION 0/ 1/4\" PROTECTION BD 0/ METAL DECK
	05	LOCATION OF ROOF & OVERFLOW DRAINS & LINES
	06	PARAPET, PAINT PER EXTERIOR FINISH SCHEDULE
	07	ROOF WALK-WAY PADS
	08	METAL AWNING, SEE ELEVATIONS
	09	ROOF SCREEN

GENERAL NOTES

1. PROVIDE CRICKETS AT NEW MECHANICAL PADS, AND ROOF HATCH AS NEEDED TO MAINTAIN POSITIVE ROOF DRAINAGE

ROOFING NOTE



1. PROVIDE LOW SLOPE TPO ROOFING WITH THE FOLLOWING SPECIFICATIONS
A. TPO ROOFING TO BE "CRRC CERTIFIED WITH A MIN. REFLECTANCE OF .63".
B. TPO ROOFING TO HAVE "U" FACTOR OF .039 (AGED SOLAR REFLECTANCE).

SYMBOLS LEGEND

	SHEET KEY NOTE.
	SECTION CALLOUT SYMBOL



01 ROOF PLAN

SCALE: 1/8" = 1'-0"

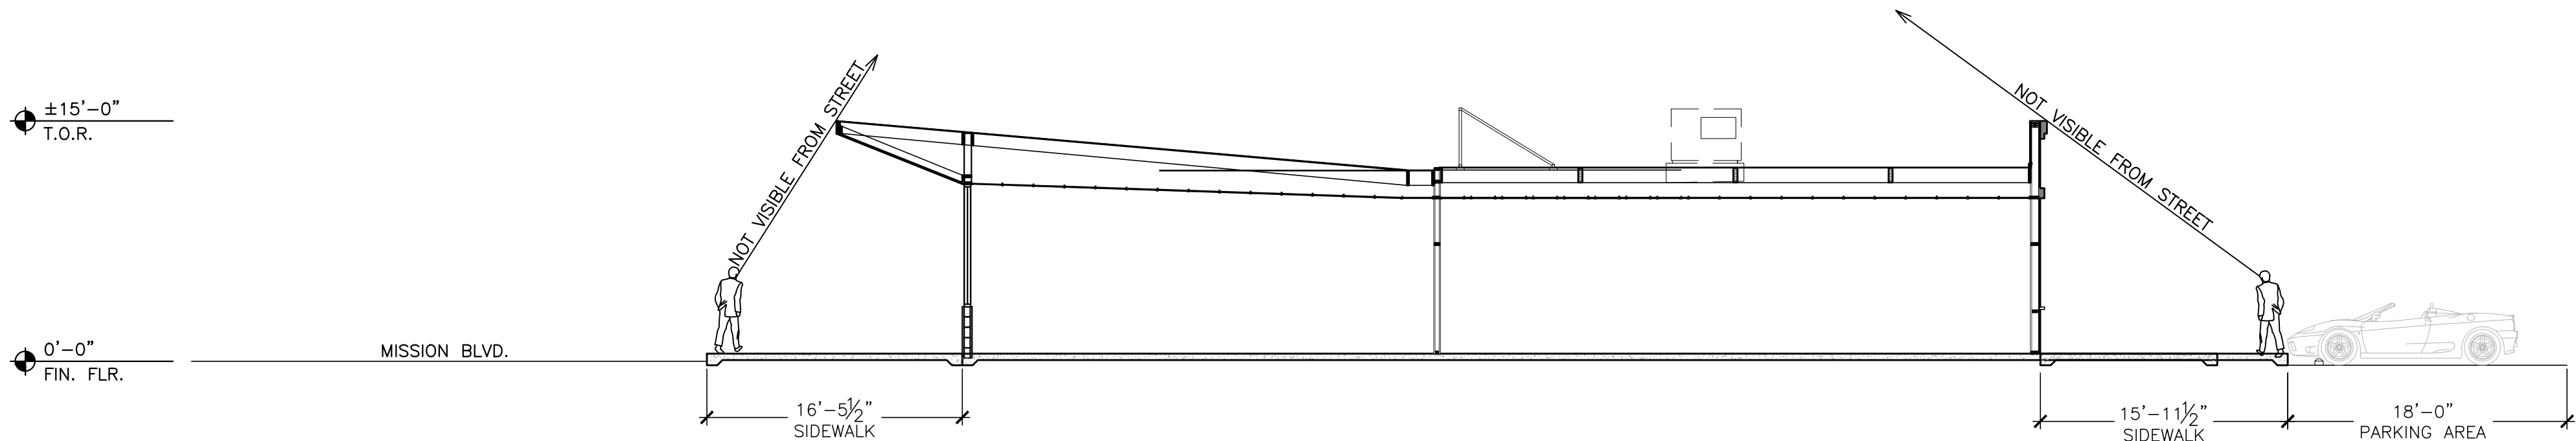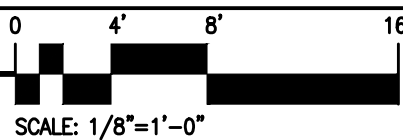

02 LINE OF SITE SECTION

SCALE: 1/8" = 1'-0"

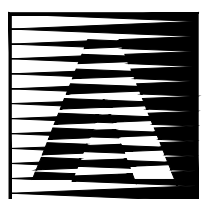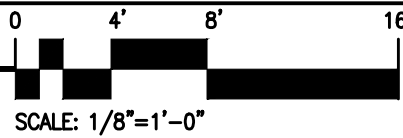

ATC DESIGN GROUP
ARCHITECTS • ENGINEERS • SURVEYORS
1282 PACIFIC OAKS PLACE, SUITE C, ESCONDIDO, CA 92029
PHONE: (760) 738-8800 FAX: (760) 738-8232

CLIENT:

MISSION WHITE LLC.

PROJECT:

POMONA
888 W. MISSION BLVD.
POMONA, CA 91765

REVISIONS:


REV	REVISION	DATE	REV	REVISION	DATE

SHEET DESCRIPTION:

BUILDING PAD 1
ROOF PLAN

SHEET NUMBER:

A3.1

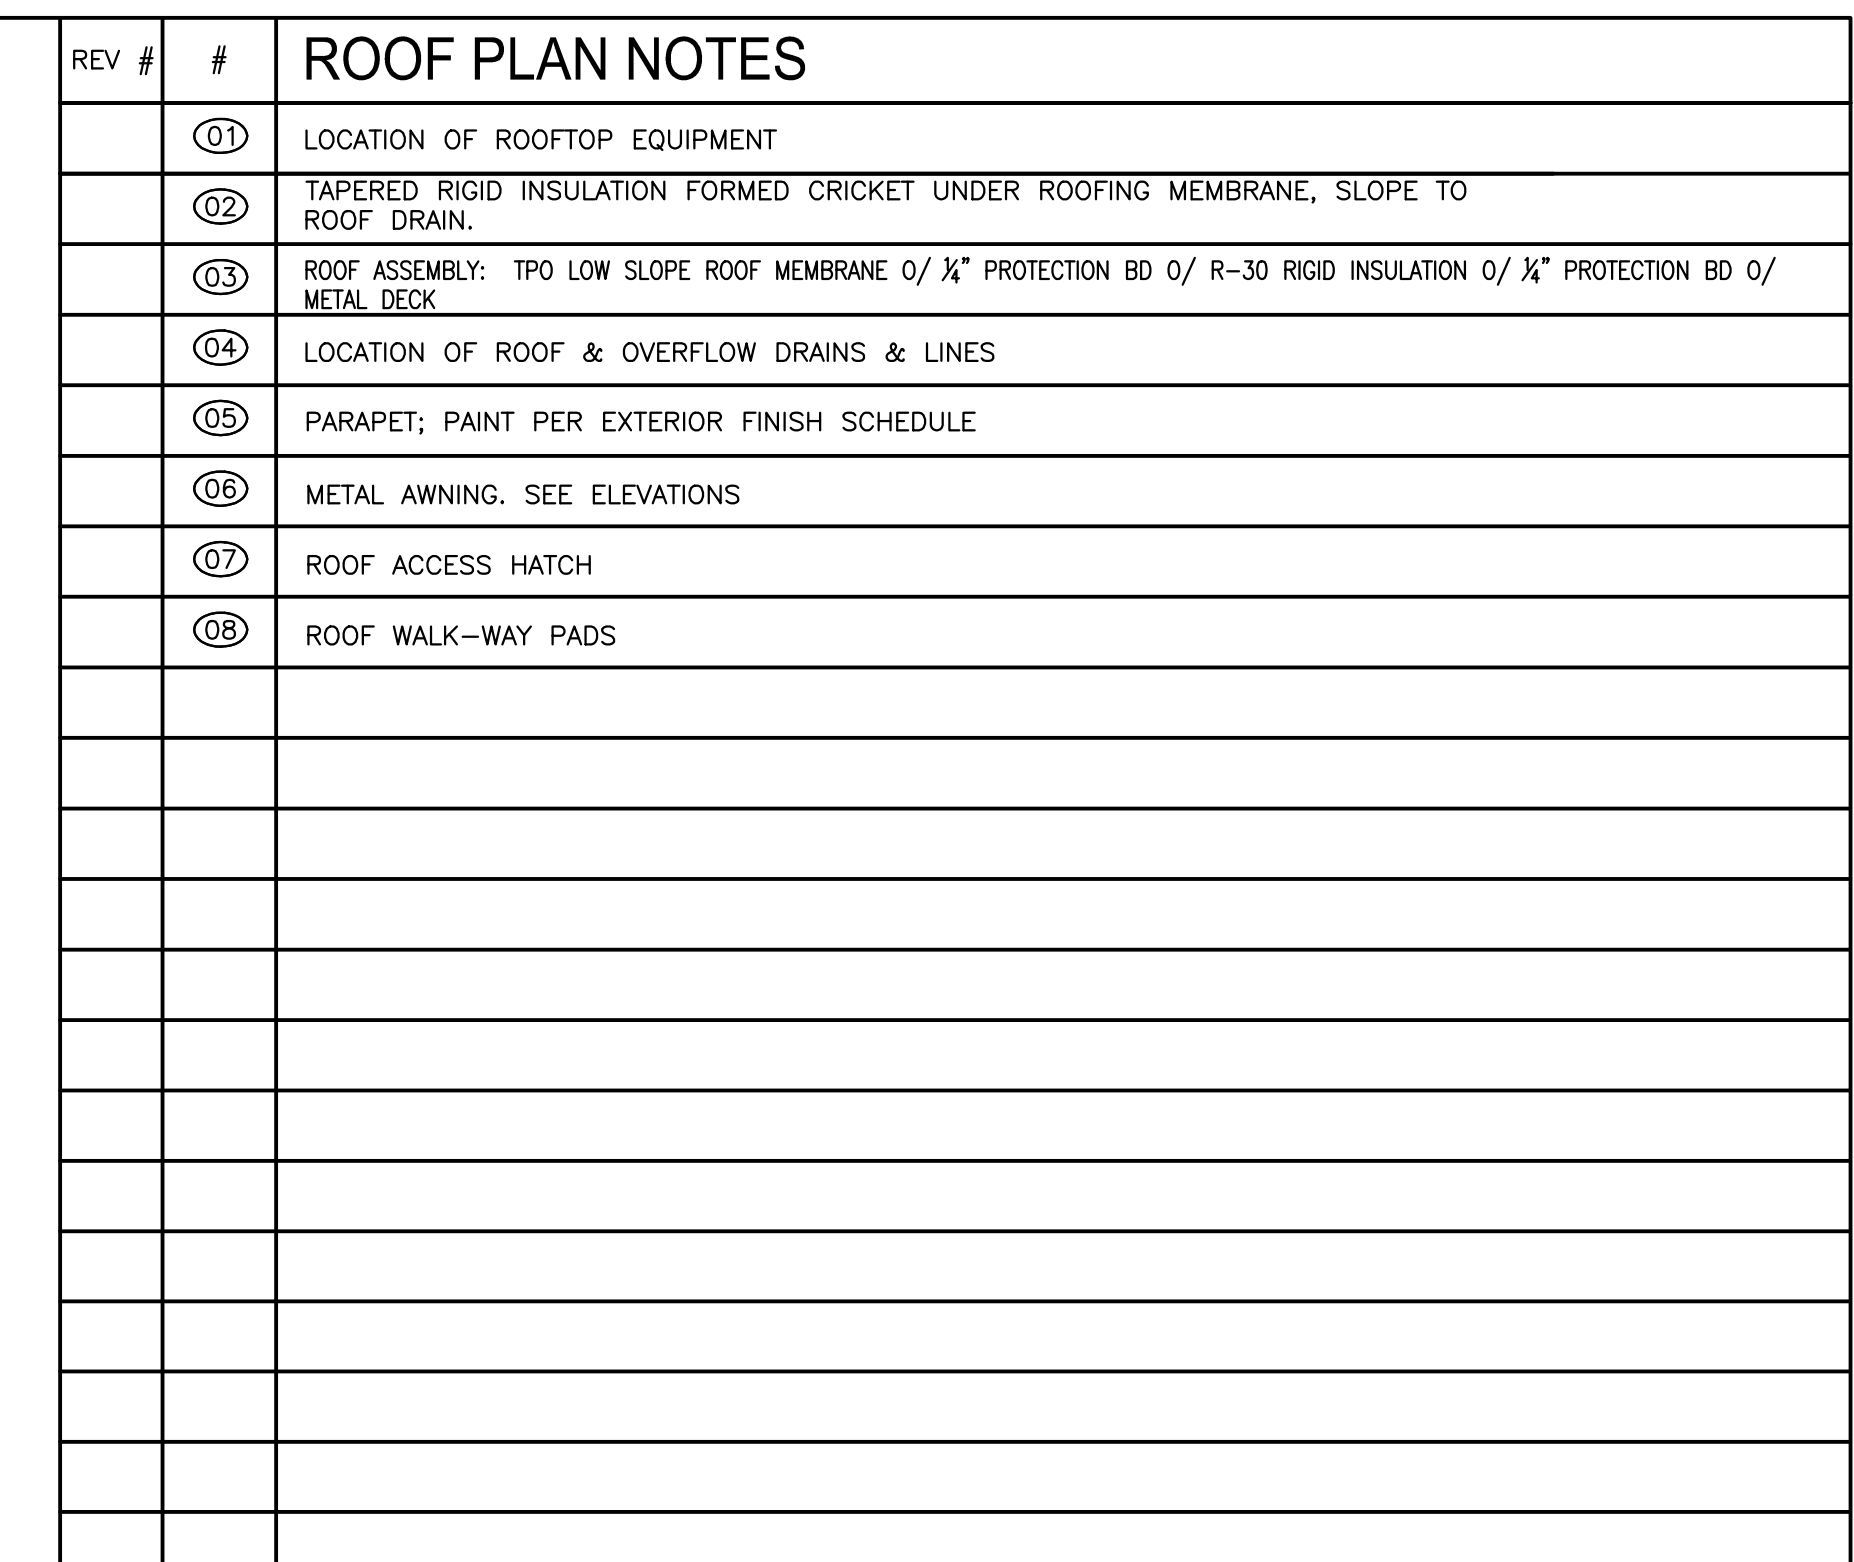



1. PROVIDE CRICKETS AT NEW MECHANICAL PADS, AND ROOF HATCH AS NEEDED TO MAINTAIN POSITIVE ROOF DRAINAGE

1. PROVIDE LOW SLOPE TPO ROOFING WITH THE FOLLOWING SPECIFICATIONS
 - A. TPO ROOFING TO BE "CRRC CERTIFIED WITH A MIN. REFLECTANCE OF .63".
 - B. TPO ROOFING TO HAVE "U" FACTOR OF .039 (AGED SOLAR REFLECTANCE).

	SHEET KEY NOTE.
	SECTION CALLOUT SYMBOL.


0 4' 8'

SCALE: $\frac{3}{16}'' = 1' - 0''$

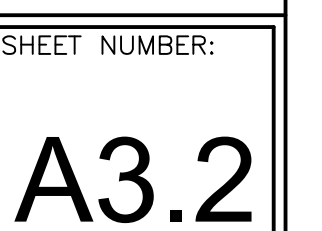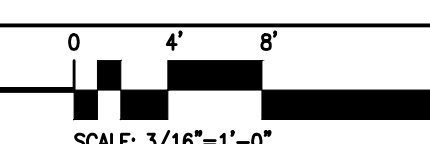




01 WEST ELEVATION
SCALE: 3/16" = 1'-0"

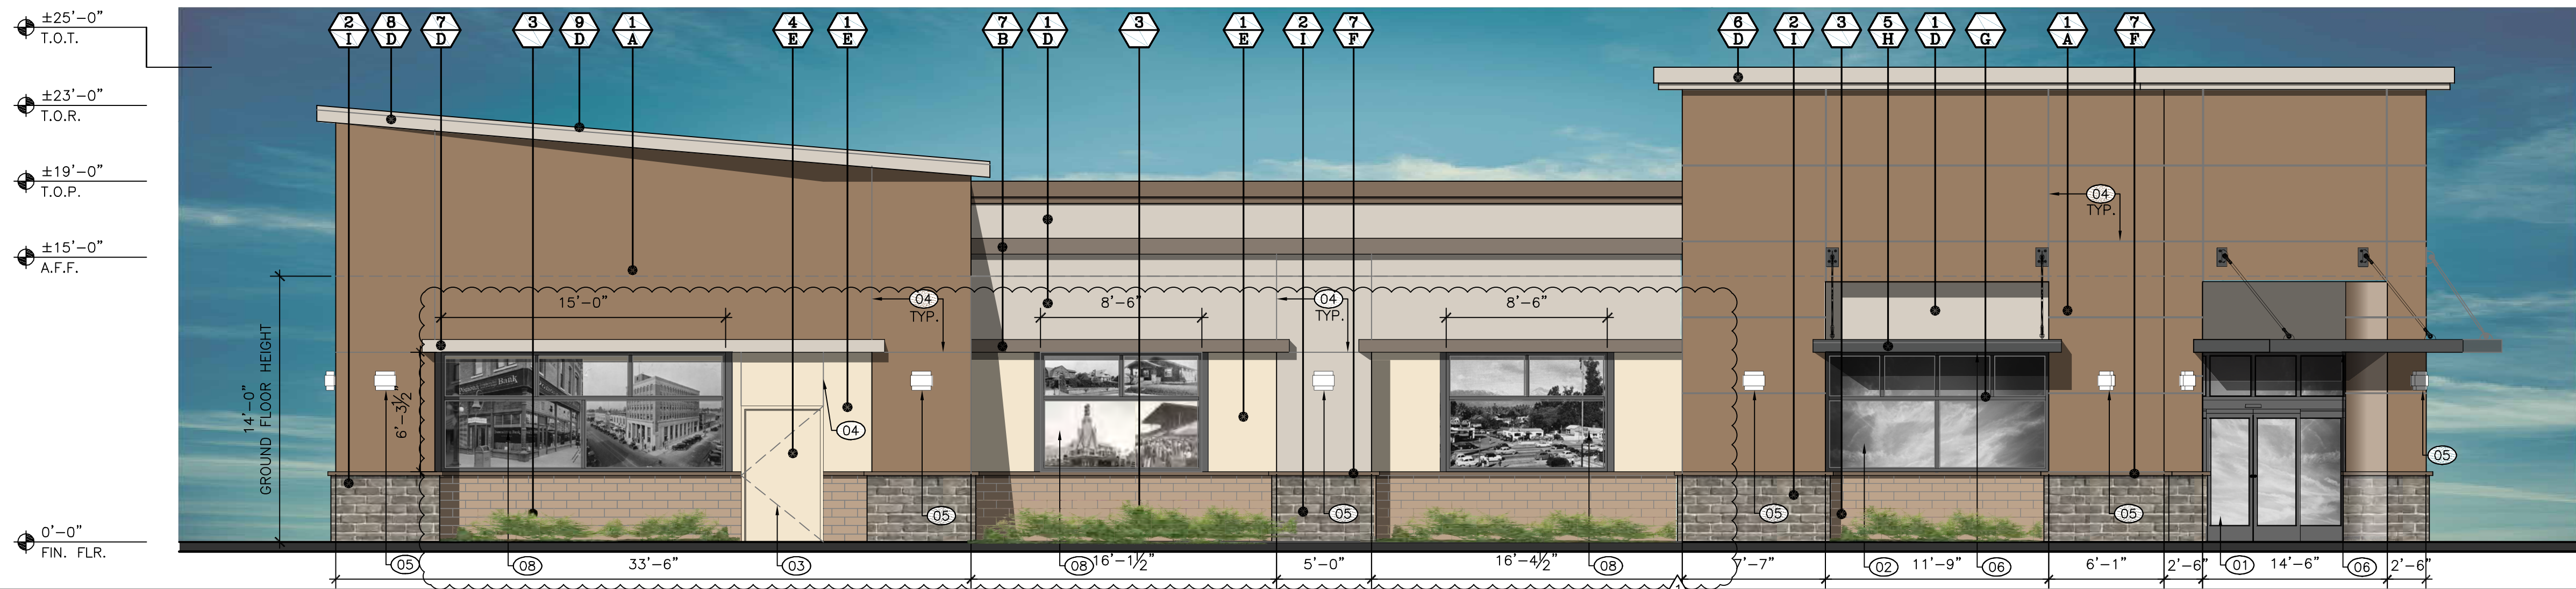

02 NORTH ELEVATION (FRONT)
SCALE: 3/16" = 1'-0"



03 EAST ELEVATION
SCALE: 3/16" = 1'-0"

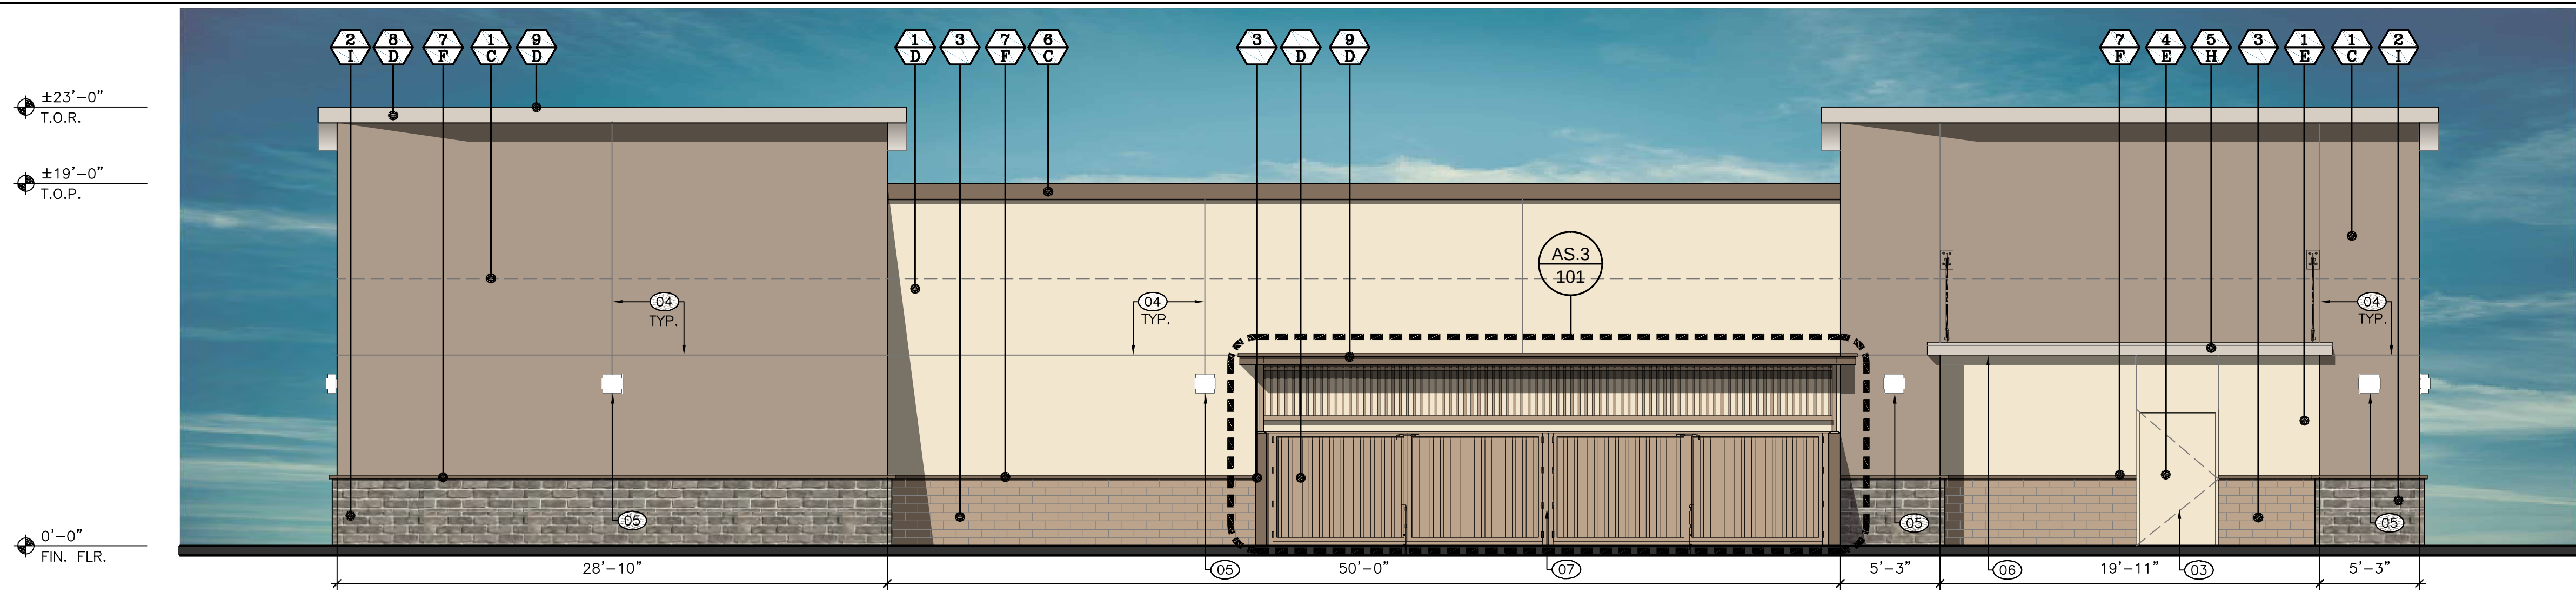


04 SOUTH ELEVATION (REAR)
SCALE: 3/16" = 1'-0"

REV #	#	EXTERIOR ELEVATION KEYNOTES
	01	ALUMINUM STOREFRONT ENTRY WITH CLEAR VISION PANELS
	02	STOREFRONT GLAZING SYSTEM WITH CLEAR VISION PANELS
	03	EXTERIOR DOOR
	04	CONTROL JOINT
	05	EXTERIOR WALL LIGHT
	06	METAL CANOPY
	07	TRASH ENCLOSURE
	08	FAUX WINDOW WITH VISION PANELS WITH CITY OF POMONA HISTORICAL DECORATIVE WINDOW PRINT.


EXTERIOR FINISH SCHEDULE

MATERIALS	
1	EXTERIOR CEMENT PLASTER
2	BRICK VENEER
3	SPLIT FACE CMU
4	HOLLOW METAL DOOR
5	METAL CANOPY
6	FOAM CORNICE MOULDING
7	FOAM TRIMS
8	ROOF FASCIA
9	ROOF


FINISH COLOR	
A	PAINT: SHERWIN-WILLIAMS SW9114 "FALLEN LEAVES"
B	PAINT: SHERWIN-WILLIAMS SW7025 "BACKDROP"
C	PAINT: SHERWIN-WILLIAMS SW7501 "THRESHOLD TAUPE"
D	PAINT: SHERWIN-WILLIAMS SW7632 "MODERN GRAY"
E	PAINT: SHERWIN-WILLIAMS SW6672 "MORNING SUN"
F	PAINT: SHERWIN-WILLIAMS SW7509 "TIKI HUT"
G	STORE FRONT "CLEAR ANODIZED ALUMINUM"
H	METAL CANOPY POWDER COATED "CHARCOAL GREY"
I	ELDORADO STONE TUNDRA BRICK "ASHLAND"

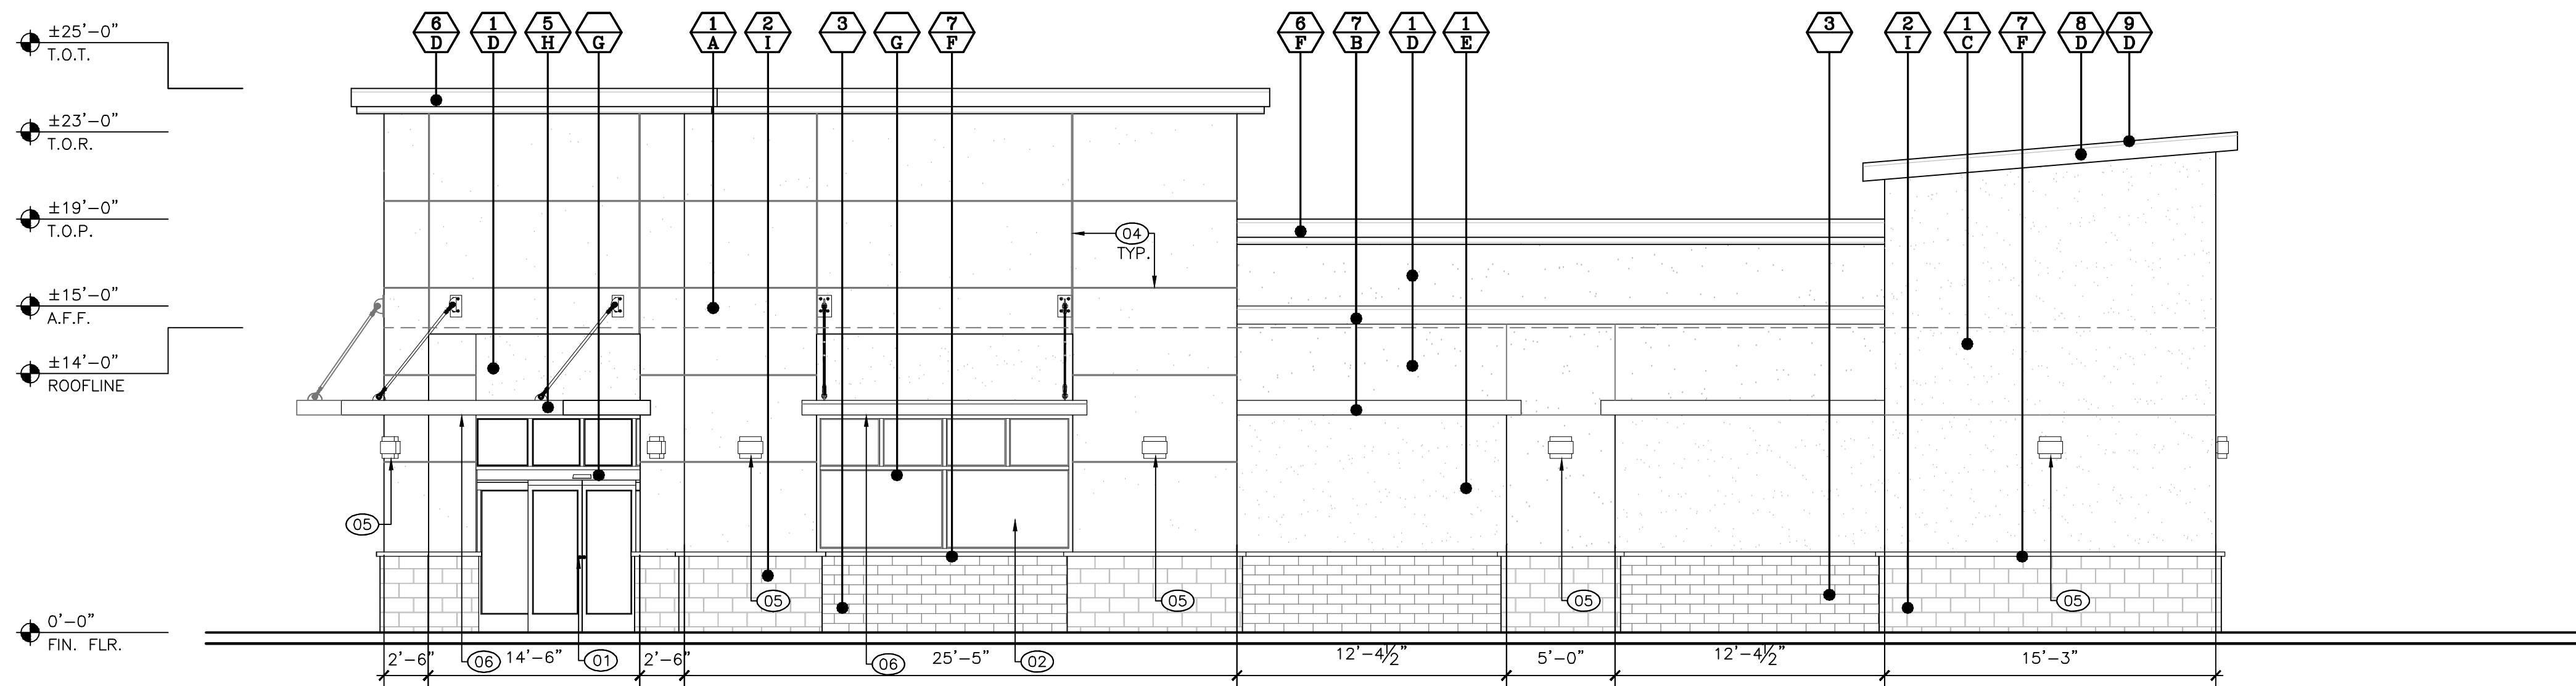


01 WEST ELEVATION
SCALE: 3/16" = 1'-0"

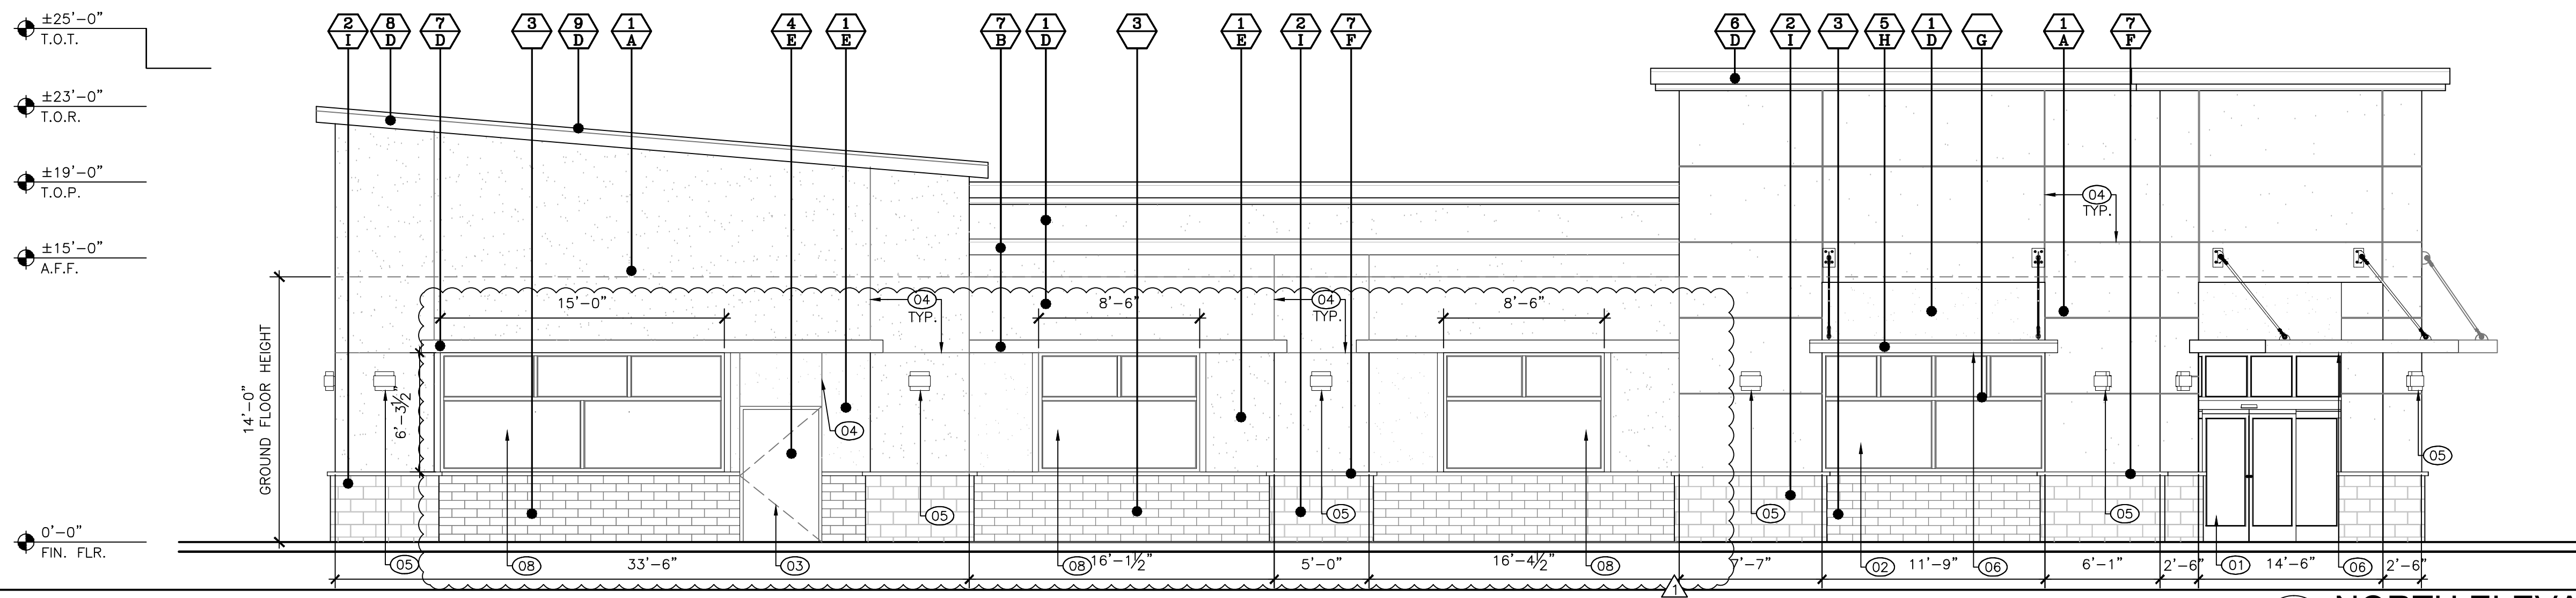

02 NORTH ELEVATION (FRONT)
SCALE: 3/16" = 1'-0"

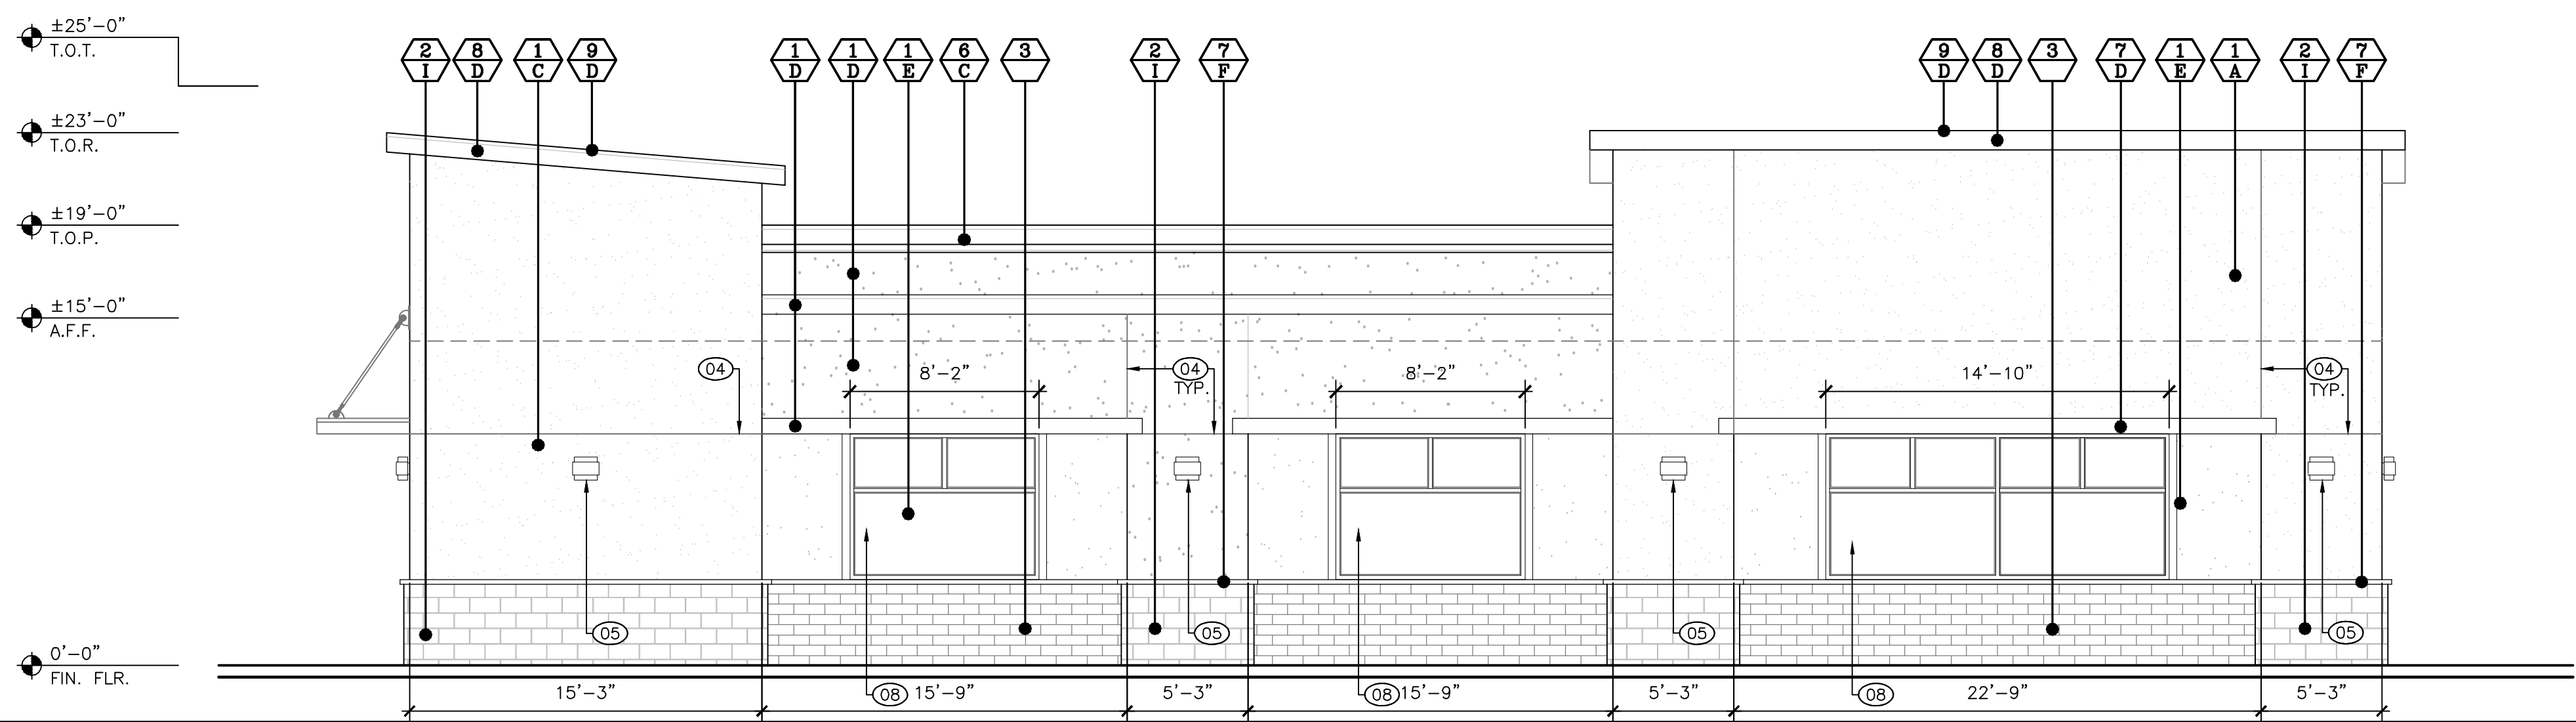

03 EAST ELEVATION
SCALE: 3/16" = 1'-0"

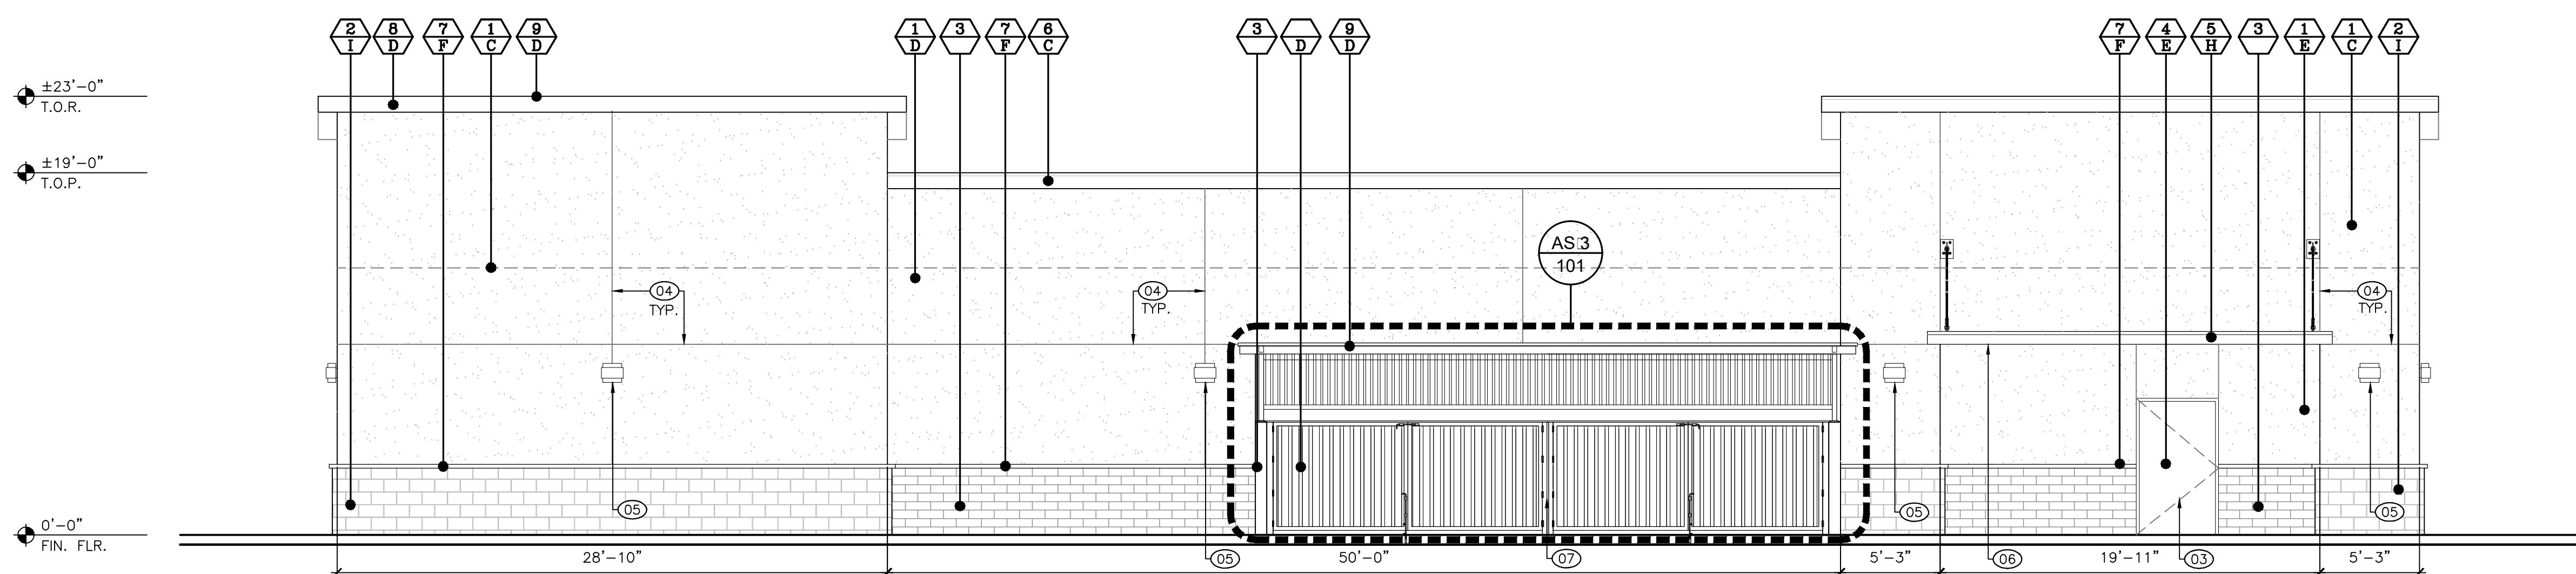

04 SOUTH ELEVATION (REAR)
SCALE: 3/16" = 1'-0"

EXTERIOR ELEVATION KEYNOTES

01	ALUMINUM STOREFRONT ENTRY WITH CLEAR VISION PANELS
02	STOREFRONT GLAZING SYSTEM WITH CLEAR VISION PANELS
03	EXTERIOR DOOR
04	CONTROL JOINT
05	EXTERIOR WALL LIGHT
06	METAL CANOPY
07	TRASH ENCLOSURE
08	FAUX WINDOW WITH VISION PANELS WITH CITY OF POMONA HISTORICAL DECORATIVE WINDOW PRINT


EXTERIOR FINISH SCHEDULE

MATERIALS

1	EXTERIOR CEMENT PLASTER
2	BRICK VENEER
3	SPLIT FACE CMU
4	HOLLOW METAL DOOR
5	METAL CANOPY
6	FOAM CORNICE MOULDING
7	FOAM TRIMS
8	ROOF FASCIA
9	ROOF

FINISH COLOR

A	PAINT: SHERWIN-WILLIAMS SW9114 "FALLEN LEAVES"
B	PAINT: SHERWIN-WILLIAMS SW7025 "BACKDROP"
C	PAINT: SHERWIN-WILLIAMS SW7501 "THRESHOLD TAUPE"
D	PAINT: SHERWIN-WILLIAMS SW7632 "MODERN GRAY"
E	PAINT: SHERWIN-WILLIAMS SW6672 "MORNING SUN"
F	PAINT: SHERWIN-WILLIAMS SW7509 "TIKI HUT"
G	STORE FRONT "CLEAR ANODIZED ALUMINUM"
H	METAL CANOPY POWDER COATED "CHARCOAL GREY"
I	ELDORADO STONE TUNDRA BRICK "ASHLAND"

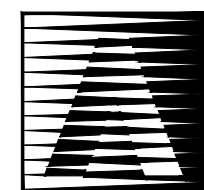

ATC DESIGN GROUP
ARCHITECTS • ENGINEERS • SURVEYORS
1282 PACIFIC OAKS PLACE, SUITE C, ESCONCIDO, CA 92029
PHONE: (760) 738-8800 FAX: (760) 738-8232

CLIENT:

MISSION WHITE LLC.

PROJECT:

POMONA
888 W. MISSION BLVD.
POMONA, CA 91765

PRELIMINARY
NOT FOR
CONSTRUCTION

REVISIONS:

REV	REVISION	DATE	REV	REVISION	DATE
1	DESIGN CHANGE	07/17/17			

SHEET DESCRIPTION:

BUILDING MAJOR 1
EXTERIOR ELEVATIONS

SHEET NUMBER:

A00


PROJECT NO: 15-3517
DATE: 01.31.17

±20'-0"
T.O.R.

±18'-0"
T.O.R.

±15'-0"
T.O.P.

±0'-0"
FINISH FLOOR

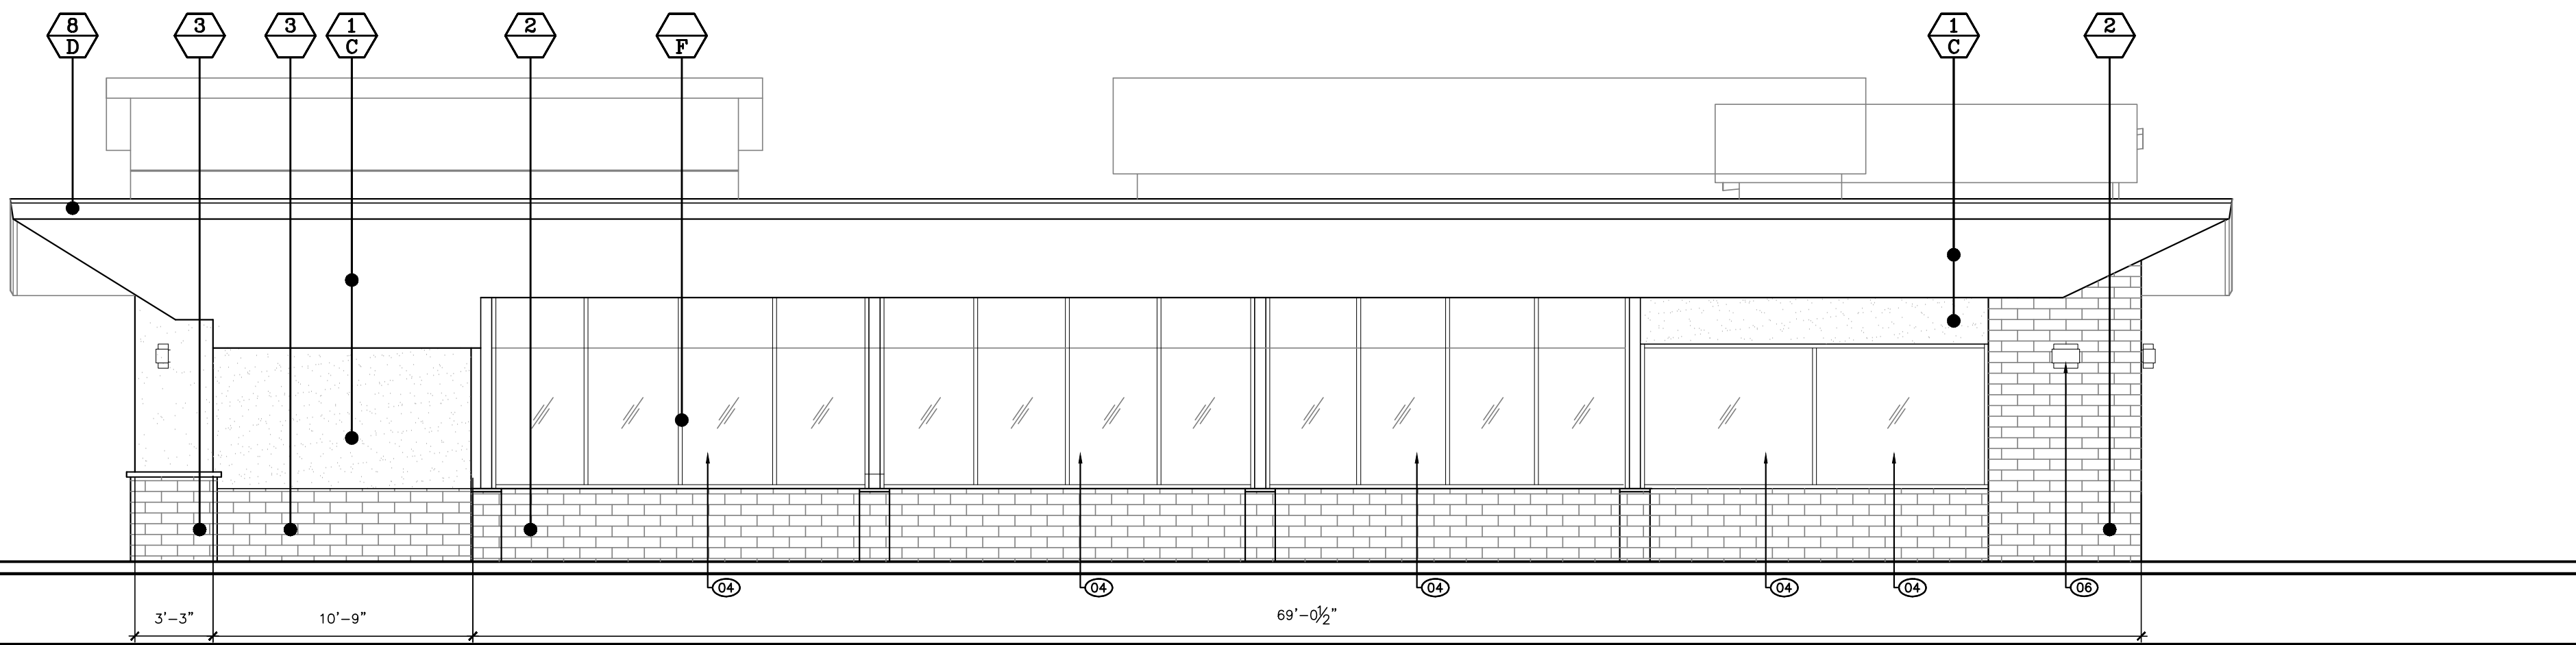

01 NORTH ELEVATION
SCALE: 3/16" = 1'-0"


±20'-0"
T.O.R.

±18'-0"
T.O.R.

±15'-0"
T.O.P.

±11'-12"
T.O.R.

±0'-0"
FINISH FLOOR

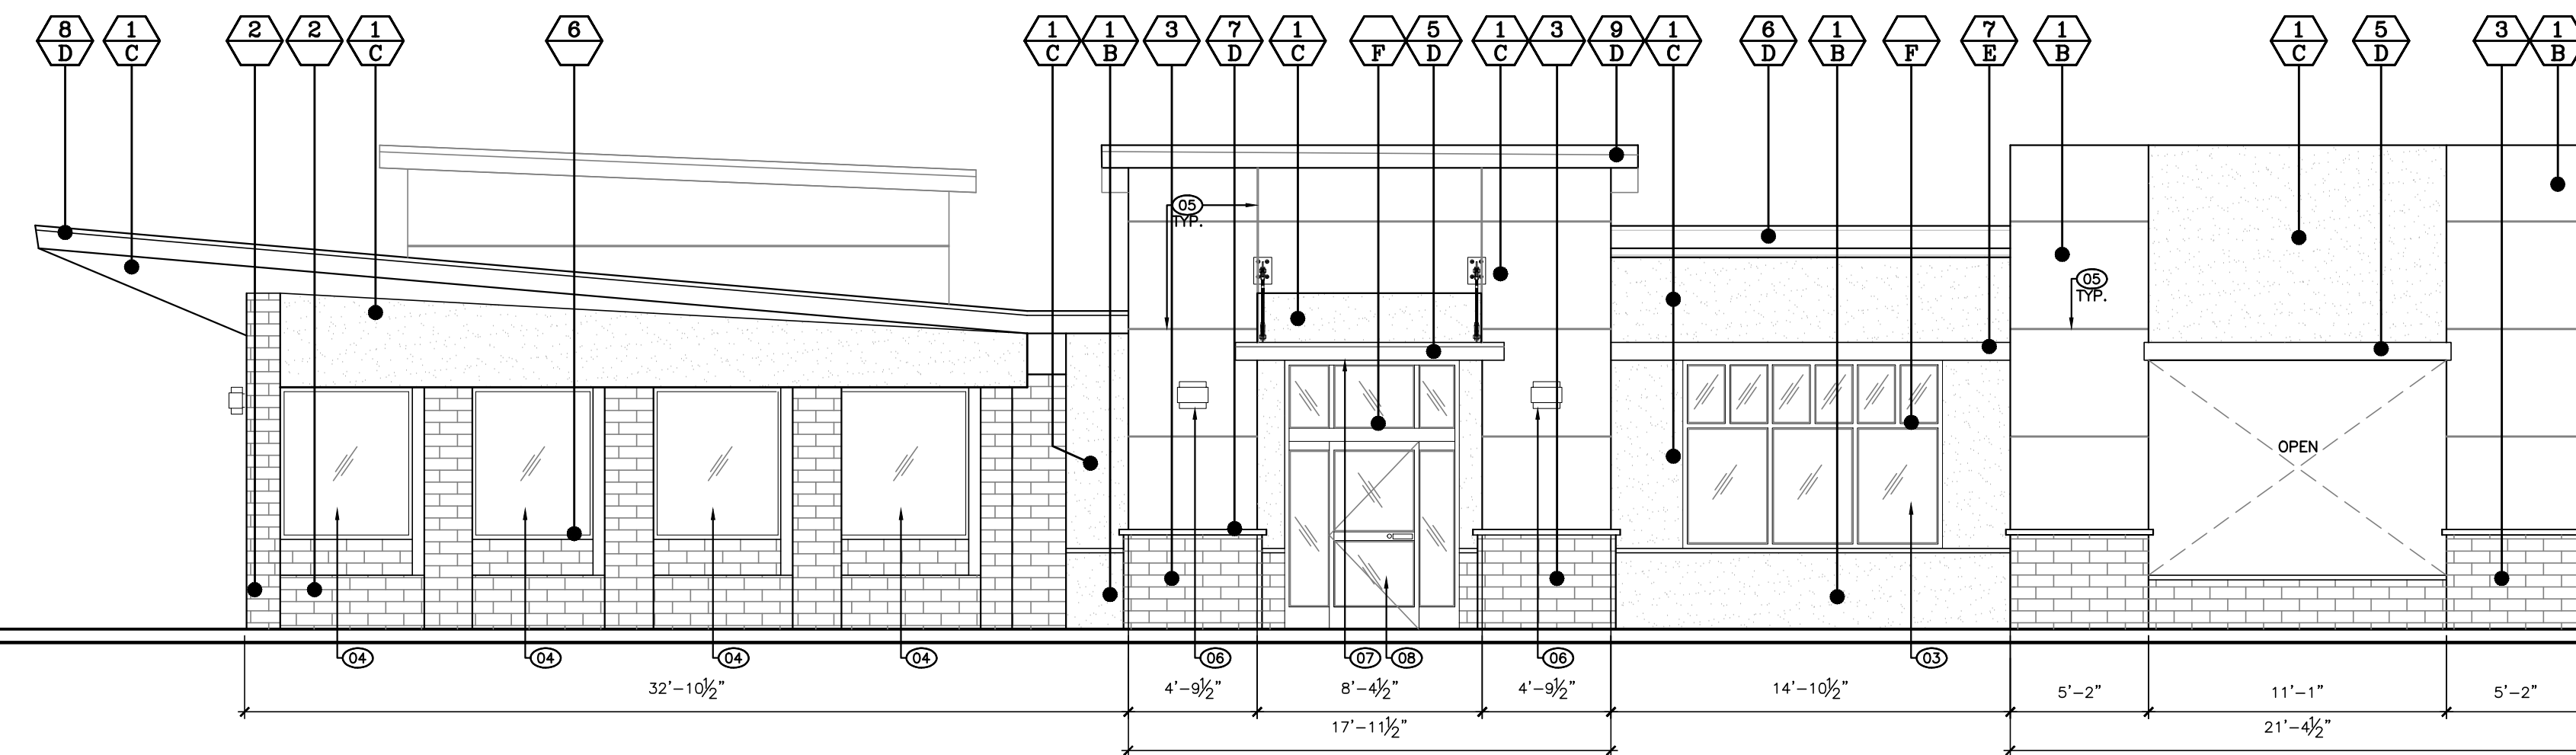

02 WEST ELEVATION
SCALE: 3/16" = 1'-0"


±20'-0"
T.O.R.

±18'-0"
T.O.R.

±15'-0"
T.O.P.

±14'-0"
ROOFLINE

±0'-0"
FINISH FLOOR

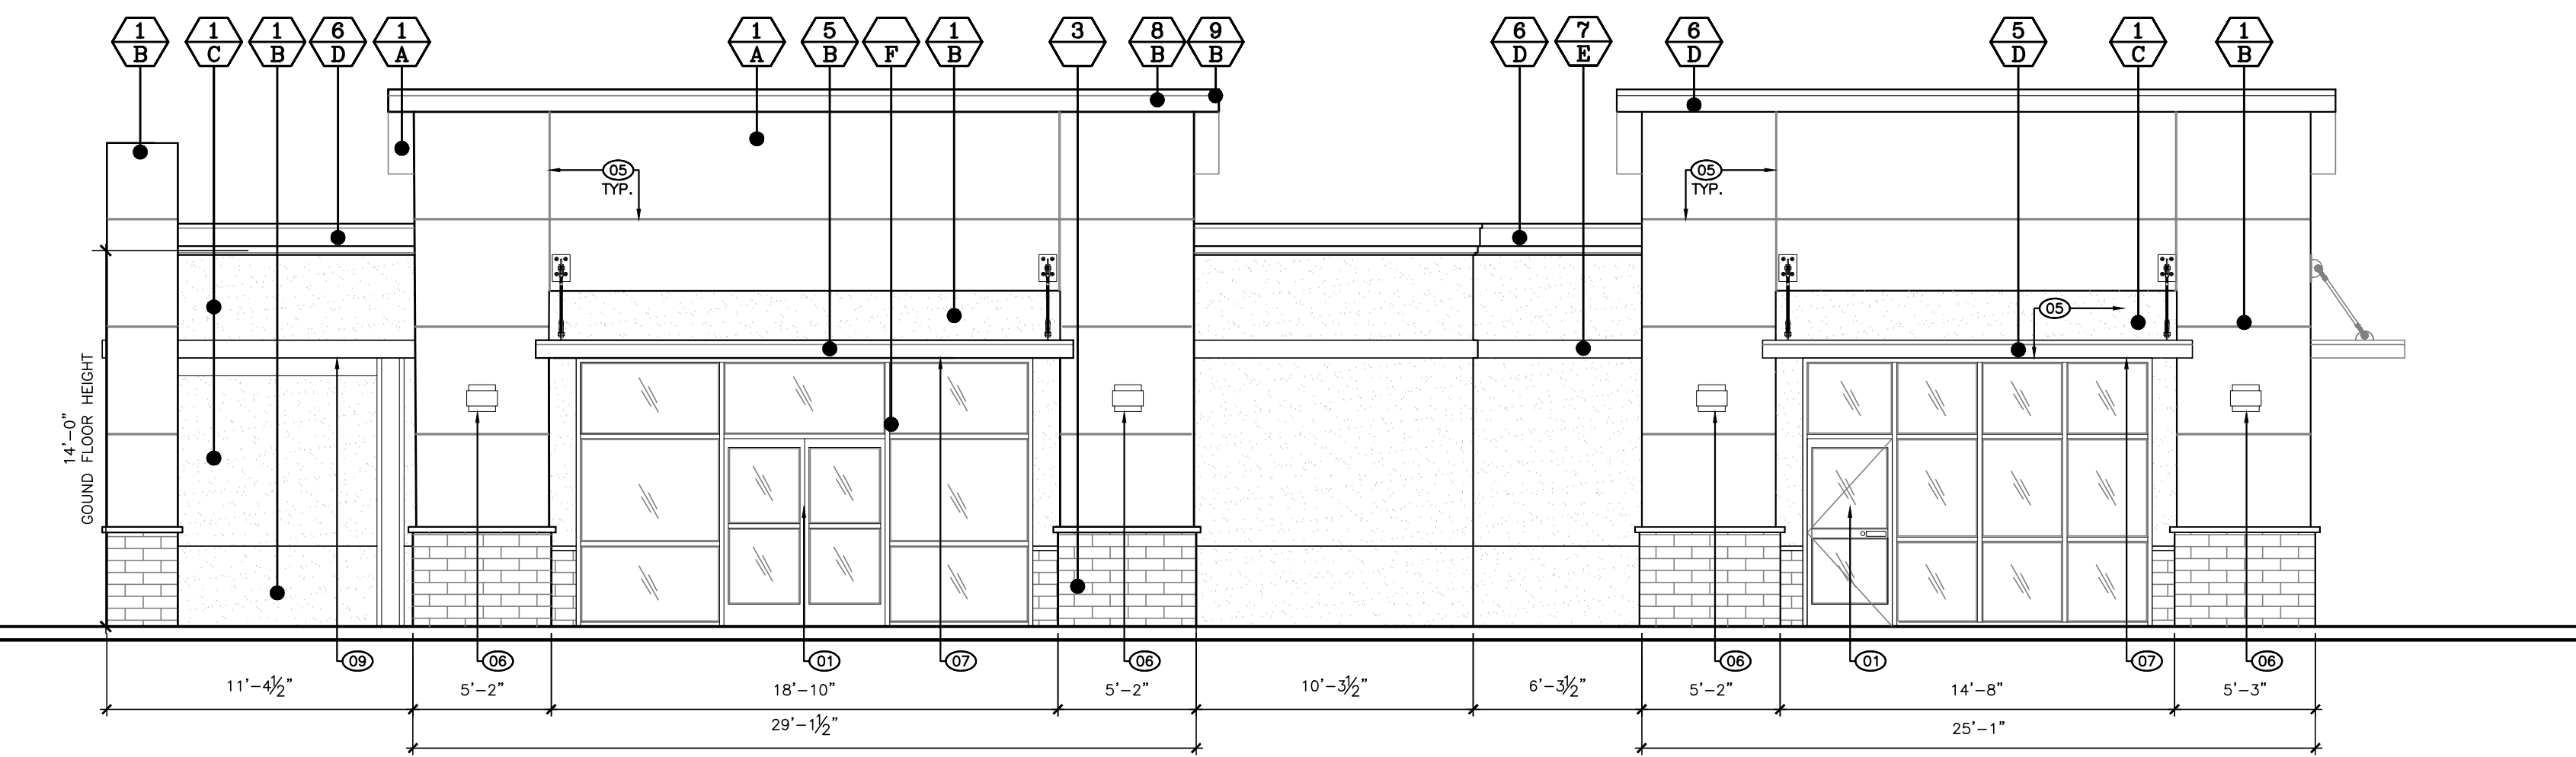

03 SOUTH ELEVATION
SCALE: 3/16" = 1'-0"


±20'-0"
T.O.R.

±18'-0"
T.O.R.

±15'-0"
T.O.P.

±14'-0"
ROOFLINE

±0'-0"
FINISH FLOOR

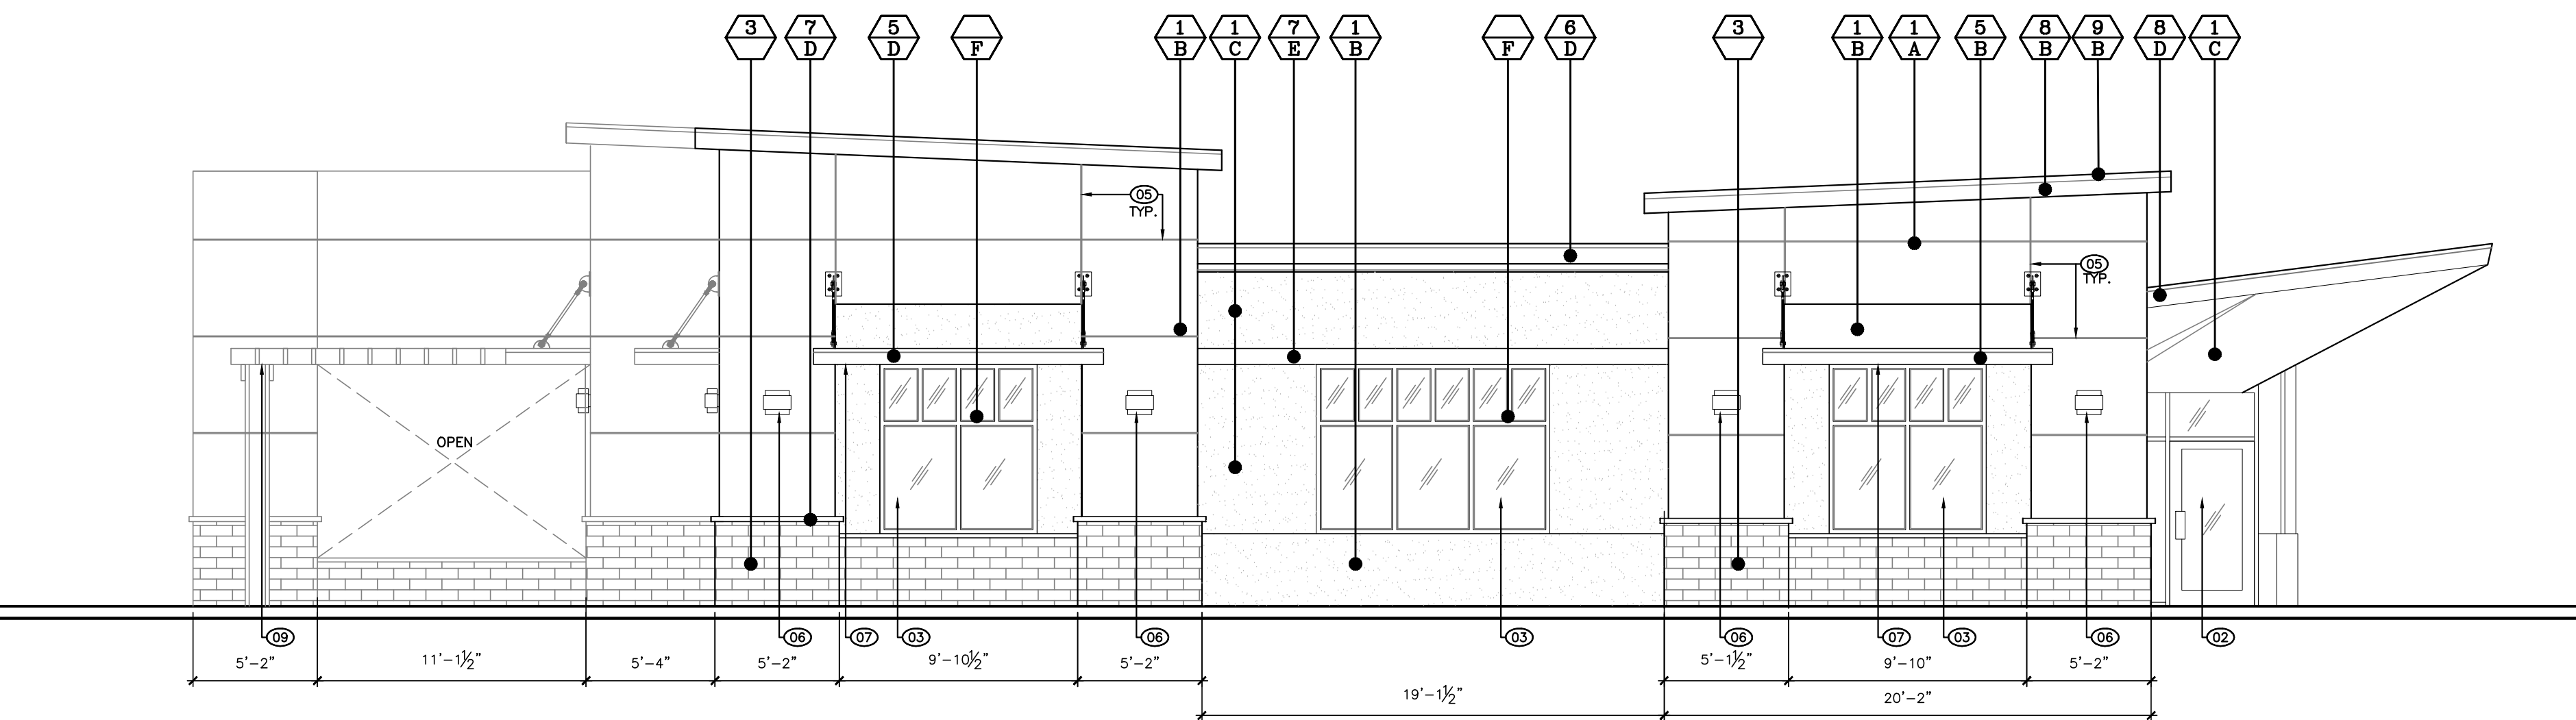

04 EAST ELEVATION
SCALE: 3/16" = 1'-0"

EXTERIOR ELEVATION KEYNOTES

- | REV # | # | DESCRIPTION |
|-------|----|-------------------------------|
| | 01 | (N) ALUMINUM STOREFRONT ENTRY |
| | 02 | (E) ALUMINUM STOREFRONT ENTRY |
| | 03 | (N) STOREFRONT GLAZING SYSTEM |
| | 04 | (E) STOREFRONT GLAZING SYSTEM |
| | 05 | CONTROL JOINT |
| | 06 | EXTERIOR WALL LIGHT |
| | 07 | METAL CANOPY |
| | 08 | EXTERIOR DOOR |
| | 09 | WOOD TRELLIS |


EXTERIOR FINISH SCHEDULE

MATERIALS

- | | |
|---|-------------------------|
| 1 | EXTERIOR CEMENT PLASTER |
| 2 | (E) BRICK |
| 3 | TO MATCH EXISTING BRICK |
| 4 | HOLLOW METAL DOOR |
| 5 | METAL CANOPY |
| 6 | FOAM CORNICE MOULDING |
| 7 | FOAM TRIMS |
| 8 | ROOF FASCIA |
| 9 | ROOF |

FINISH COLOR

- | | |
|---|---|
| A | PAINT: SHERWIN-WILLIAMS SW2804 "RENWICK ROSE BEIGE" |
| B | PAINT: SHERWIN-WILLIAMS SW2805 "RENWICK BEIGE" |
| C | PAINT: SHERWIN-WILLIAMS SW6672 "MORNING SUN" |
| D | PAINT: SHERWIN-WILLIAMS SW6068 "BREVITY BROWN" |
| E | PAINT: SHERWIN-WILLIAMS SW7025 "BACKDROP" |
| F | STORE FRONT "CLEAR ANODIZED ALUMINUM" |

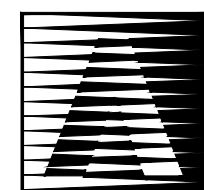

ATC DESIGN GROUP
ARCHITECTS • ENGINEERS • SURVEYORS
1282 PACIFIC OAKS PLACE, SUITE C, ESCONDIDO, CA 92029
PHONE: (760) 738-8800 FAX (760) 738-8232

CLIENT:

MISSION WHITE LLC.

PROJECT:

POMONA
888 W. MISSION BLVD.
POMONA, CA 91765

**PRELIMINARY
NOT FOR
CONSTRUCTION**

REVISIONS:

REV	REVISION	DATE	REV	REVISION	DATE
1	DESIGN CHANGE	07/17/17			


SHEET DESCRIPTION:

**BUILDING PAD 1
EXTERIOR ELEVATIONS**


SHEET NUMBER:

A4.1


PROJECT NO: 15-3517
DATE: 01.31.17

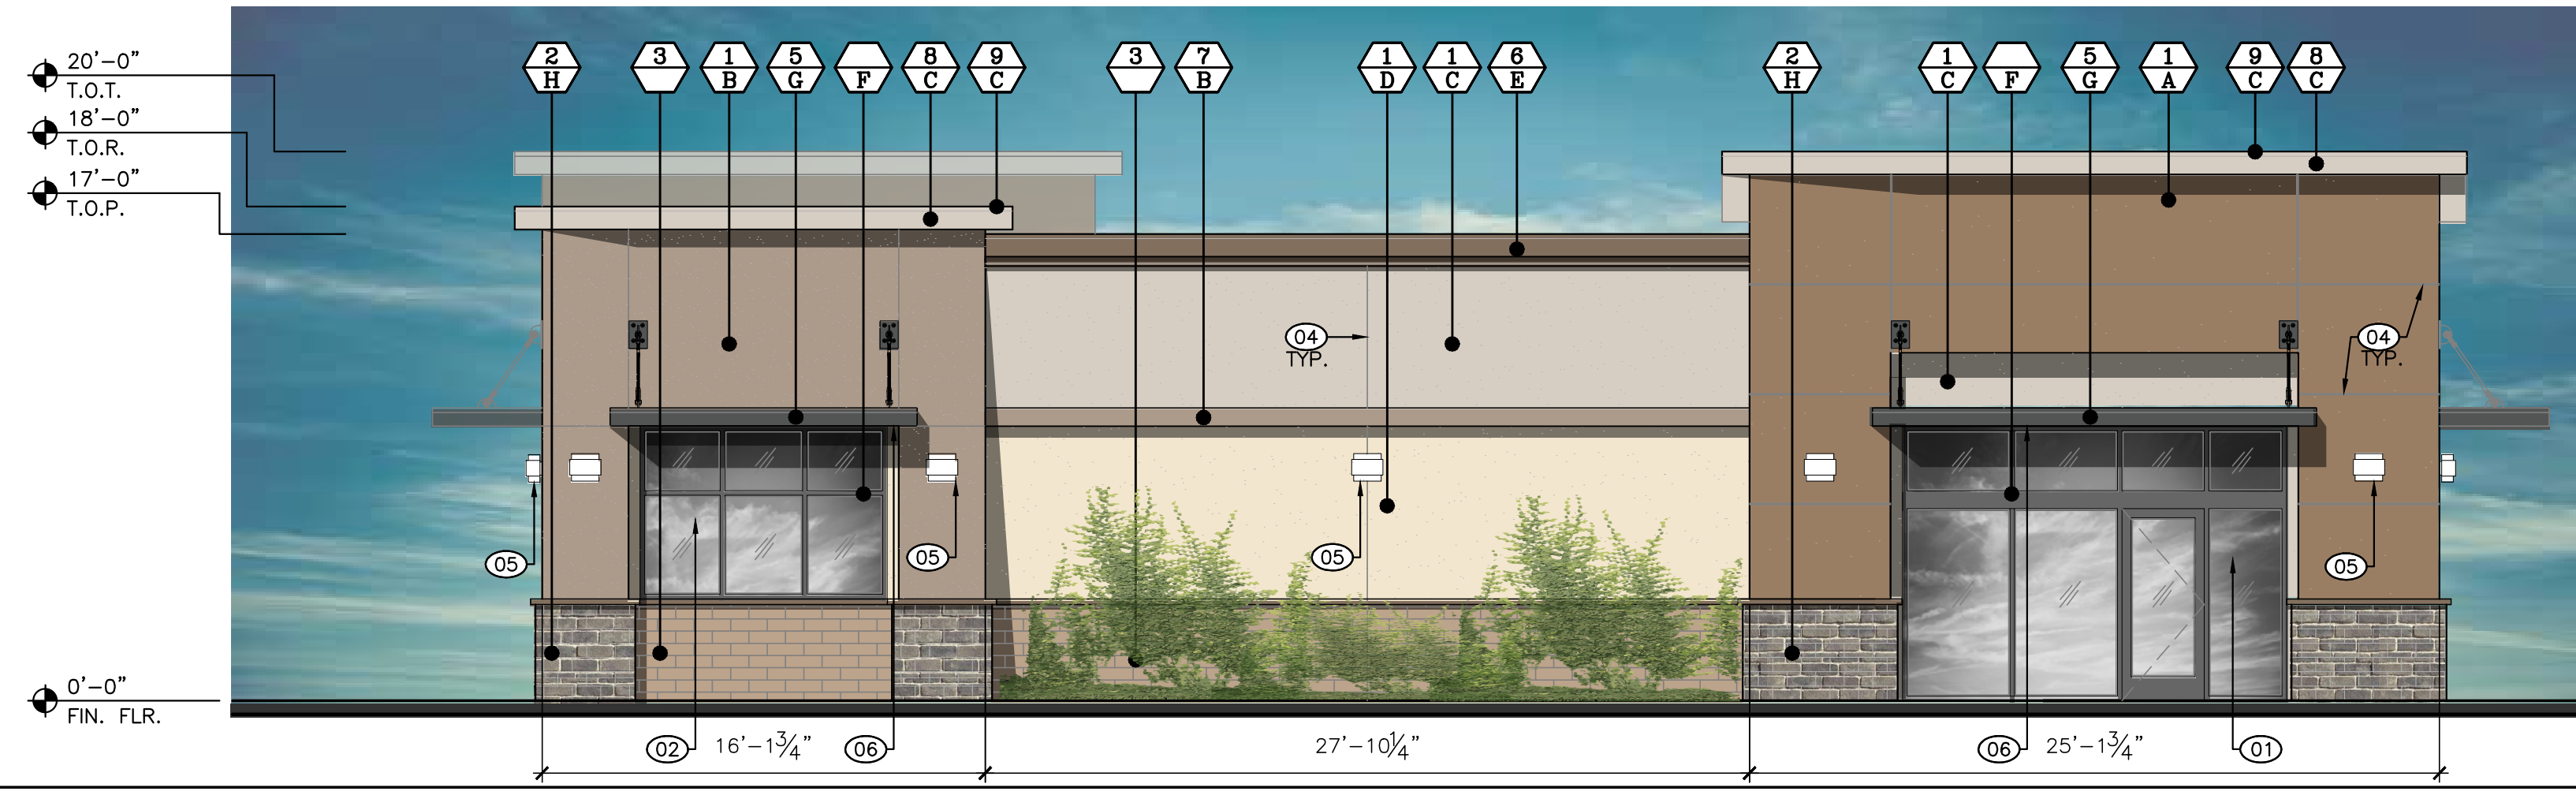


01 NORTH ELEVATION
SCALE: 3/16" = 1'-0"

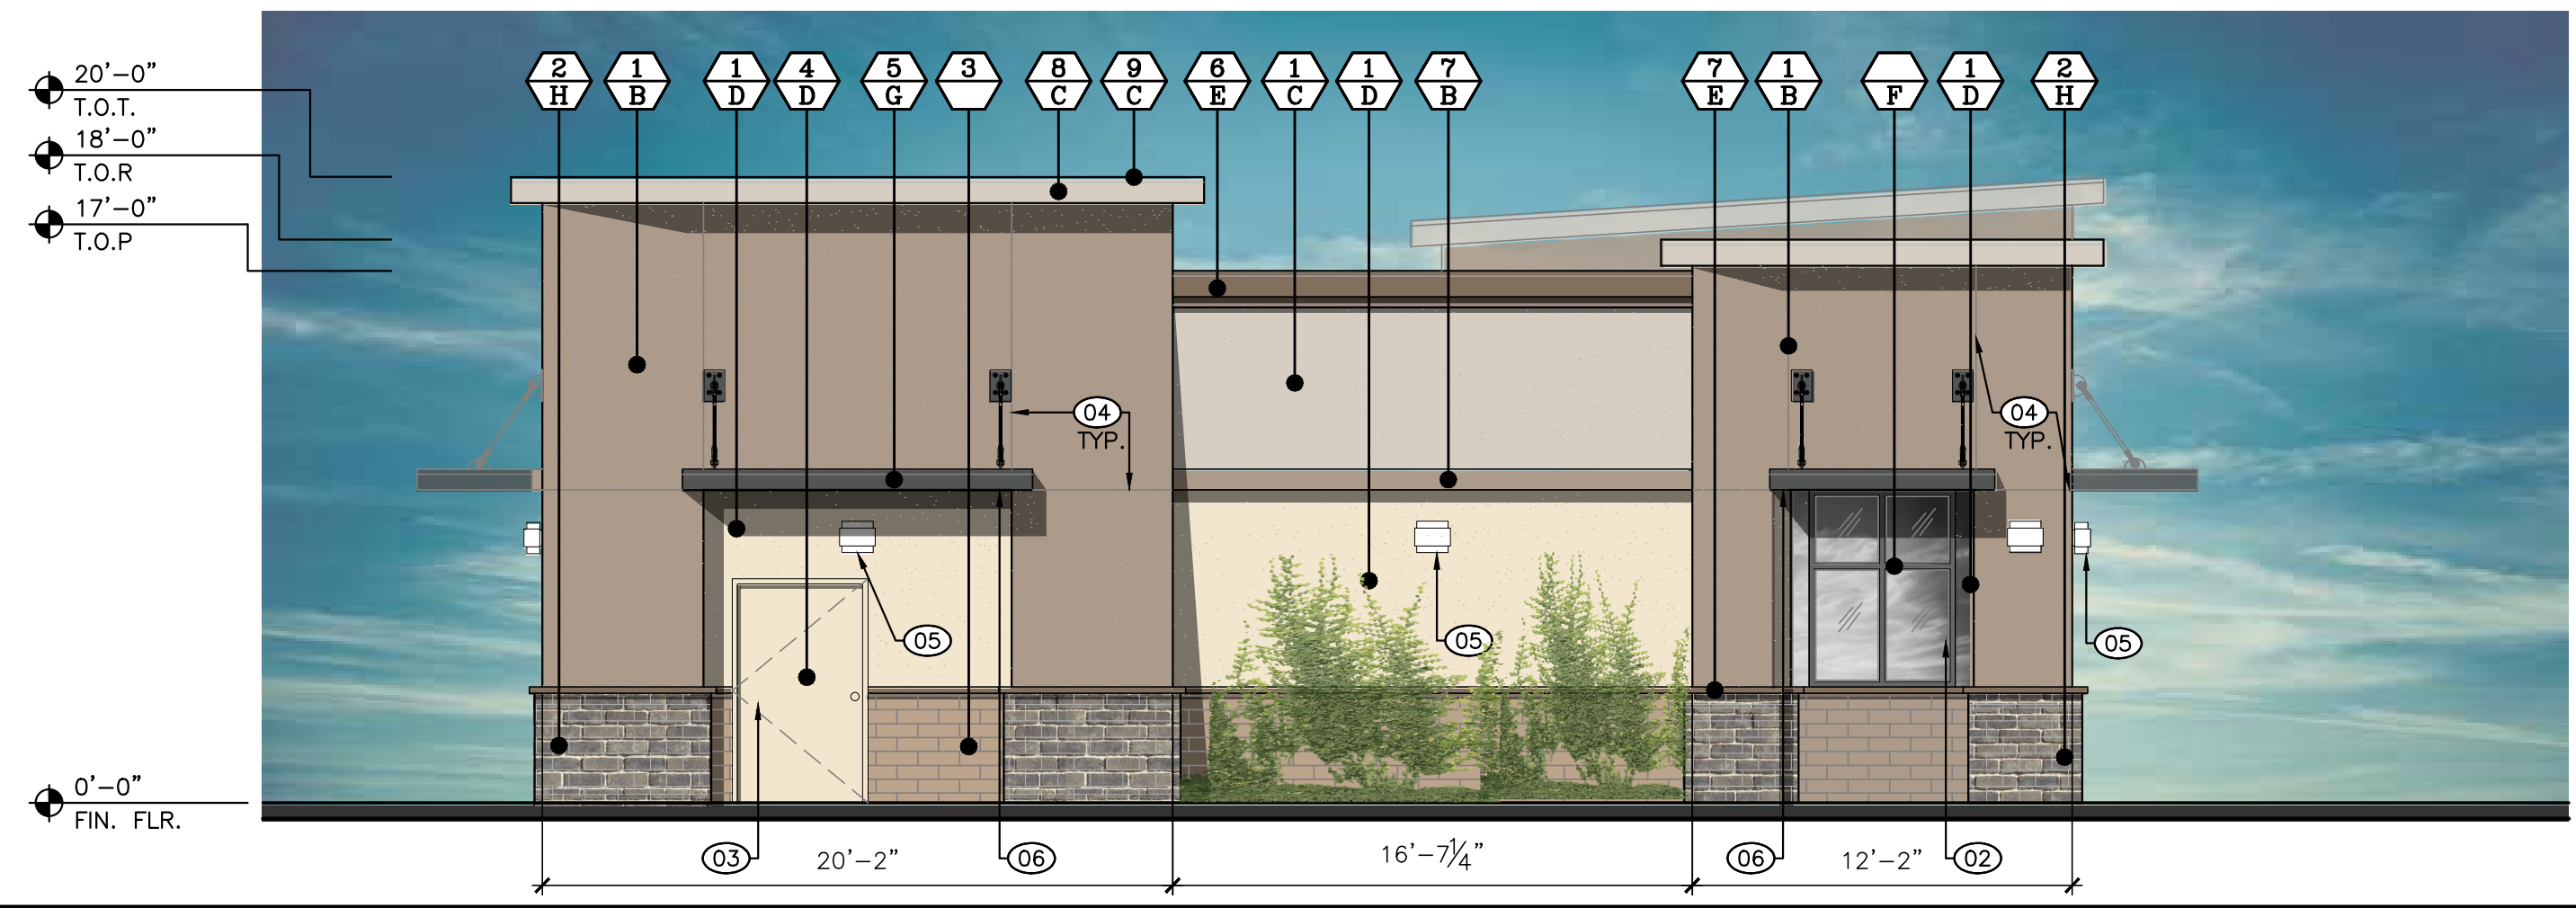

02 EAST ELEVATION
SCALE: 3/16" = 1'-0"

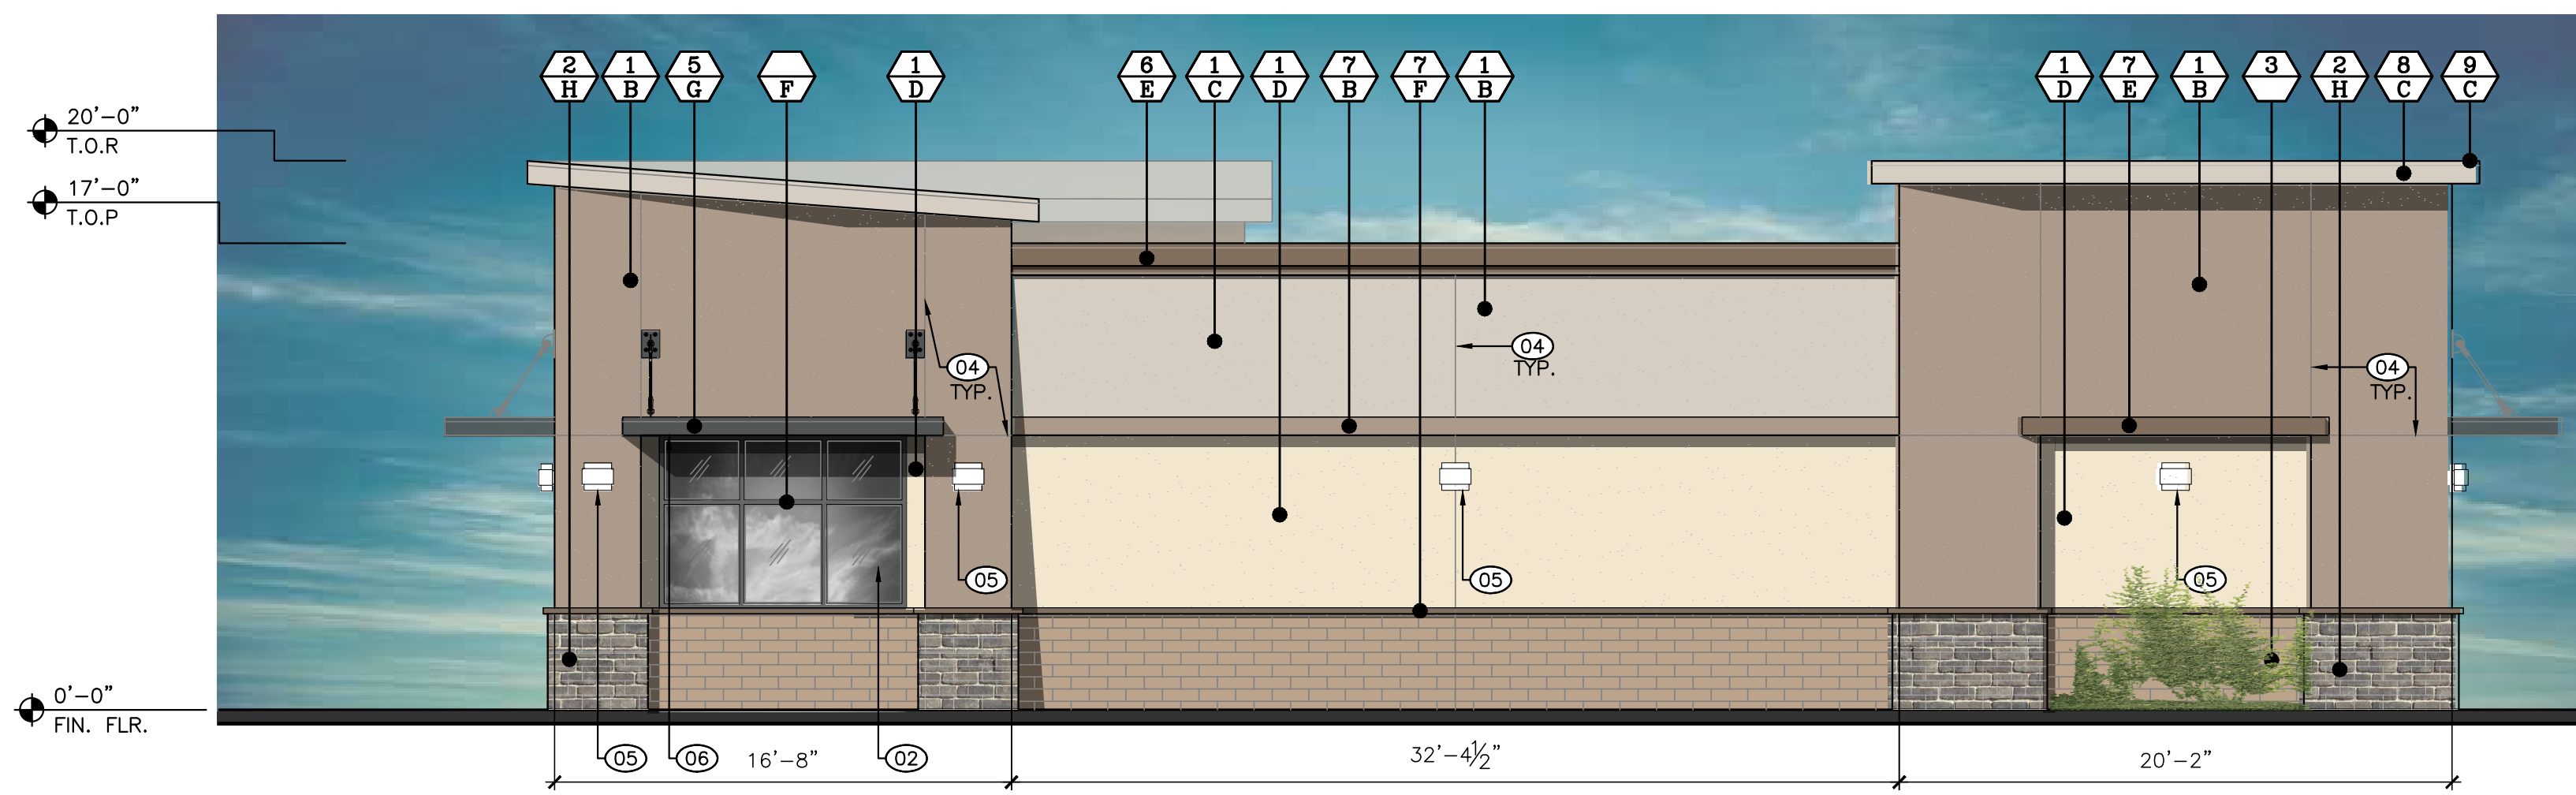


03 SOUTH ELEVATION
SCALE: 1/4" = 1'-0"

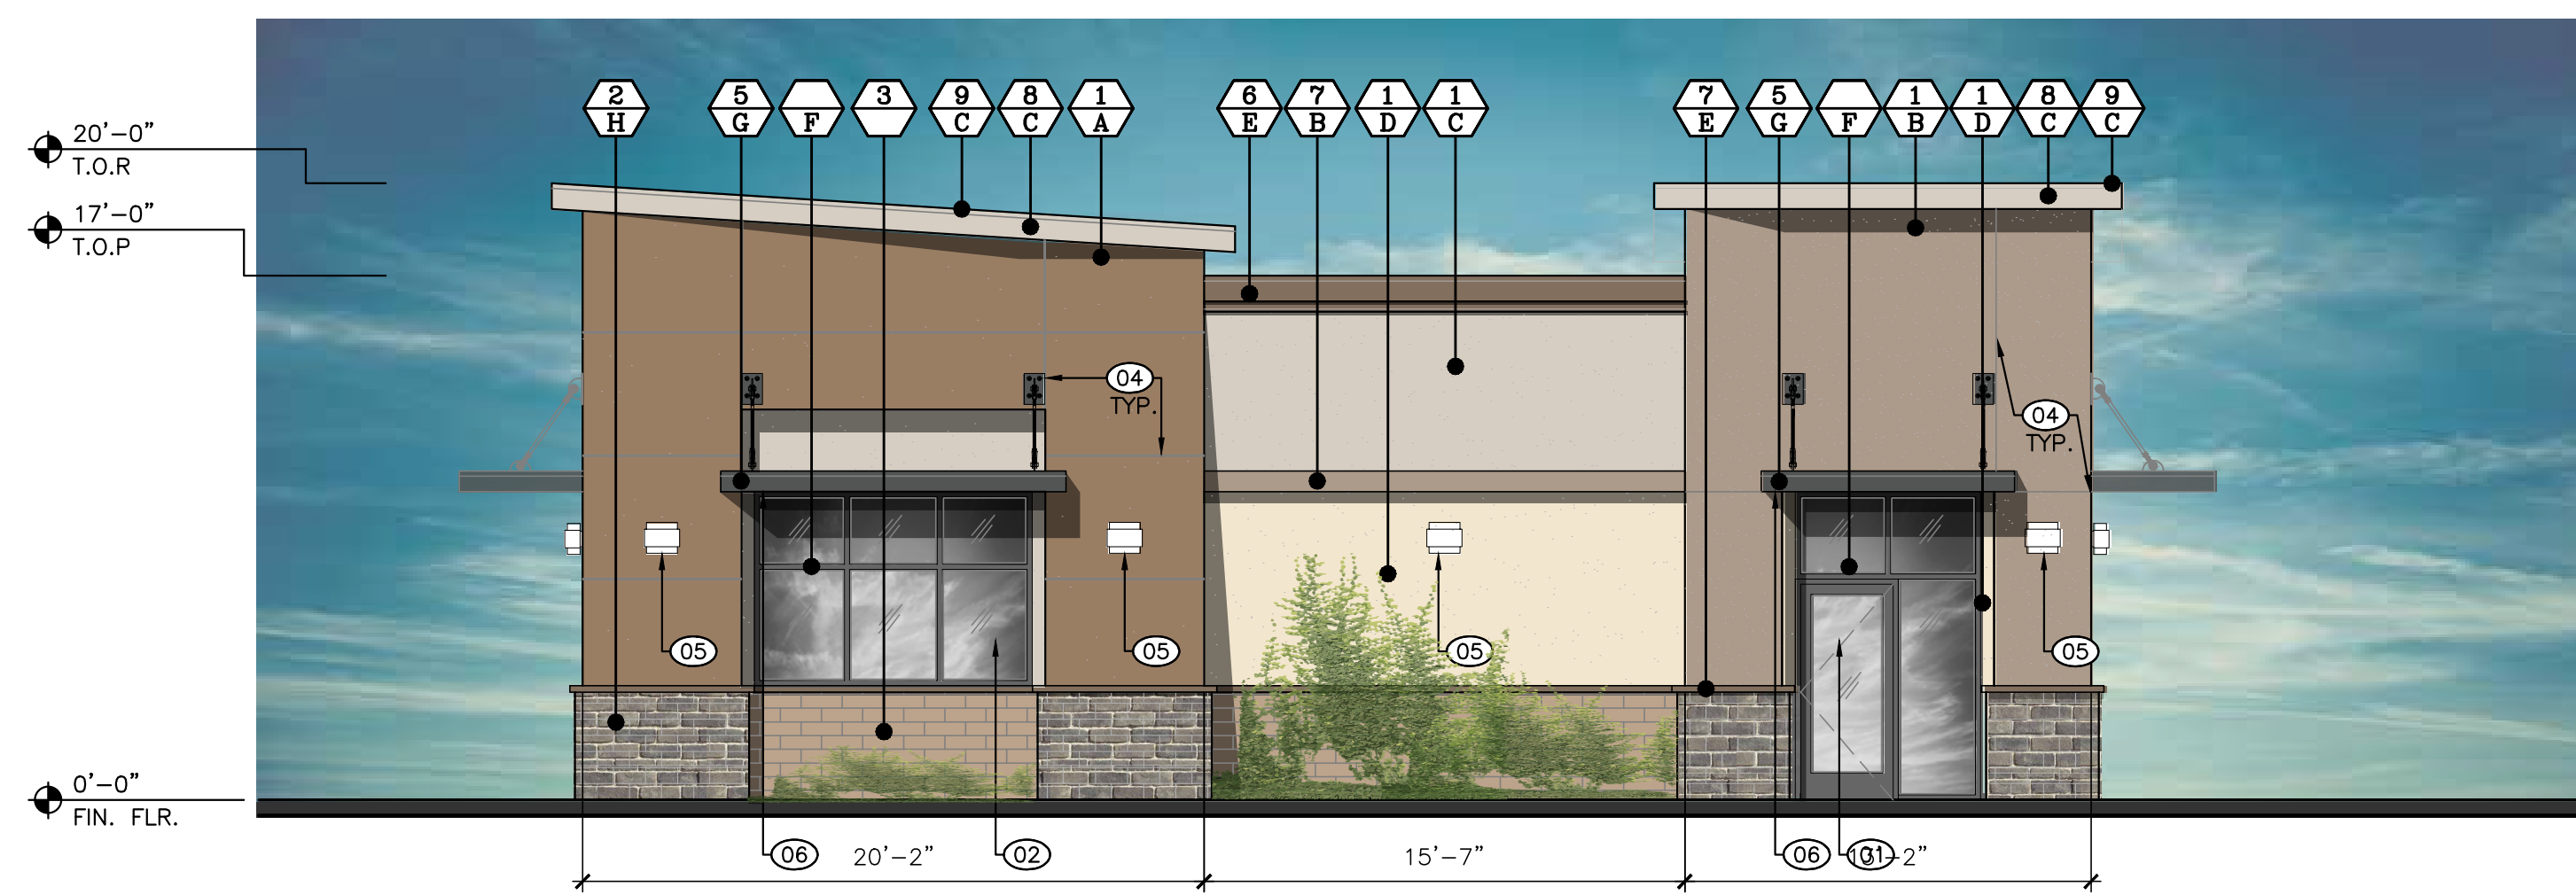


04 WEST ELEVATION
SCALE: 1/4" = 1'-0"

REV #	#	EXTERIOR ELEVATION KEYNOTES
	01	ALUMINUM STOREFRONT ENTRY
	02	STOREFRONT GLAZING SYSTEM
	03	EXTERIOR DOOR
	04	CONTROL JOINT
	05	EXTERIOR WALL LIGHT
	06	METAL CANOPY


EXTERIOR FINISH SCHEDULE	
MATERIALS	
1	EXTERIOR CEMENT PLASTER
2	BRICK VENEER
3	SPLIT FACE CMU
4	HOLLOW METAL DOOR
5	METAL CANOPY
6	FOAM CORNICE MOULDING
7	FOAM TRIMS
8	ROOF FASCIA
9	ROOF
FINISH COLOR	
A	PAINT: SHERWIN-WILLIAMS SW9114 "FALLEN LEAVES"
B	PAINT: SHERWIN-WILLIAMS SW7501 "THRESHOLD TAUPE"
C	PAINT: SHERWIN-WILLIAMS SW7632 "MODERN GRAY"
D	PAINT: SHERWIN-WILLIAMS SW6672 "MORNING SUN"
E	PAINT: SHERWIN-WILLIAMS SW7509 "TIKI HUT"
F	STORE FRONT "CLEAR ANODIZED ALUMINUM"
G	METAL CANOPY POWDER COATED "CHARCOAL GREY"
H	ELDORADO STONE TUNDRA BRICK "ASHLAND"

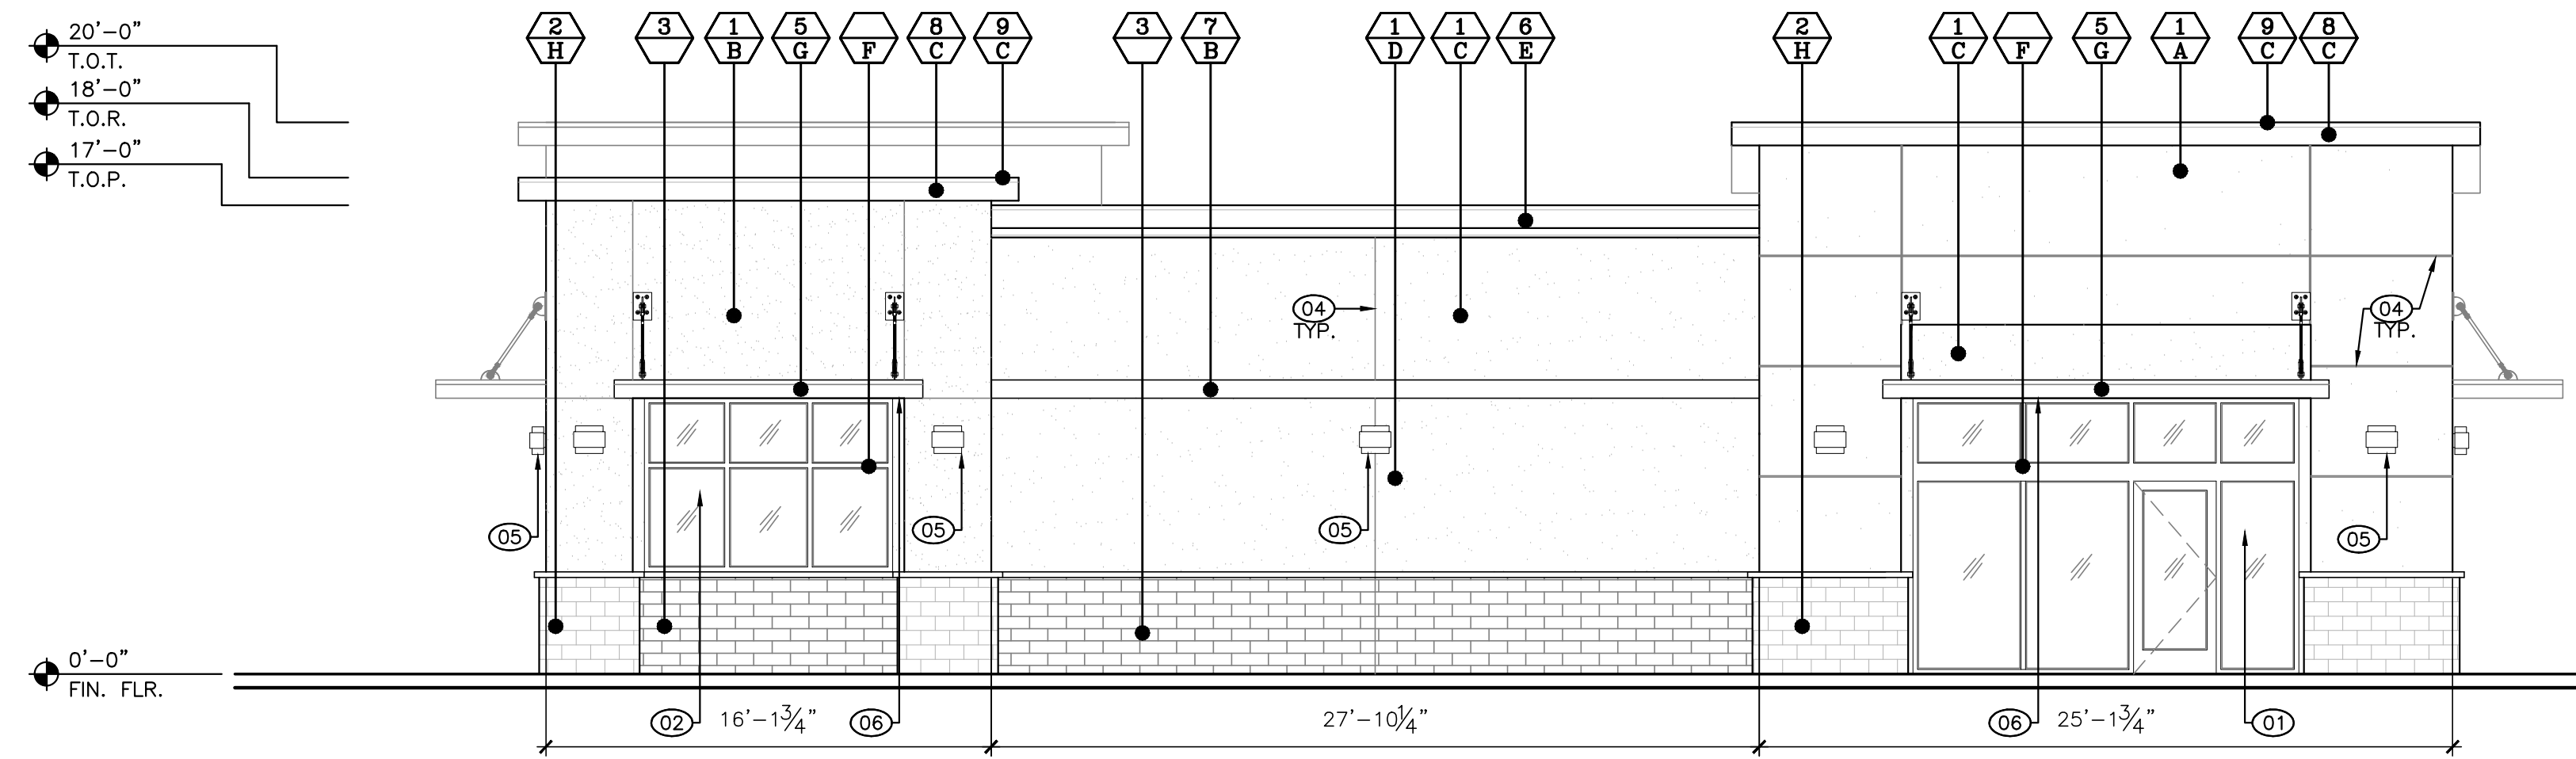


01 NORTH ELEVATION
SCALE: 3/16" = 1'-0"

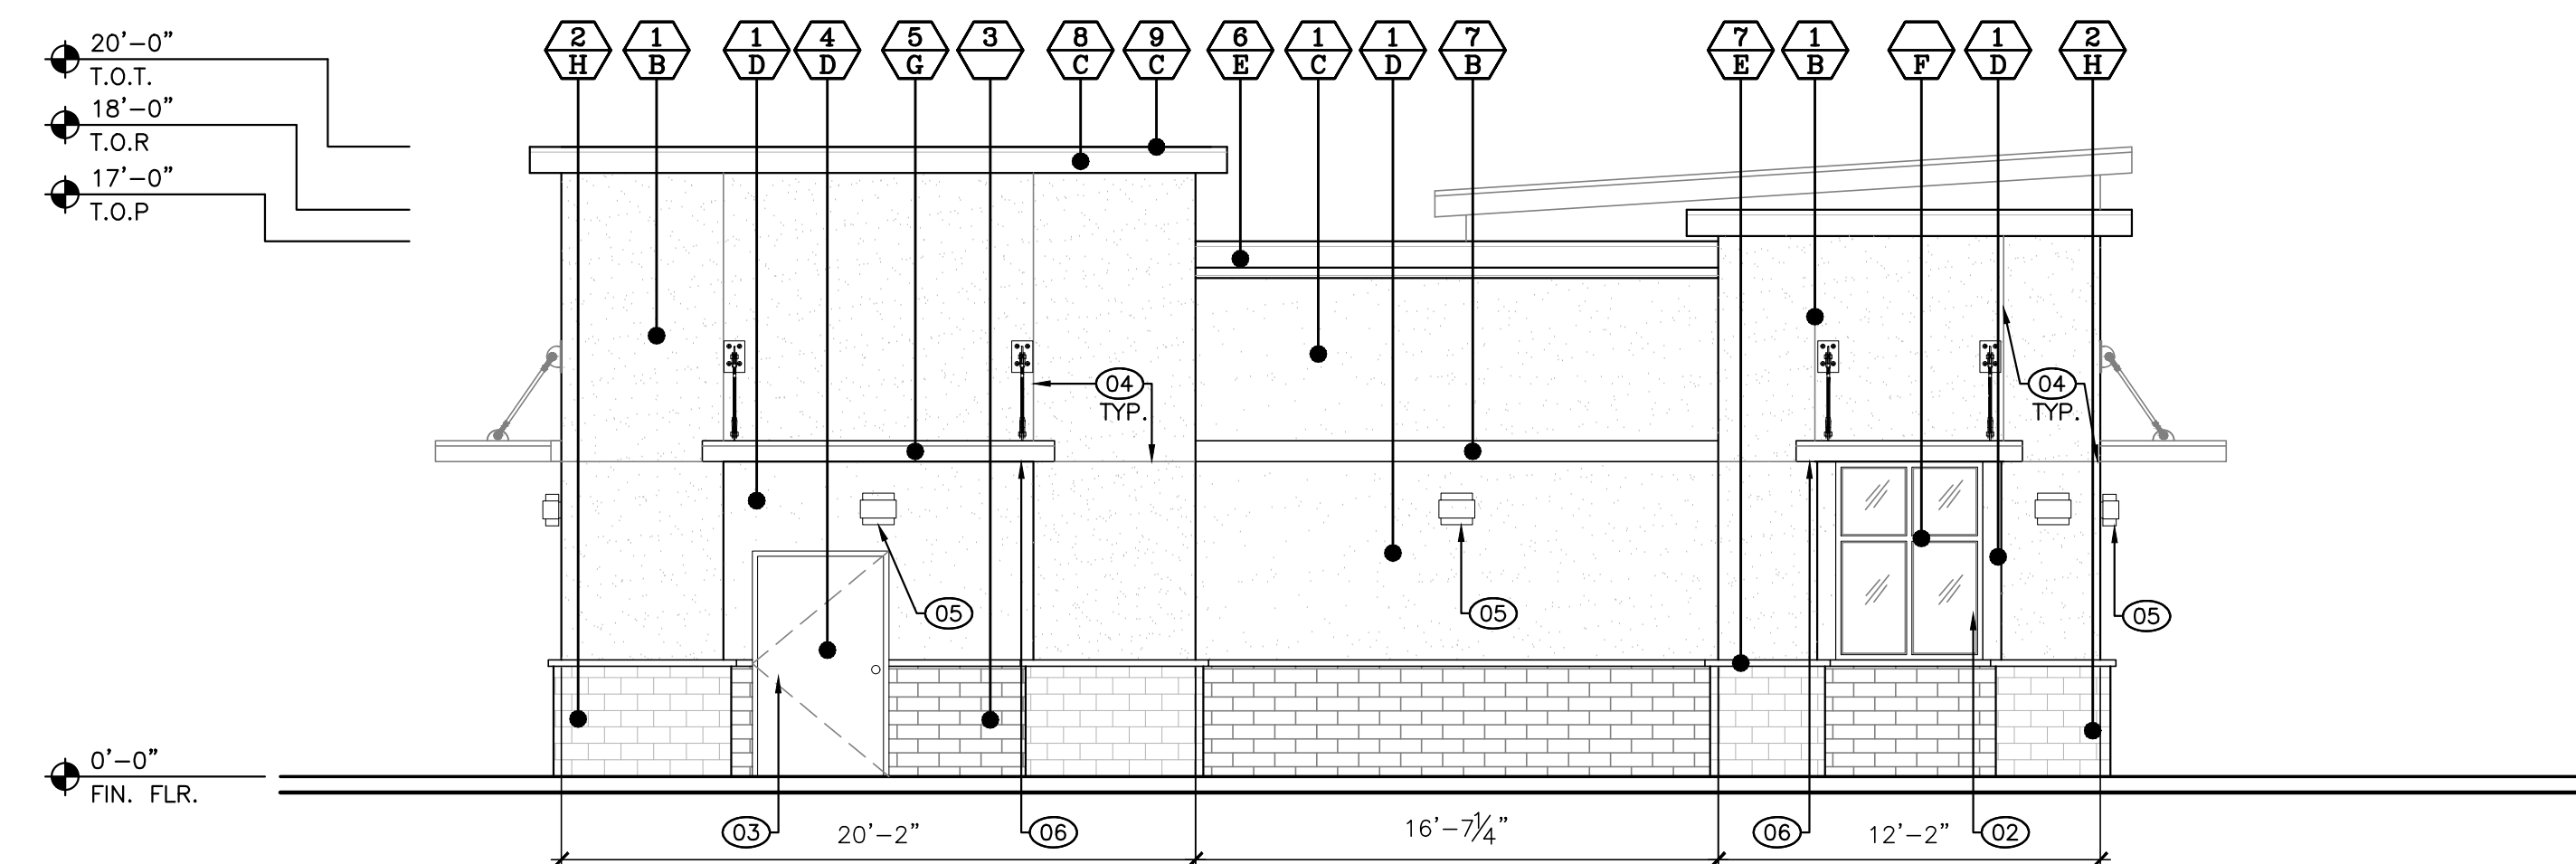

02 EAST ELEVATION
SCALE: 3/16" = 1'-0"

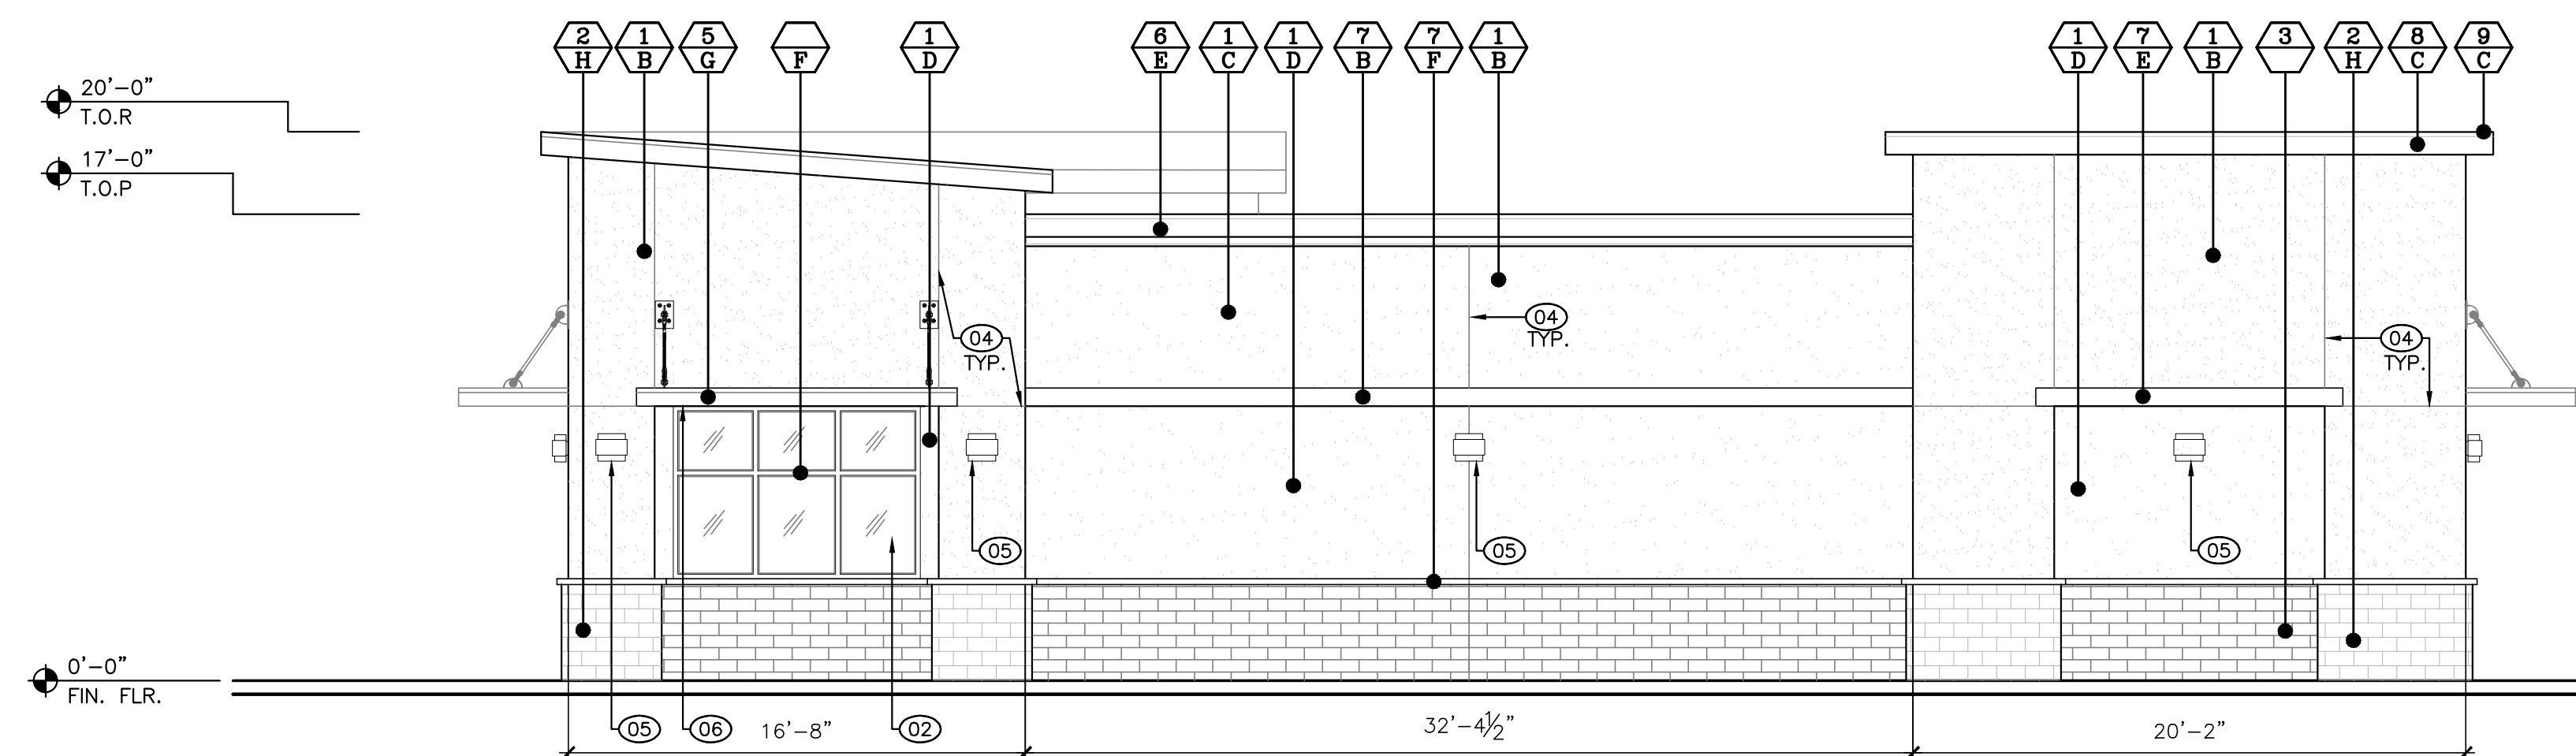

03 SOUTH ELEVATION
SCALE: 1/4" = 1'-0"

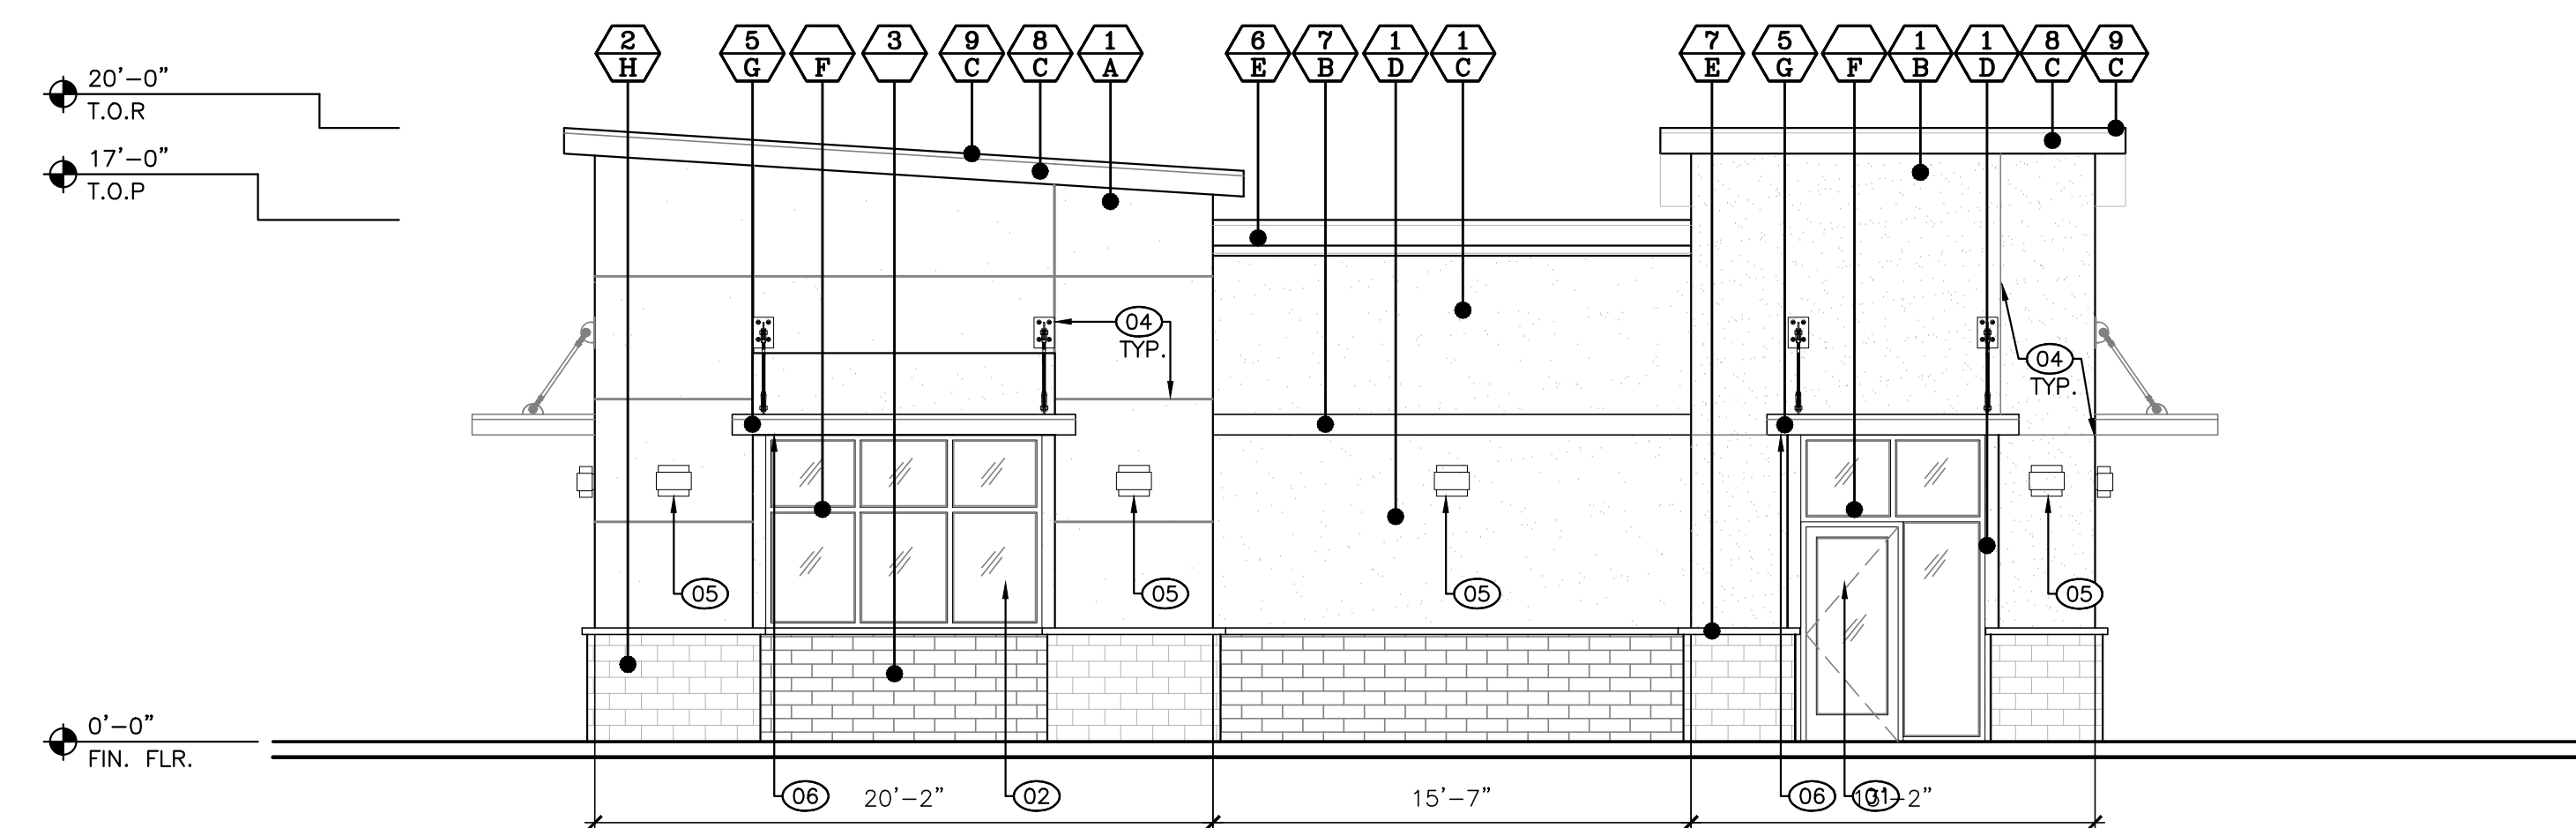

04 WEST ELEVATION
SCALE: 1/4" = 1'-0"

REV #	#	EXTERIOR ELEVATION KEYNOTES
	01	ALUMINUM STOREFRONT ENTRY
	02	STOREFRONT GLAZING SYSTEM
	03	EXTERIOR DOOR
	04	CONTROL JOINT
	05	EXTERIOR WALL LIGHT
	06	METAL CANOPY

EXTERIOR FINISH SCHEDULE

MATERIALS	
1	EXTERIOR CEMENT PLASTER
2	BRICK VENEER
3	SPLIT FACE CMU
4	HOLLOW METAL DOOR
5	METAL CANOPY
6	FOAM CORNICE MOULDING
7	FOAM TRIMS
8	ROOF FASCIA
9	ROOF

FINISH COLOR	
A	PAINT: SHERWIN-WILLIAMS SW9114 "FALLEN LEAVES"
B	PAINT: SHERWIN-WILLIAMS SW7501 "THRESHOLD TAUPE"
C	PAINT: SHERWIN-WILLIAMS SW7632 "MODERN GRAY"
D	PAINT: SHERWIN-WILLIAMS SW6672 "MORNING SUN"
E	PAINT: SHERWIN-WILLIAMS SW7509 "TIKI HUT"
F	STORE FRONT "CLEAR ANODIZED ALUMINUM"
G	METAL CANOPY POWDER COATED "CHARCOAL GREY"
H	ELDORADO STONE TUNDRA BRICK "ASHLAND"

REVISIONS:					
REV	REVISION	DATE	REV	REVISION	DATE
1	DESIGN CHANGE	07/17/17			