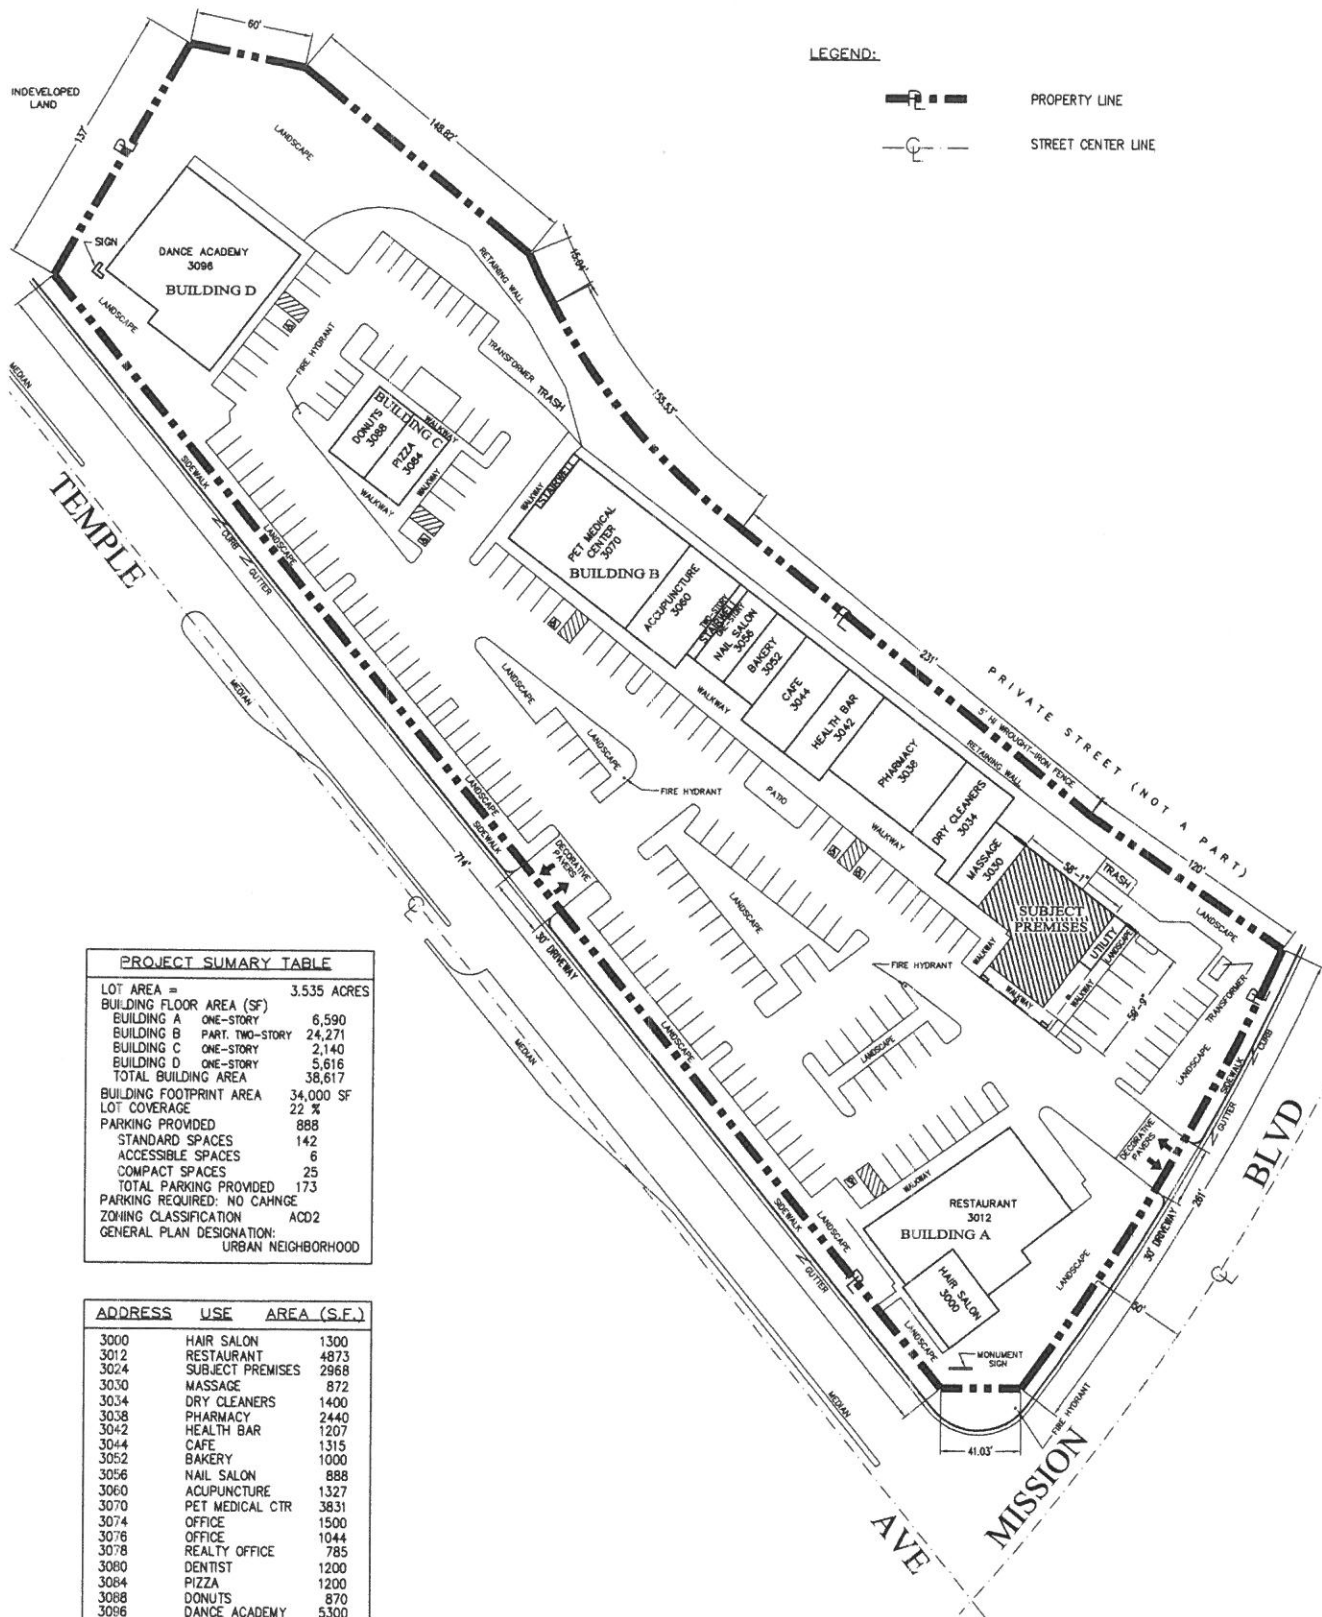


NOTES:

ALL PARKING AREAS ARE ASPHALT COVERED UNLESS NOTED

ALL BUILDINGS, LANDSCAPE AND PARKING LAYOUT ARE EXISTING TO REMAIN

28 25-135
CADDLE No. PMS-TEMPLE-SP-17


SITE PLAN

SCALE 1" = 30'

SITUS: COUNTRY KIMK MARKET & DELI 3024 W TEMPLE AVENUE POMONA, CA 91766 A.P.N. 8707-022-147	APPLICANT: DIAMOND MARKET DELI, INC 3024 W TEMPLE AVENUE POMONA, CA 91766 714-421-3599
REPRESENTATIVE: SHERRIE OLSON 1030 N MOUNTAIN AVE # 190 ONTARIO, CA 91762 909-519-1816	MAPMAKER: ZUPAY MAPPING SERVICE 13648 SHARLOW AVE. STUAR, CA 91342 818-833-9058

PREPARATION DATE: APRIL 7, 2025
 REVISED DATE:
 REVISED DATE:

B-01

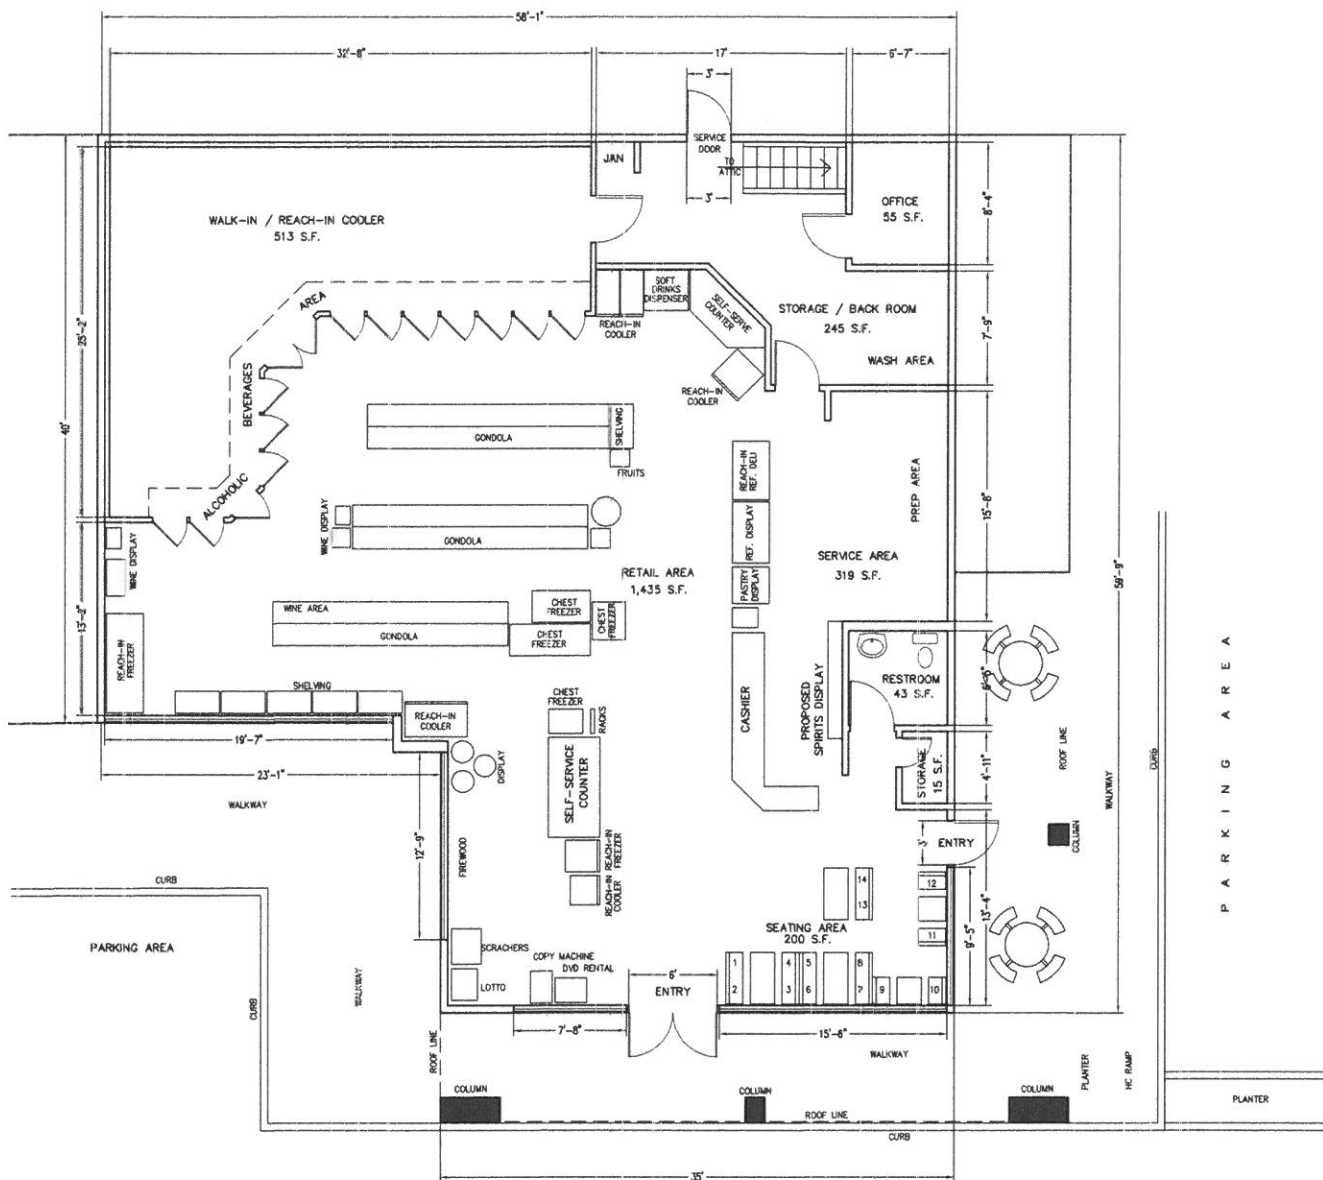

AREAS

RETAIL AREA =	1,435 Sq.Ft.
SERVICE AREA =	319 Sq.Ft.
BACK ROOM /STORAGE AREA =	260 Sq.Ft.
WALK-IN COOLER =	513 Sq.Ft.
RESTROOM =	43 Sq.Ft.
OFFICE =	55 Sq.Ft.
MISCELLANEOUS =	343 Sq.Ft.
TOTAL FLOOR AREA =	2,968 Sq.Ft.

NOTE: MISCELLANEOUS AREA INCLUDES WALLS, ETC



FLOOR PLAN

SCALE 1/4" = 1'-0"

SITUS:
COUNTRY KIMM MARKET & DELI
3024 W TEMPLE AVENUE
POMONA, CA 91766
A.P.N. 8707-022-147

APPLICANT:
DIAMOND MARKET DELI, INC
3024 W TEMPLE AVENUE
POMONA, CA 91766
714-421-3599

REPRESENTATIVE:
SHERRIE OLSON
1030 N MOUNTAIN AVE # 190
ONTARIO, CA 91762
909-519-1816

MAPMAKER:
ZUPAY MAPPING SERVICE
13645 SHAWLOW AVE.
SYLMAR, CA 91342
818-833-9059

PREPARATION DATE: APRIL 7, 2025
REVISED DATE:
REVISED DATE:

B-02