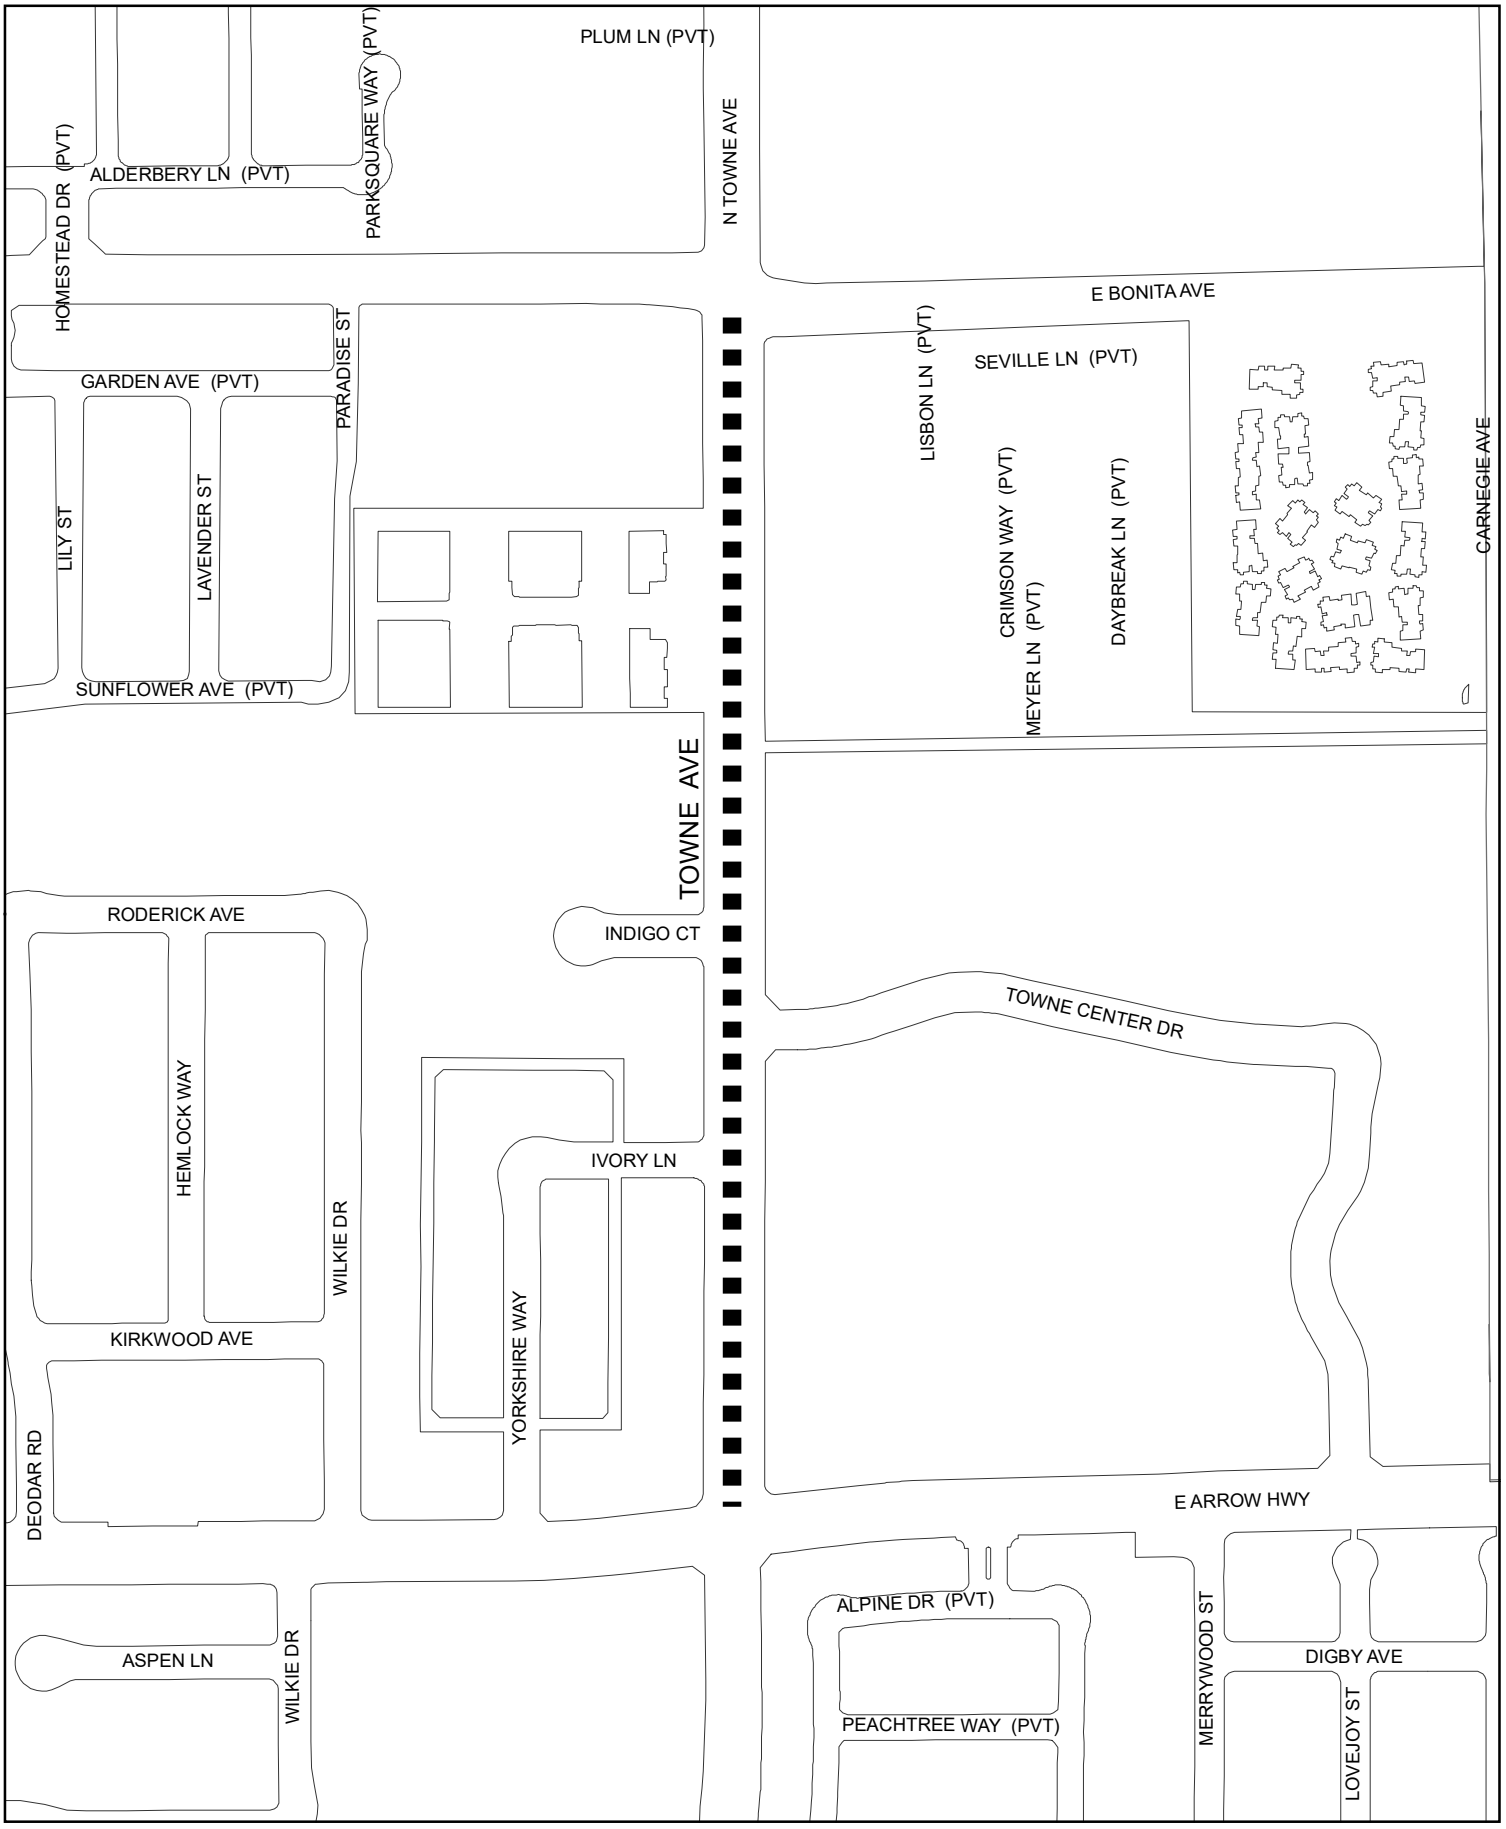

STREET REHABILITATION - ADDITIVE ALTERNATE #6
DISTRICT 6 - PROJECT NO. 428-67921
TOWNE AVENUE - BONITA AVE TO ARROW HWY

N
W E
S