SITE PLAN

08/26/2021

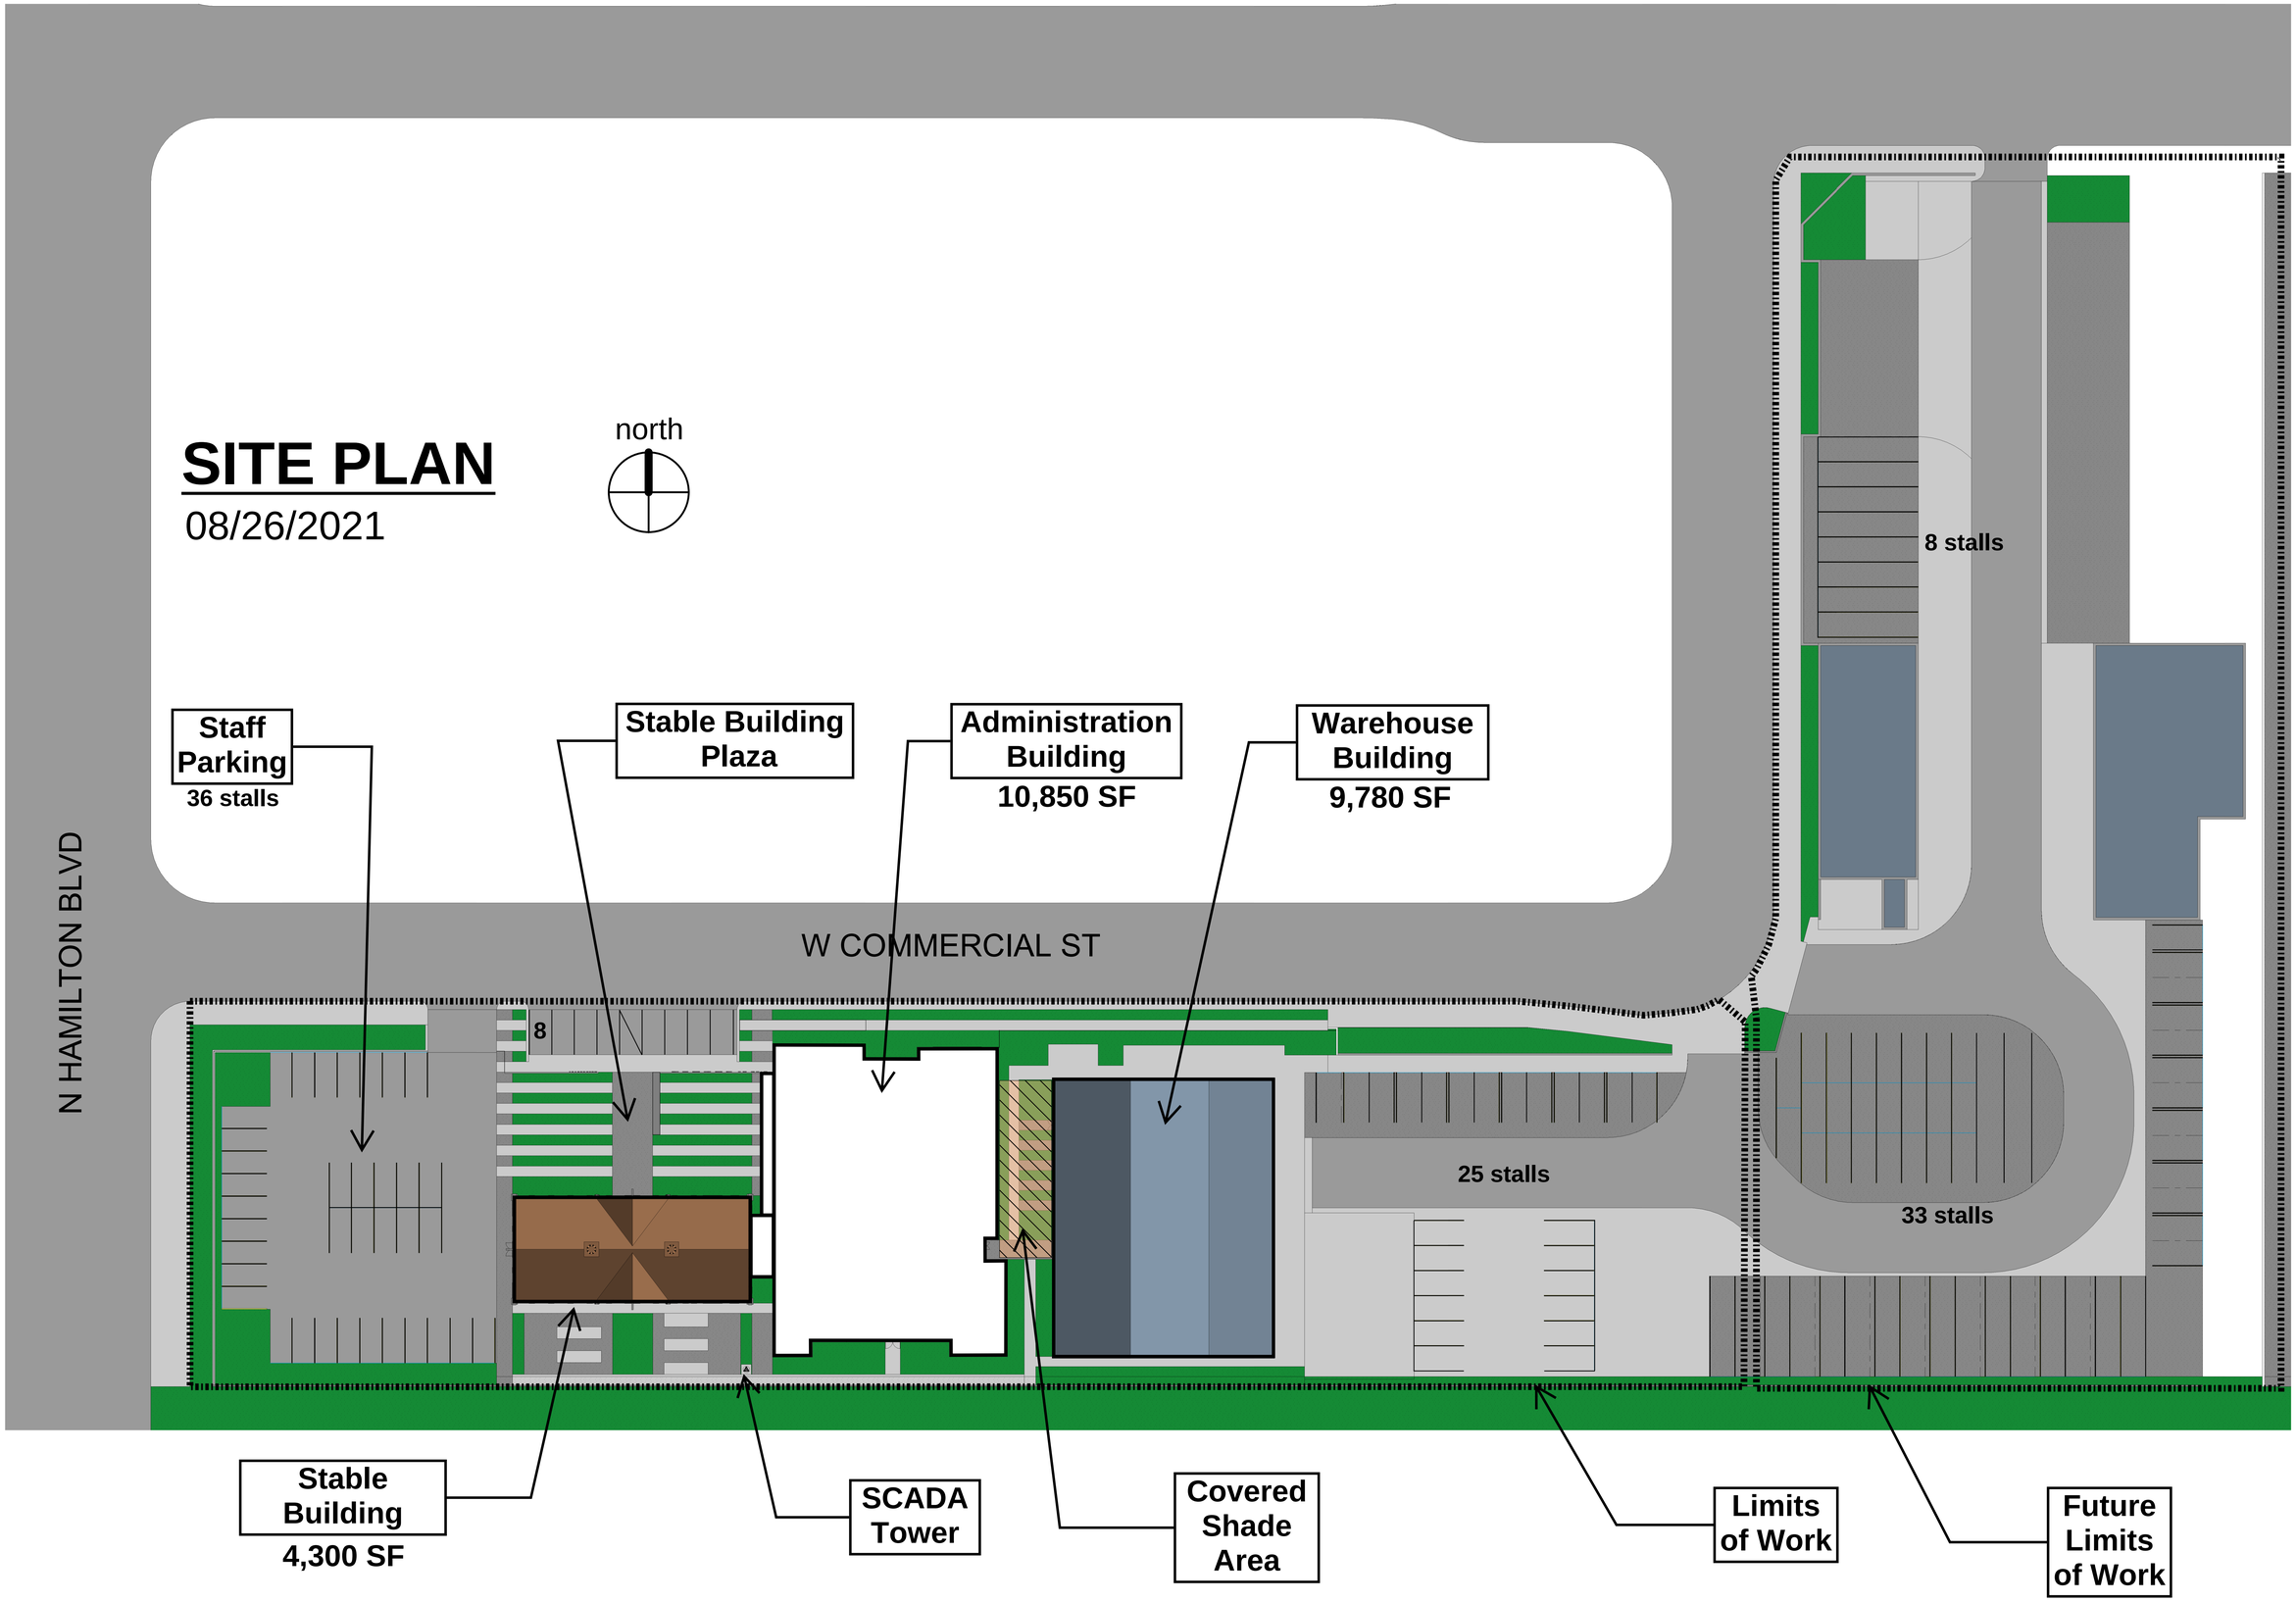

SILLMAN
7515 Metropolitan Dr.
Suite #400
San Diego, CA. 92108
T: 619.294.7515
www.sillmanarch.com

Overall Site Plan

POMONA CORPORATE YARD FACILITY

Original Layout: 24" x 36"
Scale: 1" = 24'-0"
Graphic Scale: